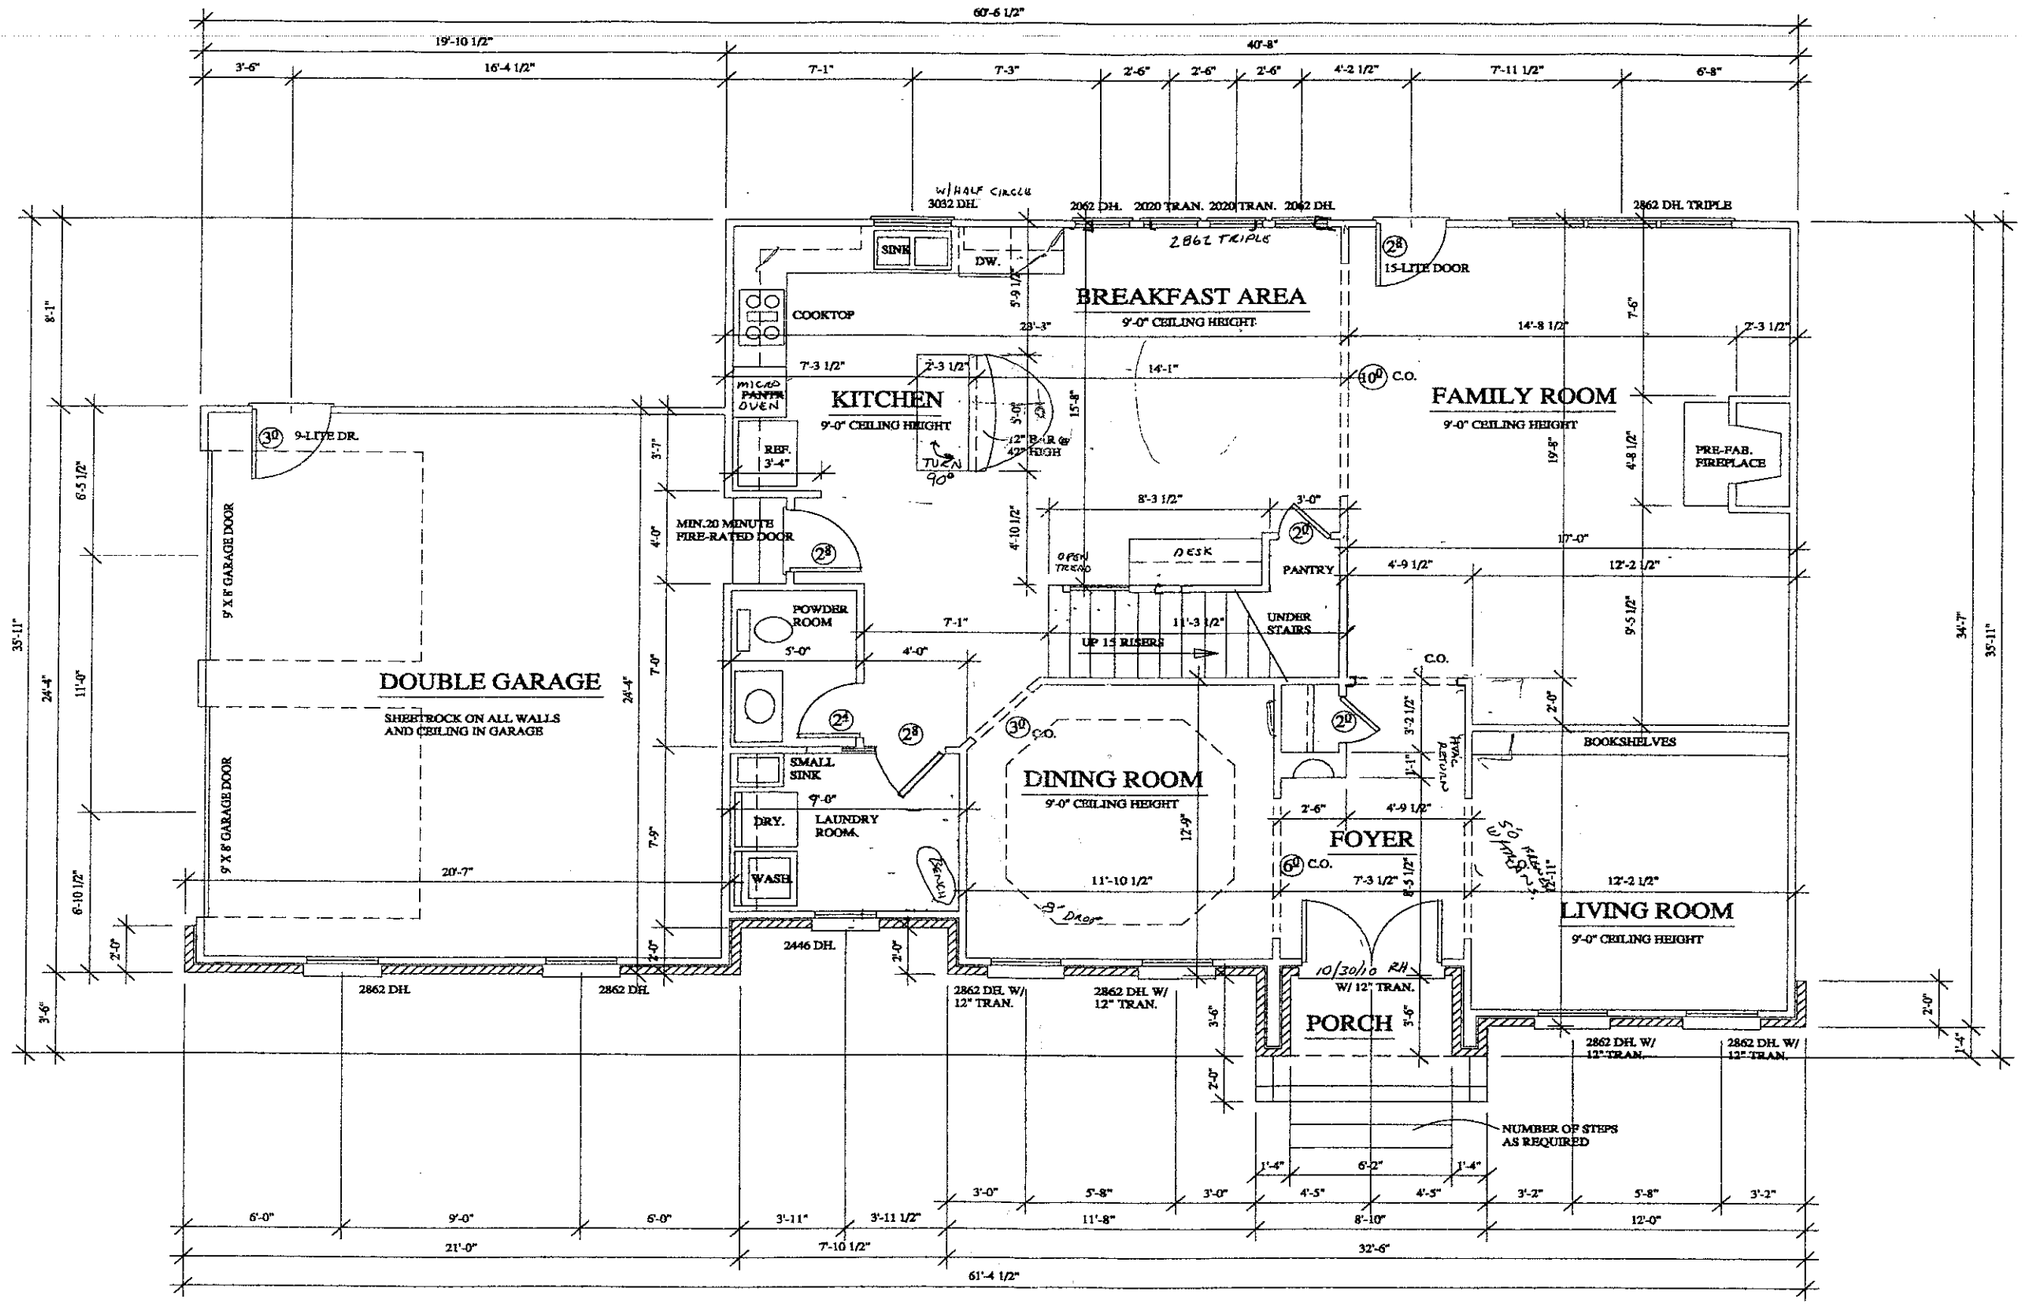


FIRST FLOOR PLAN

1321 SQ.FT.

SCALE: 1/4" = 1'-0"

CONTRACTOR SHALL CHECK AND VERIFY ALL DIMENSIONS BEFORE BEGINNING CONSTRUCTION AND COORDINATE ANY CORRECTIONS OR I... OWNER AND DESIGNER. JEFFERY D. GRAY WILL ASSUME NO LIABILITY FOR ANY ERRORS ONCE CONSTRUCTION BEGINS.

GRAY DESIGN
JEFFERY D. GRAY
640 CONCORD PARKWAY
CONCORD N.C.
28027
(704) 788-2111

RESIDENTIAL
DESIGNER
JEFFERY D. GRAY

PROJECT:
BRIDGES
RESIDENCE

Haus Builders, Inc.
P.O. Box 3983
Mooresville, NC 28117

2994

DATE: DEC. 30, 02
REVISION:

ACAD-02-BRIDGES

SHEET: 3 OF: 8