IREDELL COUNTY HEATLH DEPARTMENT

PAGE 2: *SITE PLAN WORKSHEET*

SEE THE SAMPLE SITE PLAN BELOW. INCOMPLETE SITE PLANS WILL BE RETURNED TO YOU FOR COMPLETION AND MAY RESULT IN A DELAY IN THE ISSUANCE OF YOUR SEPTIC SYSTEM PERMIT!!!

Place an (X) beside each item as you complete the site plan:

- ✓ Property Line measurements are clearly identified…
- ✓ All proposed structures are indicated…
  SHOW: proposed house or business footprint, wells, water lines, patios, pools and decks, and any other item that will occupy space on the site
- ✓ Front and side setbacks from property line…
- ✓ Preferred driveway location and configuration, preferred well location…
- ✓ Area you prefer your septic system to be placed…
- ✓ North arrow, or other sufficient indicator of direction…


Circle N/A on the following if appropriate:


- ✓ Location of septic systems and wells within 100' of your property… N/A
- Location of easements and rights of ways on your property… N/A
- Location of any designated wetlands on the property… N/A

Signature: Ruth R [illegible]
Property owner or owner's legal representative signature (SIGNATURE REQUIRED)

3/31/11
DATE


USE THIS SPACE TO DRAW YOUR SITE PLAN

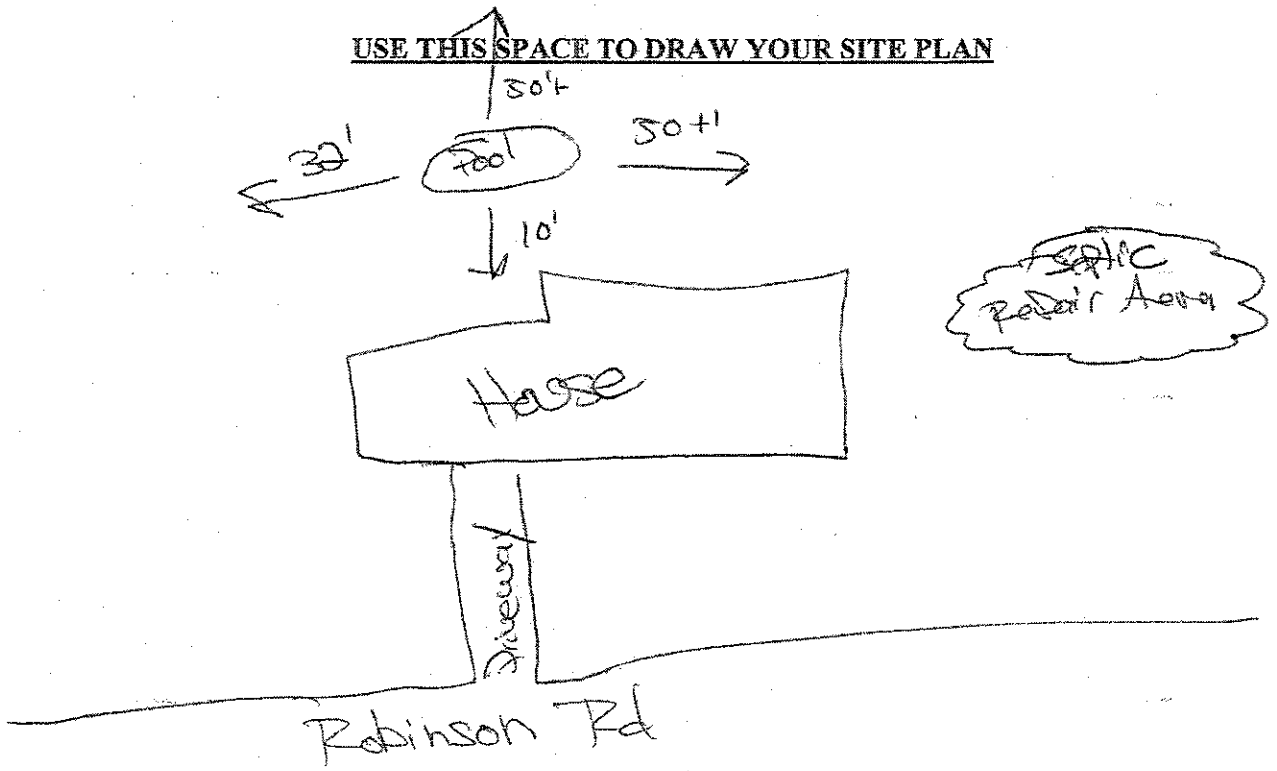

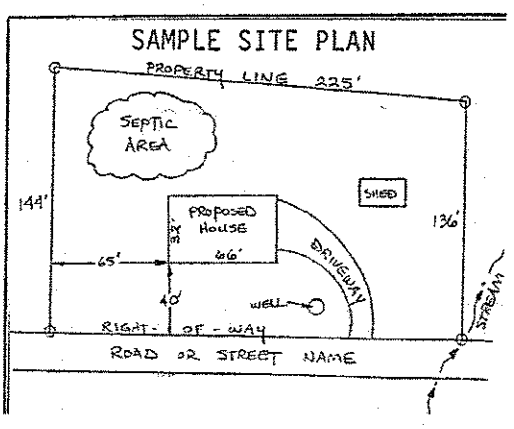

Conveyances Or Sales

LEGEND
R/W = Right-of-way
I.P.S. = #4 Rebar Set
= Not to scale
= Telephone Pedestal
= Utility Pole
= Cable Pedestal
= Water Meter

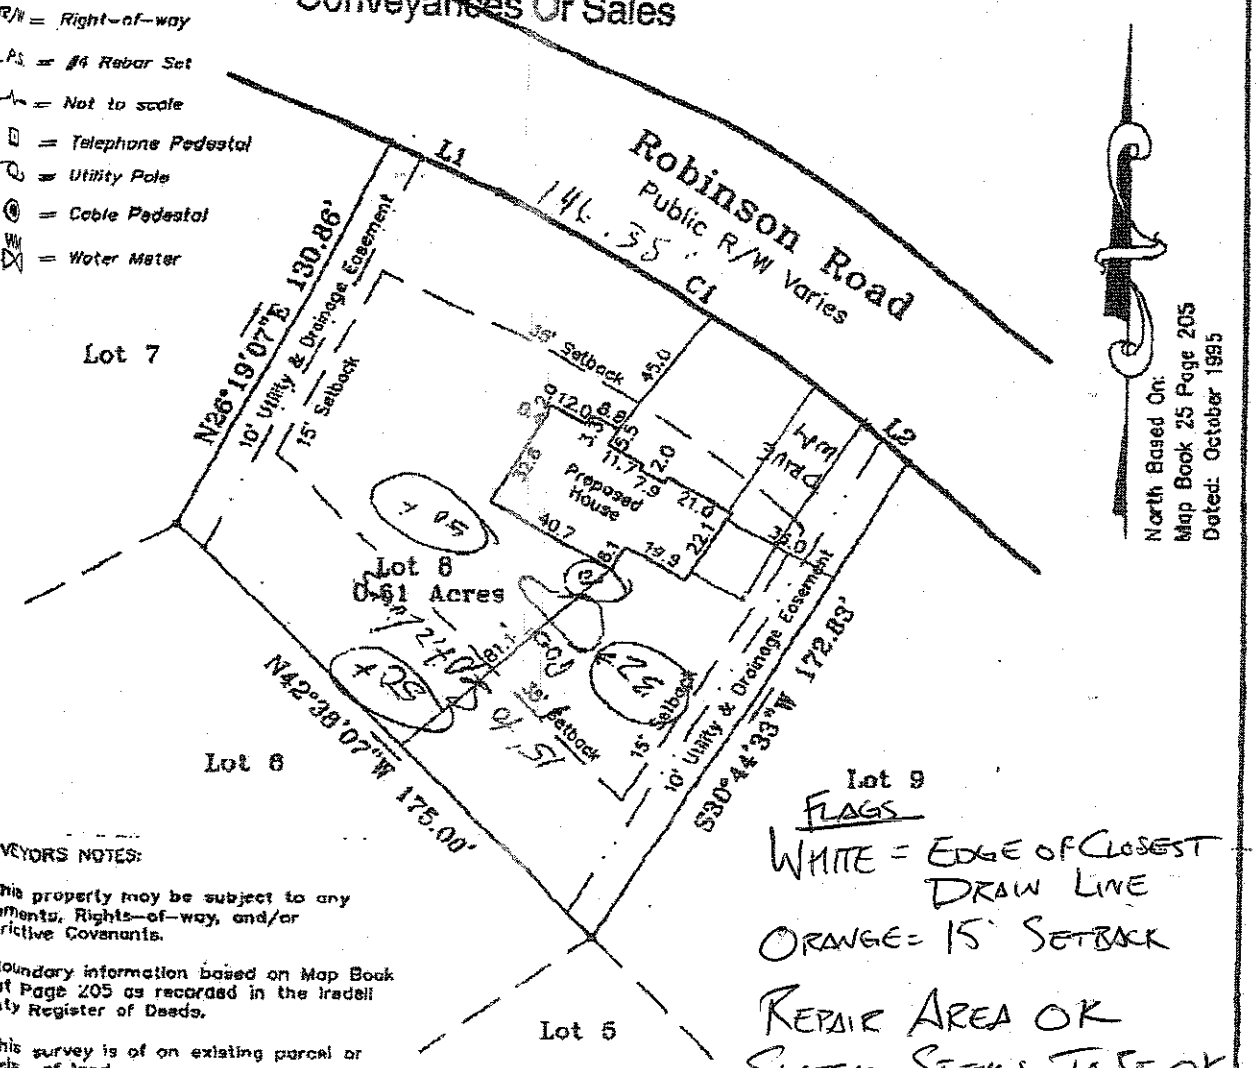

North Based On:
Map Book 25 Page 205
Dated: October 1995

SURVEYORS NOTES:

1) This property may be subject to any Easements, Rights-of-way, and/or Restrictive Covenants.

2) Boundary information based on Map Book 25 of Page 205 as recorded in the Iredell County Register of Deeds.

3) This survey is of an existing parcel or parcels of land.

4) No N.C.G.S. or U.S.G.S. Monuments could be located within 2000'.

5) Area by coordinate method.

6) Points NOT labeled "Found" or "Set" are computed points.

7) This is a Preliminary Plat, NOT for recordation, sales, or conveyances.

FLAGS
WHITE = EDGE OF CLOSEST DRAW LINE
ORANGE = 15' SETBACK

REPAIR AREA OK
SYSTEM SEEMS TO BE OK

POOL PAINTED OUT IS TOO CLOSE TO TOP DRAWLINE

GRAPHIC SCALE
50 0 25 50
(IN FEET)
1 inch = 50 ft.

CHAS. H. SELLS, INC.
CONSULTING ENGINEERS, SURVEYORS, AND PHOTOGRAMMETRISTS
128 OVERHILL DR., SUITE 105
MOORESVILLE, NC 28117
PHONE: 704.662.0100
FAX: 704.662.0101
WWW.CHASHSELLS.COM

DRAWN BY: SKM	
CHECKED BY: JNF	
BOOK NO.: N/A	
TAX PARCEL NUMBER:	
DATE: OCTOBER 20, 2004	JOB NO. 00-000
SCALE: 1" = 50'	DRAWING NO. 1 OF 1

PLOT PLAN
LOT 8
ROBINSON WOODS SUBDIVISION
DAVIDSON TOWNSHIP, IREDELL COUNTY, N.C.
PREPARED FOR
ERIC HAUSFELD