IREDELL COUNTY HEALTH DEPARTMENT
ENVIRONMENTAL HEALTH DIVISION
Application For Improvement Permit

ALL items on this application form must be completed before Health Department can begin work. One application must be completed by the property owner or agent for each (proposed) site.

PERSONAL INFORMATION: 528-3405

Applicant	Phone #	Mailing Address	City	State	Zip Code
Robert N. Clendenin	873-4996	187 Broadview	Mooresville	NC	28115

Current Property Owner	Mailing Address	City	State	Zip Code

PROPERTY INFORMATION:

(Proposed) Subdivision Name	(Proposed) Lot #	(Proposed) Block/Section #	State Road #
CL+T Sec. 15	86		

(Proposed) Water Supply: Public, Private Well	**Preliminary Plat Approval Date** (DEVELOPERS ONLY)	Tax Map #
Private Well		25-5-A-86

Specific Directions to Property _____

TYPE OF FACILITY: (use check (X) or number as appropriate)

House ✓ Mobile Home _____ Commercial _____ No. Bedrooms 3 No. Baths 2.5

No. Persons or Employees (commercial only) _____ Basement ✓ Basement with Plumbing _____

Crawl Space _____ Concrete Slab _____ Garbage Disposal _____ Jaccuzi or spa _____

COVENANT AND SIGNATURE:

I hereby make application to the Iredell County Health Department for a soils/site evaluation of the property described above. This evaluation is to be conducted for the sole purpose of obtaining a septic system Improvement Permit. I hereby authorize Iredell County Health Department representatives to go onto the above property for purposes of conducting this evaluation. I understand that, by state law, any Improvement Permit issued on the above property may be voided if substantial changes are made to the designated sewage system site. The issuance of an Improvement Permit by the Iredell County Health Department does not relieve me from compliance with all other relevant state/local laws or regulations. As owner or authorized agent, I covenant that the contents of this application are true and represent the maximum facilities intended to be placed on this property to my knowledge to date.

I understand that any Improvement Permit issued on the above property is valid for five (5) years from the issuance date and is subject to revocation if the above described site plans or intended use changes.

3/3/26 DATE [signature] SIGNATURE OF OWNER/AUTHORIZED AGENT

PATTERSON SURVEYING, P.A.


P.O. BOX 1387, MOORESVILLE, N.C. 28115 (704) 662-0100 *Fax (704) 662-0101

LAND SURVEYING * PLANNING * EROSION CONTROL

I Joel H. Patterson III, certify that this plat was drawn under my supervision from an actual survey made under my supervision (deed description and/or Map Book 14, Page 12. That the boundaries not surveyed are clearly indicated as drawn from information as shown on survey; that the ratio of precision as calculated is 1: 10,000+ that this plat was prepared in accordance with G.S. 89-C as amended. Witness my original signature, registration number and seal this 5th. day of MARCH, A.D. 1996.

JOEL H. PATTERSON III

REGISTRATION NUMBER: L-3717

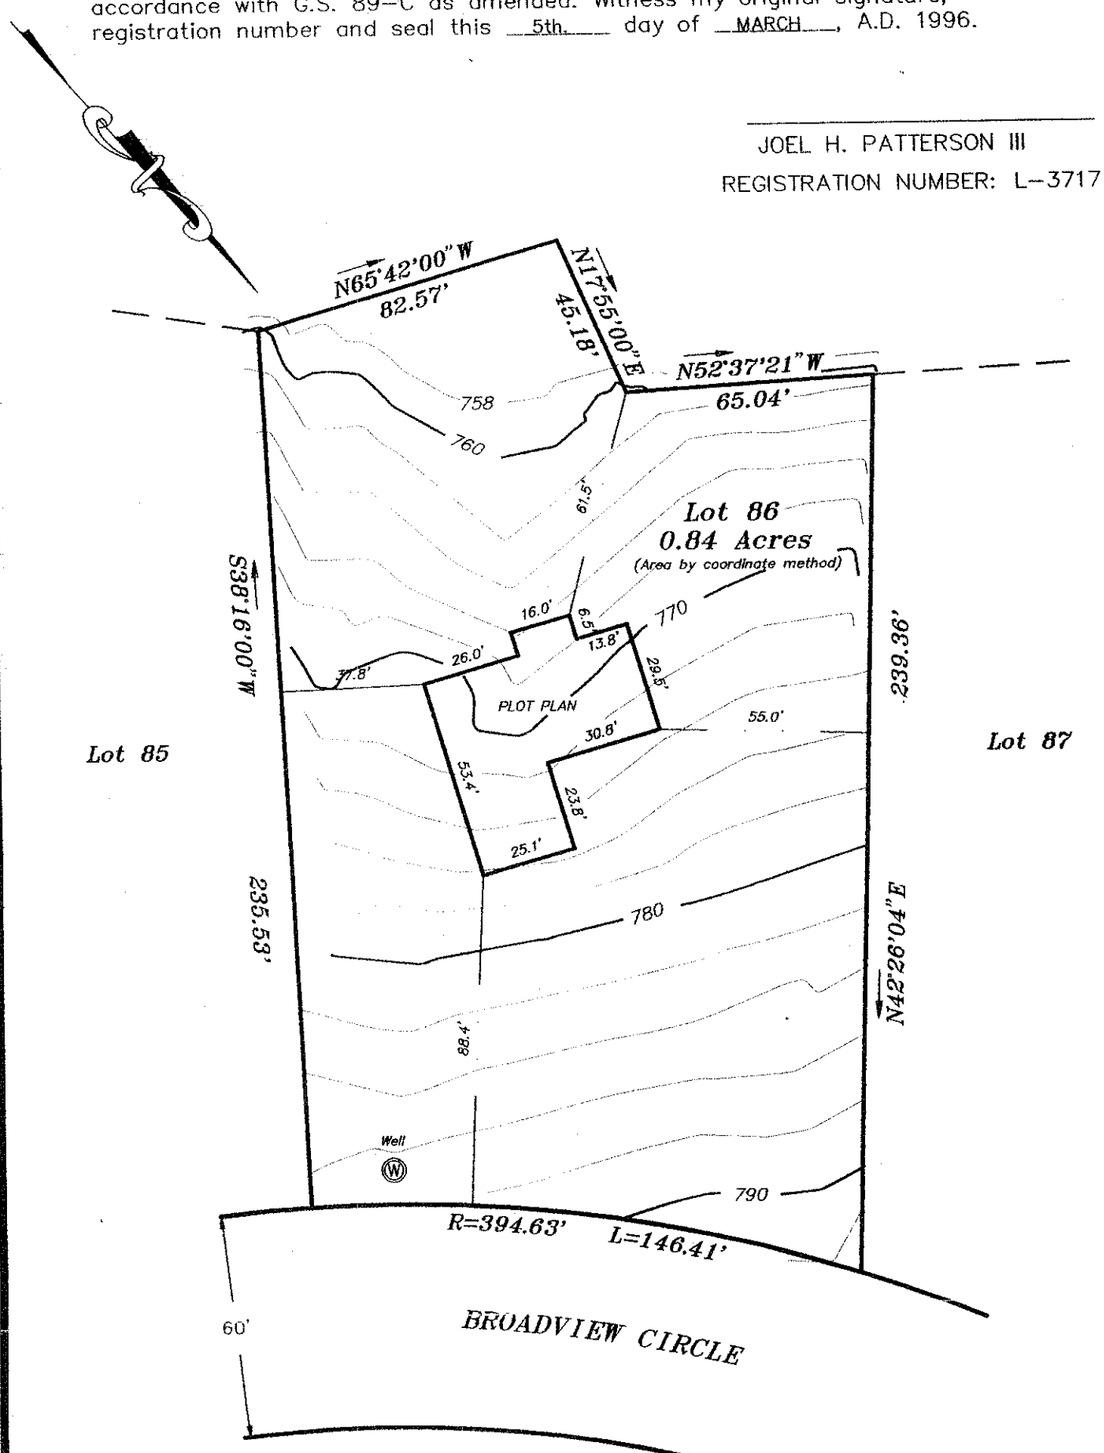

PLOT PLAN SURVEY

OF

LOT 86 "CRESCENT LAND & TIMBER CORP., SEC. 15"

SCALE 1" = 40'

DAVIDSON TOWNSHIP, IREDELL CO., NC

ACQUIRED BY: ROBERT NEAL & KATE M. CLENDENIN

FIELD BOOK: 003

FILE: NEAL

TAX MAP NO: