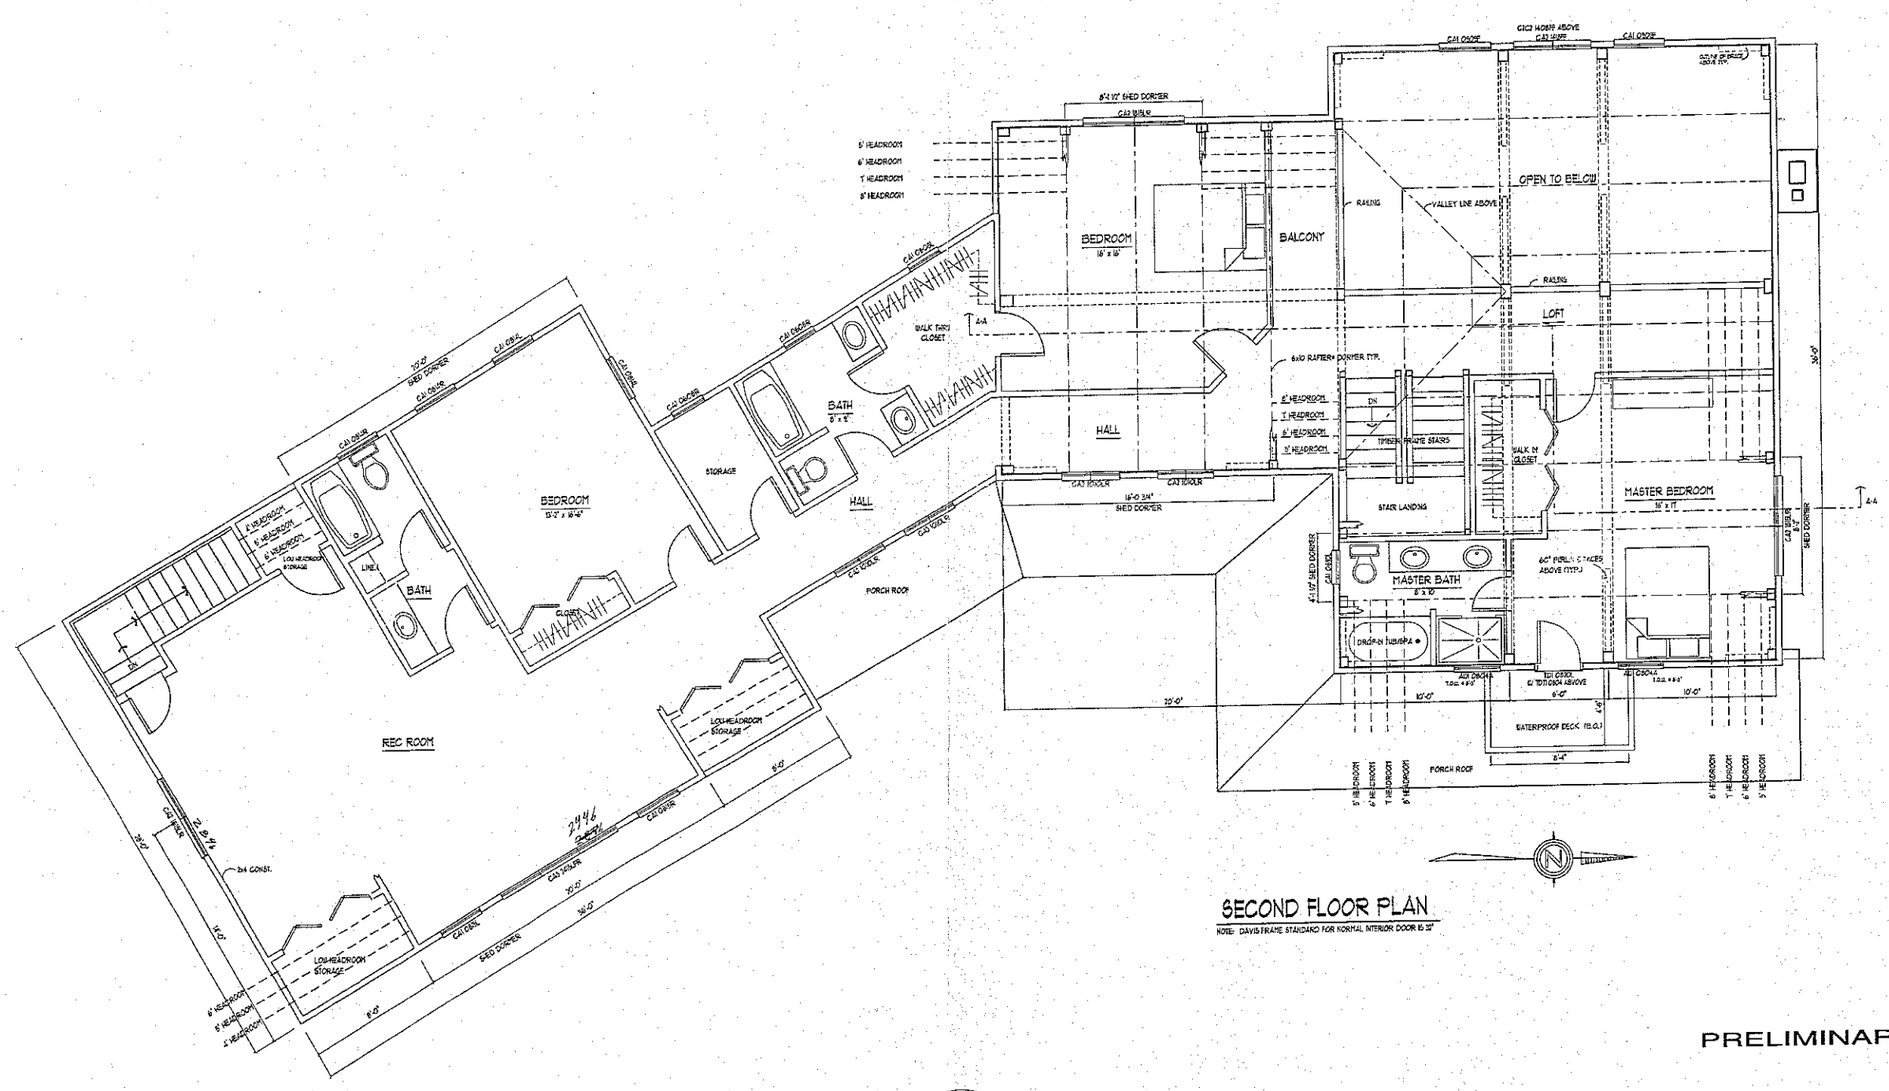


SECOND FLOOR PLAN

NOTE: DAVIS FRAME STANDARD FOR NORMAL INTERIOR DOOR IS 32"

PRELIMINARY PLAN

COPYRIGHT LAWS PROHIBIT REPRODUCTION OR USE OF THIS DRAWING, IN WHOLE OR IN PART, WITHOUT THE EXPRESSED WRITTEN PERMISSION OF DAVIS FRAME CO. INC., CLAREMONT, NEW HAMPSHIRE

DAVIS FRAME CO.
HANDCRAFTED TIMBER FRAMED HOMES

CUSTOMER: ZILISCH	DRAWN BY: PAC	DRAWING NUMBER: A6
DRAWING: SECOND FLOOR PLAN	REVISIONS: 03.27.01/pc, 04.11.01/PC 05.08.01/PC 08.30.01/PC	
SCALE: 1/4" = 1'-0" DATE: 02/16/01	PROJECT NUMBER: 2229	