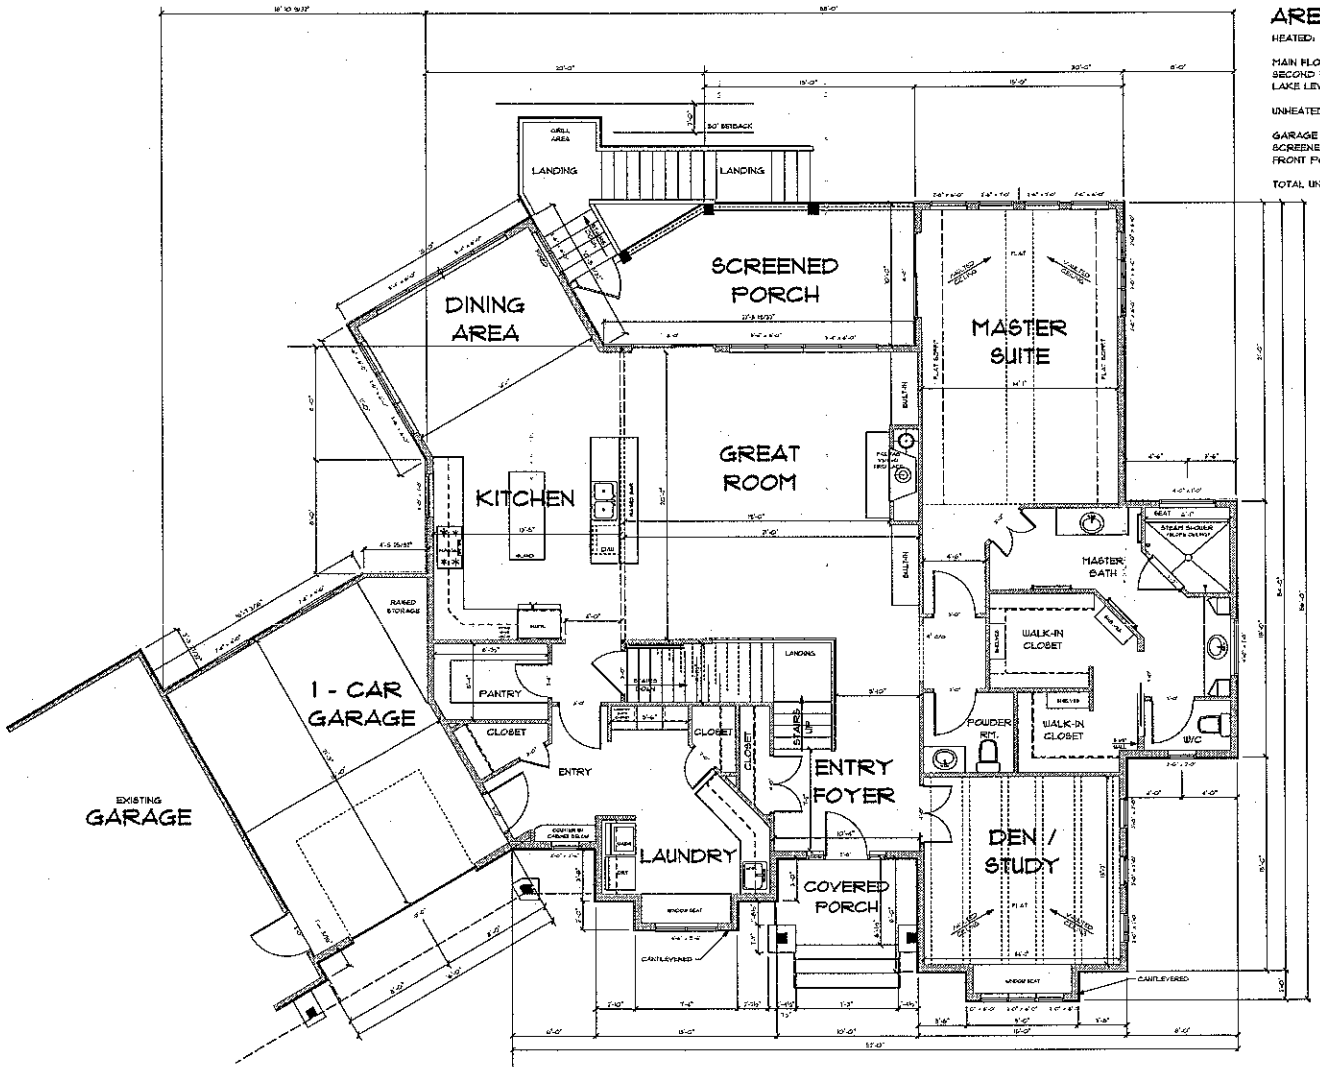


AREA CALCULATIONS

HEATED:

MAIN FLOOR PLAN	2,346 S.F.
SECOND FLOOR PLAN	826 S.F.
LAKE LEVEL PLAN	2230 S.F.

UNHEATED:

GARAGE	363 S.F.
SCREENED PORCH	218 S.F.
FRONT PORCH	60 S.F.
TOTAL UNDER ROOF	6,060 S.F.

1 / A-1 MAIN LEVEL PLAN

SCALE: 1/4" = 1'-0"

PRELIMINARY
NOT FOR CONSTRUCTION

6-13-11


©COPYRIGHT 2011, U.S. Home Designs, Inc. ALL RIGHTS RESERVED

Plans by: U.S. HOME DESIGNS, INC.
780 Peach Blossom Cv., Hartsburg, NC 28075
Designers: Stephen & Turley
office: 704-864-4400 cell: 704-305-0762
www.ushomedesigns.com

Haus Builders, Inc.
P.O. Box 3983, Mooresville, NC 28117 704-663-2251
www.hausbuilders.com/

Mr. and Mrs. Elden-Gaule
136 Bridlewood Drive
Mooresville, NC 28117

SHEET No. A-1 OF

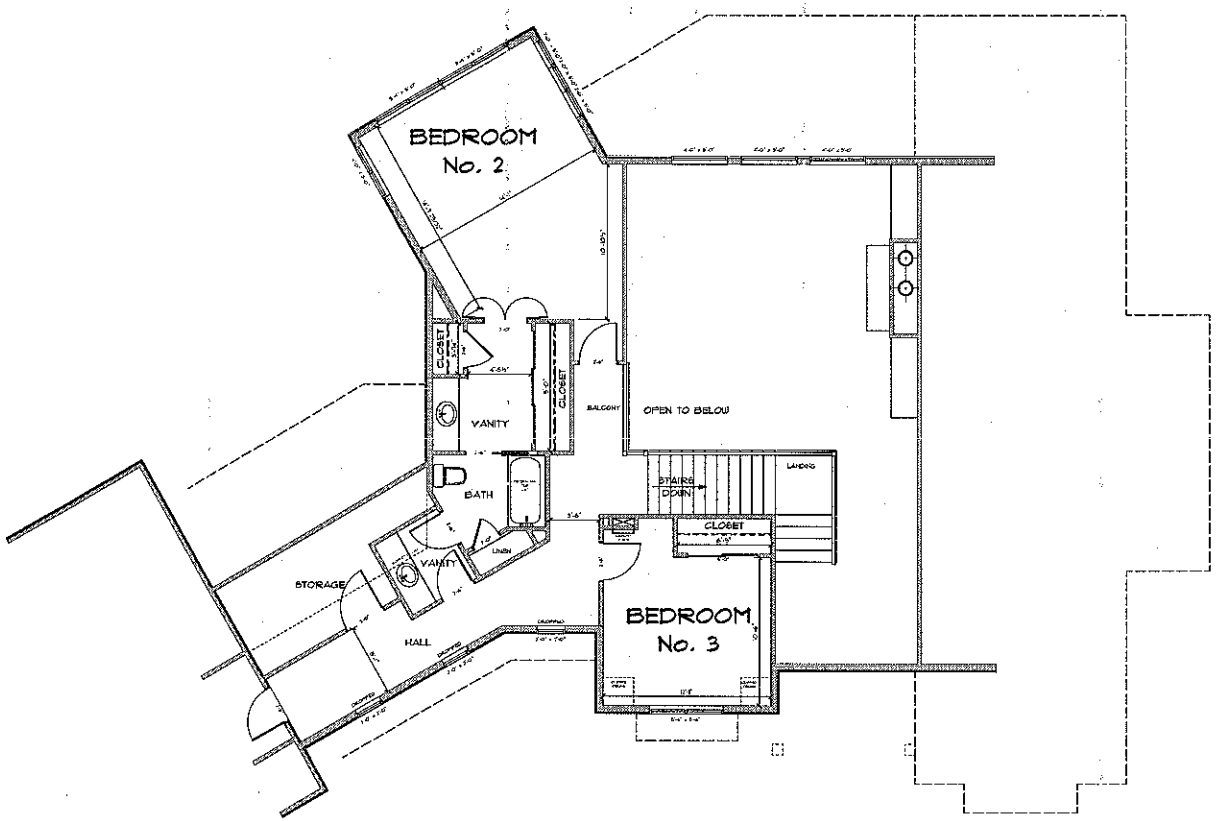

1 / A-2 UPPER LEVEL PLAN

SCALE: 1/4" = 1'-0"

PRELIMINARY
NOT FOR CONSTRUCTION


©COPYRIGHT 2011, U.S. Home Designs, Inc. ALL RIGHTS RESERVED

Plans by: U.S. HOME DESIGNS, INC.
7810 Peach Blossom Cir., Harrisburg, NC 28075
office: 704-455-4409 cell: 704-400-0742
www.ushomedesigns.com

Haus Builders, Inc.
P.O. Box 3983, Mooresville, NC 28117 704-663-2251
www.hausbuilders.com/

Mr. and Mrs. Elden-Gaule
136 Bridlewood Drive
Mooresville, NC 28117

SHEET No. A-2 OF

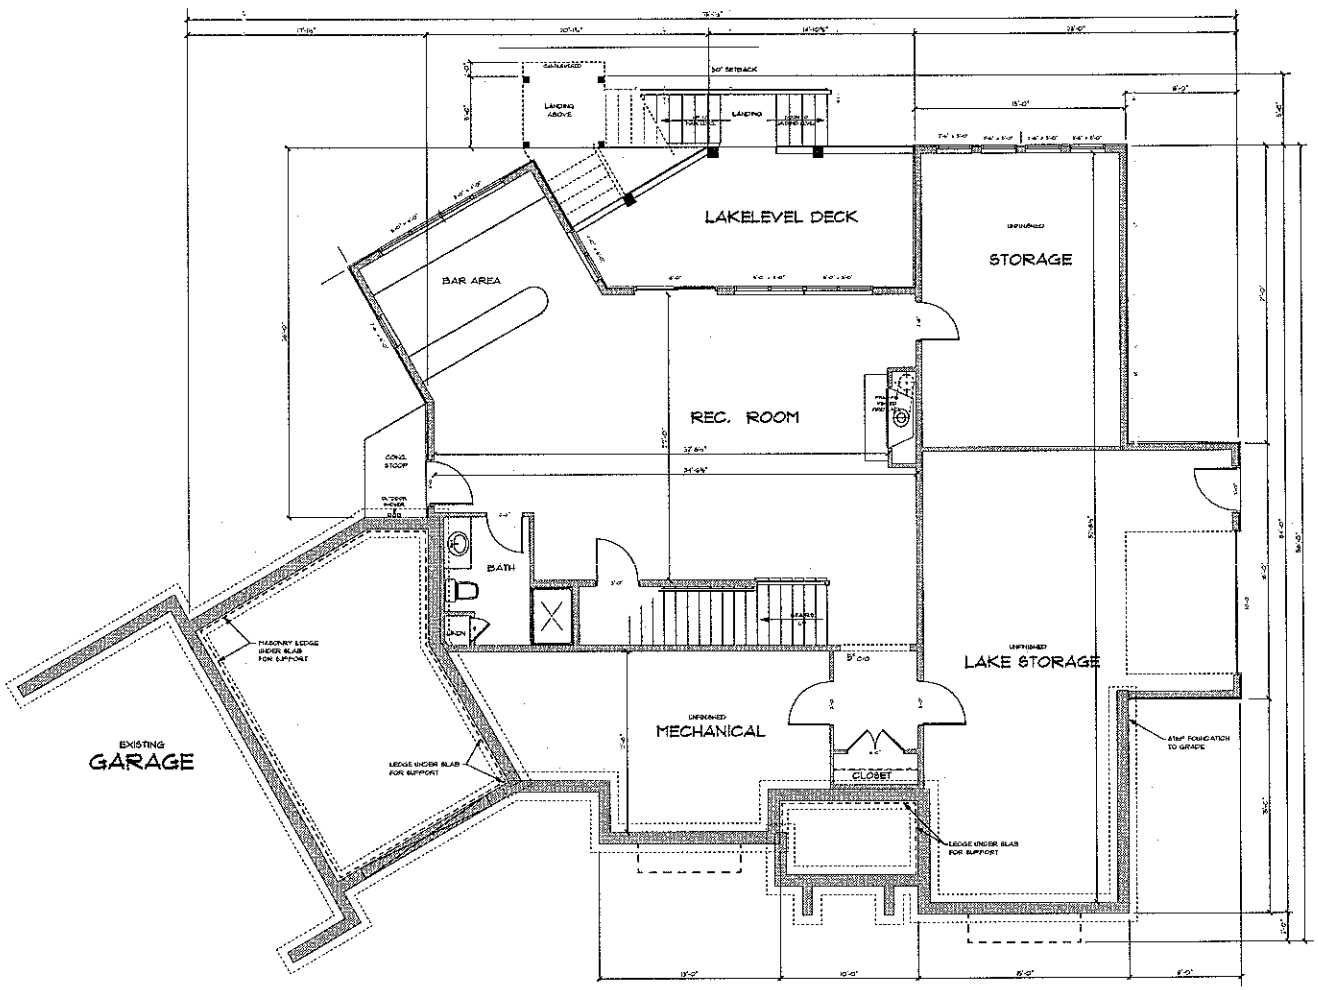

1 / A-3 LAKE LEVEL PLAN

SCALE: 1/4" = 1'-0"

PRELIMINARY
NOT FOR CONSTRUCTION

©COPYRIGHT 2011, U.S. Home Designs, Inc. ALL RIGHTS RESERVED

Plans by: U.S. HOME DESIGNS, INC.
1910 Peach Blossom Ct., Harrisburg, NC 28075
Designers: Burgfelen III, Turley
office: 704-455-4400 cell: 704-305-0162
www.ushomedesigns.com

Haus Builders, Inc.
P.O. Box 3983, Mooresville, NC 28117 704-663-2251
www.hausbuilders.com/

Mr. and Mrs. Elden-Gaule
136 Bridlewood Drive
Mooresville, NC 28117

SHEET No. A-3 OF