
SHARPE CO 1-800-688-0579 072444

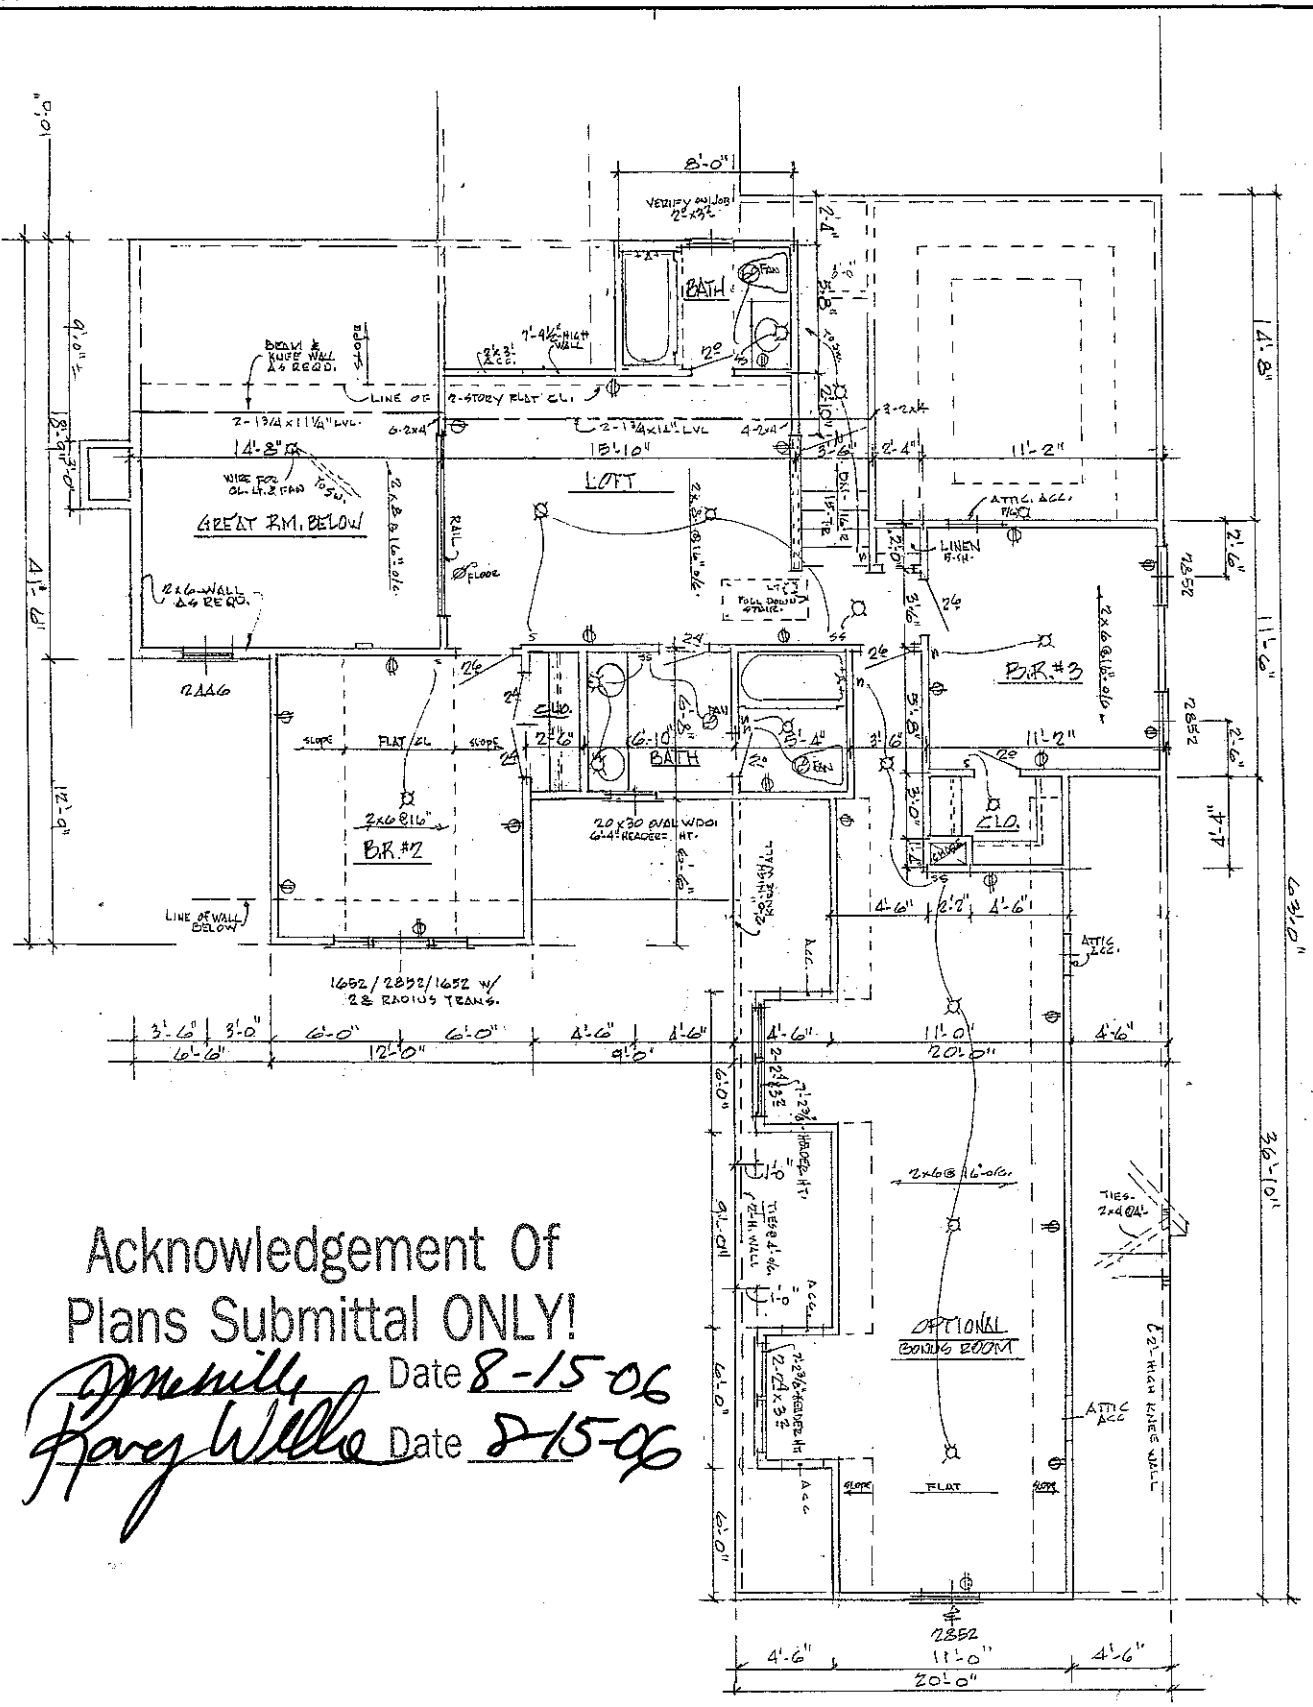

Acknowledgement Of Plans Submittal ONLY!

Owner _____ Date 8-15-06

Kary Wilke Date 8-15-06

Drawings, specifications and related items are, and remain the property of the designer. The client's right is conditional and limited for a one time use in connection with a single project as stated in the agreement between the client and the designer. Publication or copying of these plans for the purpose of constructing another project. Possession of plans does not authorize construction, use or same for construction of other projects. Plans may not be reproduced in any manner for any purpose without written consent of the designer.

To the best of his knowledge, the designer has prepared these plans to comply with the clients specifications and local building codes in effect at the time. Although every reasonable effort has been made to avoid errors, omissions, and mistakes, the contractor and/or client shall verify all dimensions, quantities, and conditions and shall assume all responsibility for work not liable for human error after construction begins.

Leo A. Kirkman
residential design
telephone 704-536-2343 office
521 monroe road charlotte, north carolina
28205


DATE	REVISIONS

DATE: 11/1/06
DRAWN BY: S.H.S.
CHECK BY:

SHEET DESCRIPTION: SECOND FLOOR PLAN

PROJECT NAME: JOHN PRESTON HOMES, LLC,
PLAN # 3907

SHEET 3 OF ___

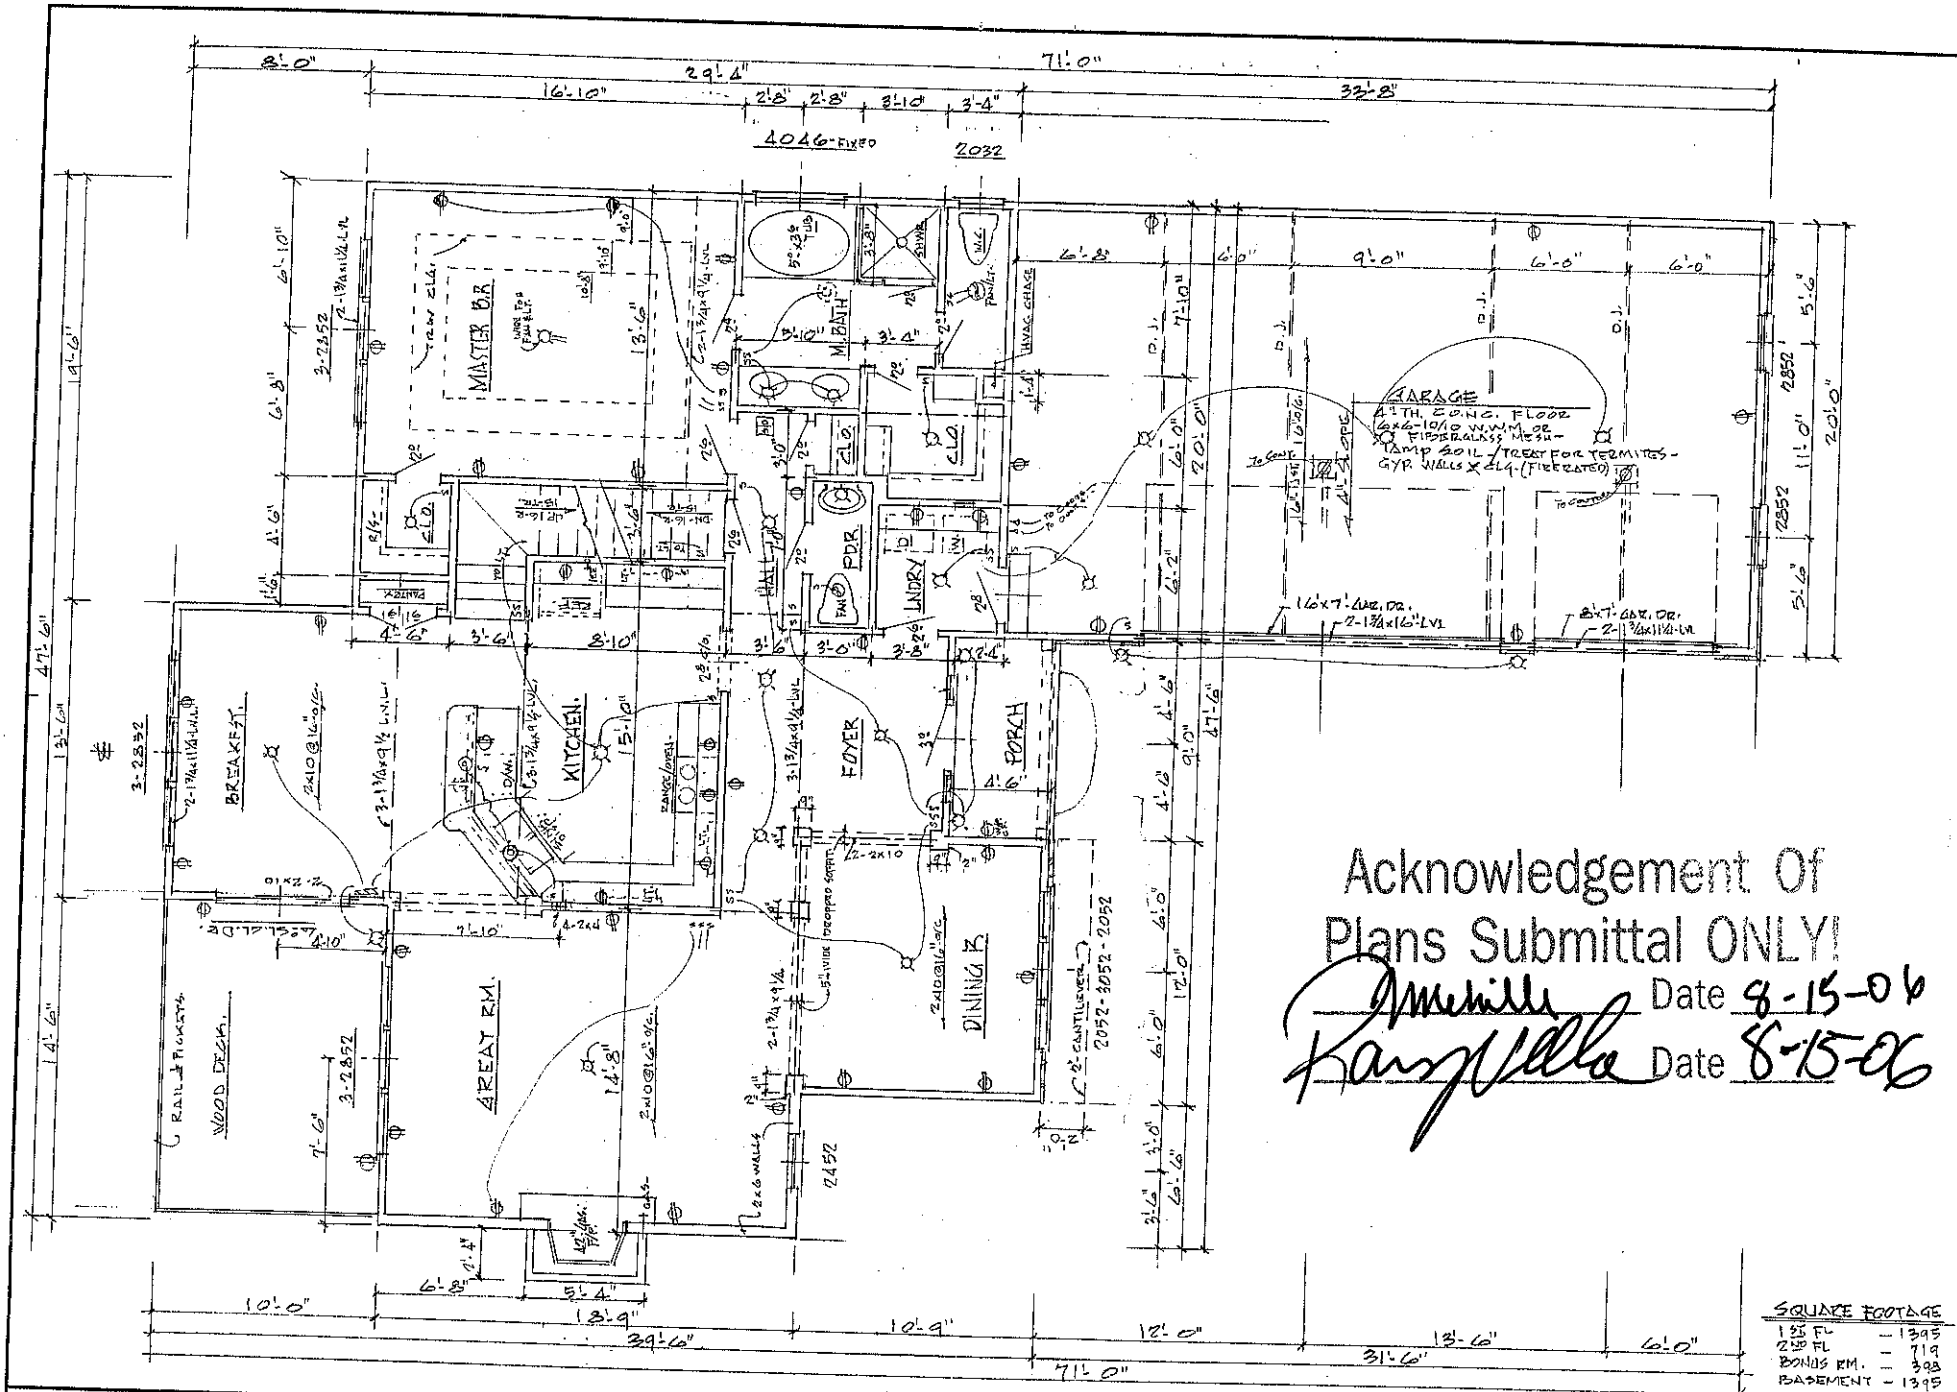

Acknowledgement Of
Plans Submittal ONLY!

Date 8-15-06

Date 8-15-06

SQUARE FOOTAGE

1ST FL	— 1395
2ND FL	— 719
BONUS RM.	— 393
BASEMENT	— 1395

Drawings, specifications and related items are, and remain the property of the designer. The client's right is conditional and limited for a one time use, to construct a single project on the specific property as stated herein. Plans may not be sold, loaned, or given to others for the purpose of constructing another project. Possession of plans does not authorize continued use of same for construction of other projects. Plans may not be reproduced in any manner for any purpose without written consent of the designer.

To the best of his knowledge, the designer has prepared these plans to comply with the client's specifications and local building codes in effect at the time. Although every reasonable effort has been made to avoid errors, omissions, and mistakes, the contractor and/or client shall verify all conditions, dimensions, details, and specifications. The designer will not be liable for human error after construction begins.

Leo A. Kirkman
residential design
telephone 704-536-2532 office
5221 monroe road charlotte, north carolina 28205

DATE	REVISIONS


DATE: 11/7/02
DRAWN BY: S.H.S.
CHECK BY:

SHEET DESCRIPTION: FIRST FLOOR PLAN

PROJECT NAME: JOHN PRESTON HOMES L.L.C.
PLAN # 3907

SHEET 4 OF

SHARPE CO 1-800-638-0529 077445

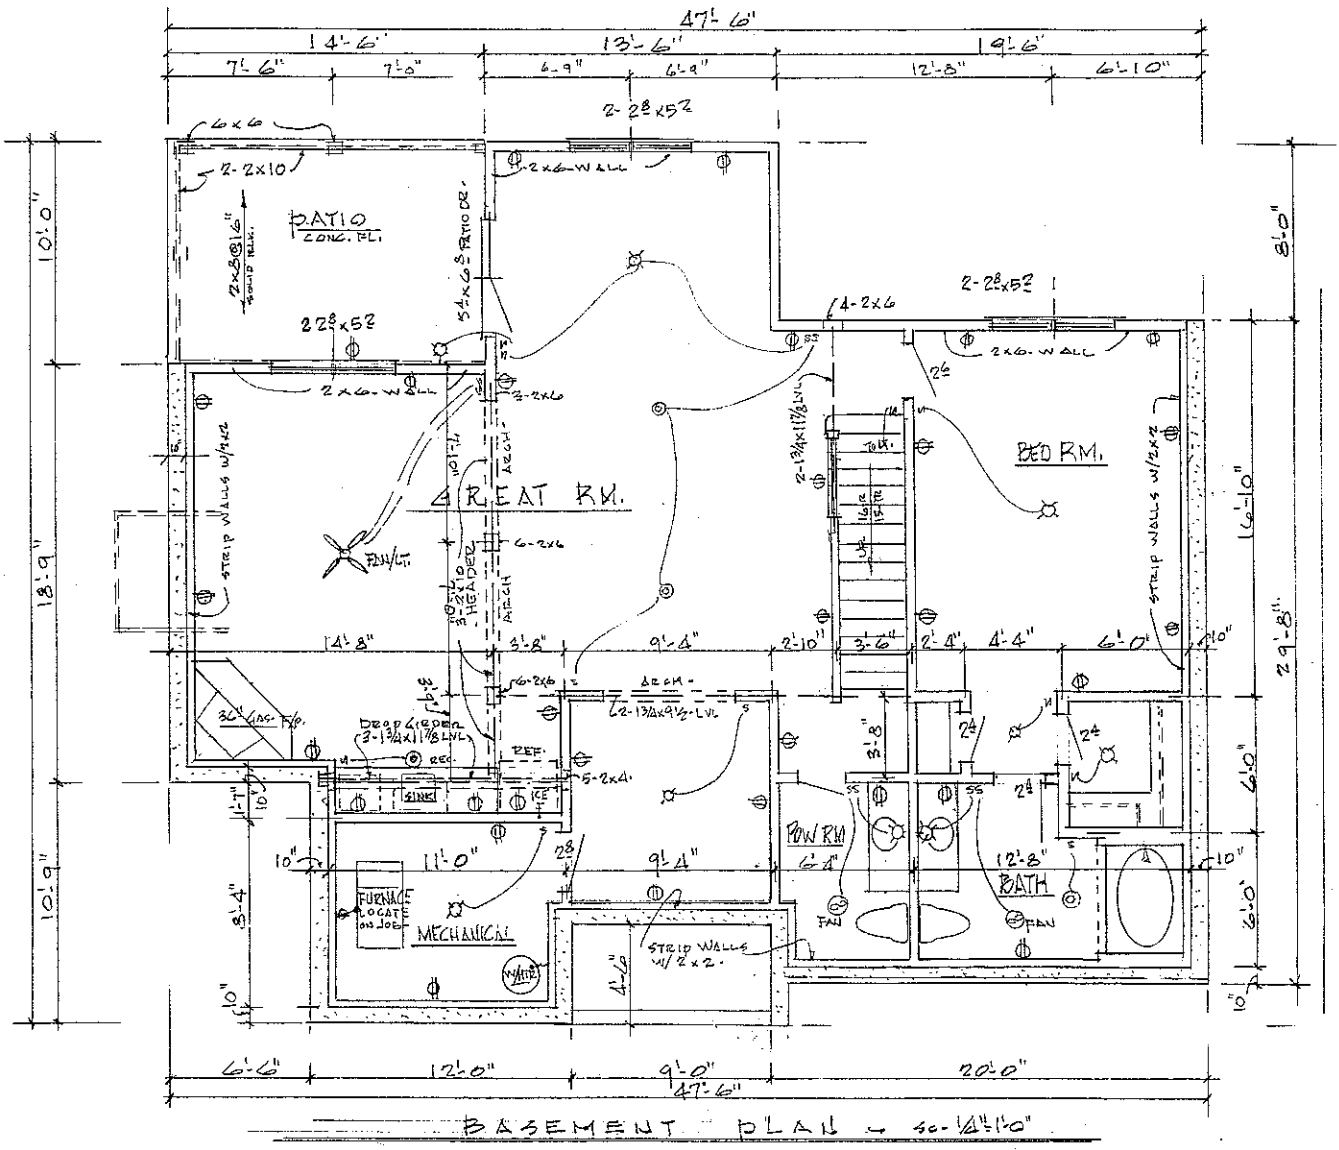

BASEMENT PLAN - SCALE: 1/4"=1'-0"

Acknowledgement Of
Plans Submittal ONLY!

_____ Date 8-15-06

_____ Date 8-15-06

Drawings, specifications and related items are and remain the property of the designer. The client's right is conditional and limited for a one time use to construct a single project on the specific property as stated on page 1 of these plans. Any other use, including but not limited to the purpose of constructing another project. Possession of plans does not authorize continued use of same for construction of other projects. Plans may not be reproduced in any manner for any purposes without written consent of the designer.

To the best of his knowledge, the designer has prepared these plans to comply with the client's specifications and local building codes in effect at this time. Although every reasonable effort has been made to avoid errors, omissions, and ambiguities, the contractor and/or client should verify all notes, dimensions, details and specifications. The designer will not be liable for human error after construction begins.

Leo A. Kirkman
residential design
statesville, north carolina
704-838-2632 office
5237 monroe road
28625

DATE	REVISIONS

DATE: 11/1/02
DRAWN BY: SHW
CHECK BY:

SHEET DESCRIPTION: BASEMENT PLAN

PROJECT NAME: JOHN PRESTON HOMES INC.
PLAN # 3907

SHEET 3 OF