SHARPE CO 1-800-688-0525 022444

Drawings, specifications and related items are, and remain the property of the designer. The plans, right is conditional and limited for a one time use, to construct a single project on the specific property as stated herein. Any reuse without written consent of the designer for the purpose of constructing another project. Possession of plans does not authorize continued use of same for construction of other projects. Plans may not be reproduced in any manner for any purpose without written consent of the designer.

To the best of the knowledge, the designer has prepared these plans to comply with the clients specifications and local building codes in effect at this time. Although every reasonable effort has been made to avoid errors, omissions, and mistakes, the contractor and/or client shall verify all conditions, dimensions, details, and specifications. The designer will not be liable for human error after construction begins.

Leo A. Kirkman
residential design
telephone 704-536-2552 office
5321 monroe road charlotte, north carolina 28205

DATE	REVISIONS

DATE: 11/7/06
DRAWN BY: S.H.S.
CHECK BY:


SHEET DESCRIPTION: SECOND FLOOR PLAN

PROJECT NAME: JOHN PRESTON HOMES, LLC.
PLAN # 3907

SHEET 3 OF

8'-0"
VERIFY on JOB 2"x32"
BATH
DRAW & KNEE WALL AS REQ'D.
LINE OF 2-STORY FLAT CL.
2-1 3/4"x11 1/8" LVL
6-2x4
2-1 3/4"x11 7/8" LVL
4-2x4
14'-8"
15'-10"
11'-2"
WIDE BOX CL. LT. & FAN
GREAT RM. BELOW
LOFT
RAIL
FLOOR
2x6 WALL AS REQ.
2AA6
SLOPE
FLAT CL
SLOPE
2x6 @16" O/C
BR. #2
6'-10"
BATH
LINEN
ATTIC ACC. #30
CLO.
BR. #3
2x6 @16" O/C
20'x30" OVAL WDOW 6'-4" HEADER HT.
LINE OF WALL ABV.
1652 / 2852 / 1652 w/ 28 RADIUS TRANS.
ATTIC ACC.
2'-6"
4'-7"
14'-8"
11'-6"
36'-10"
41'-6"
12'-9"
3'-6" 3'-0" 6'-0" 6'-0" 4'-6" 4'-6" 4'-6" 11'-0" 4'-6"
16'-6" 12'-0" 9'-0" 20'-0"
2x6 @ 16"o/c
TIES 2x4 @ 4'
2'-HIGH KNEE WALL
OPTIONAL BONUS ROOM
FLAT
2852
4'-6" 11'-0" 4'-6"
20'-0"

Acknowledgement Of
Plans Submittal ONLY!
Date 8-15-06
Date 8-15-06

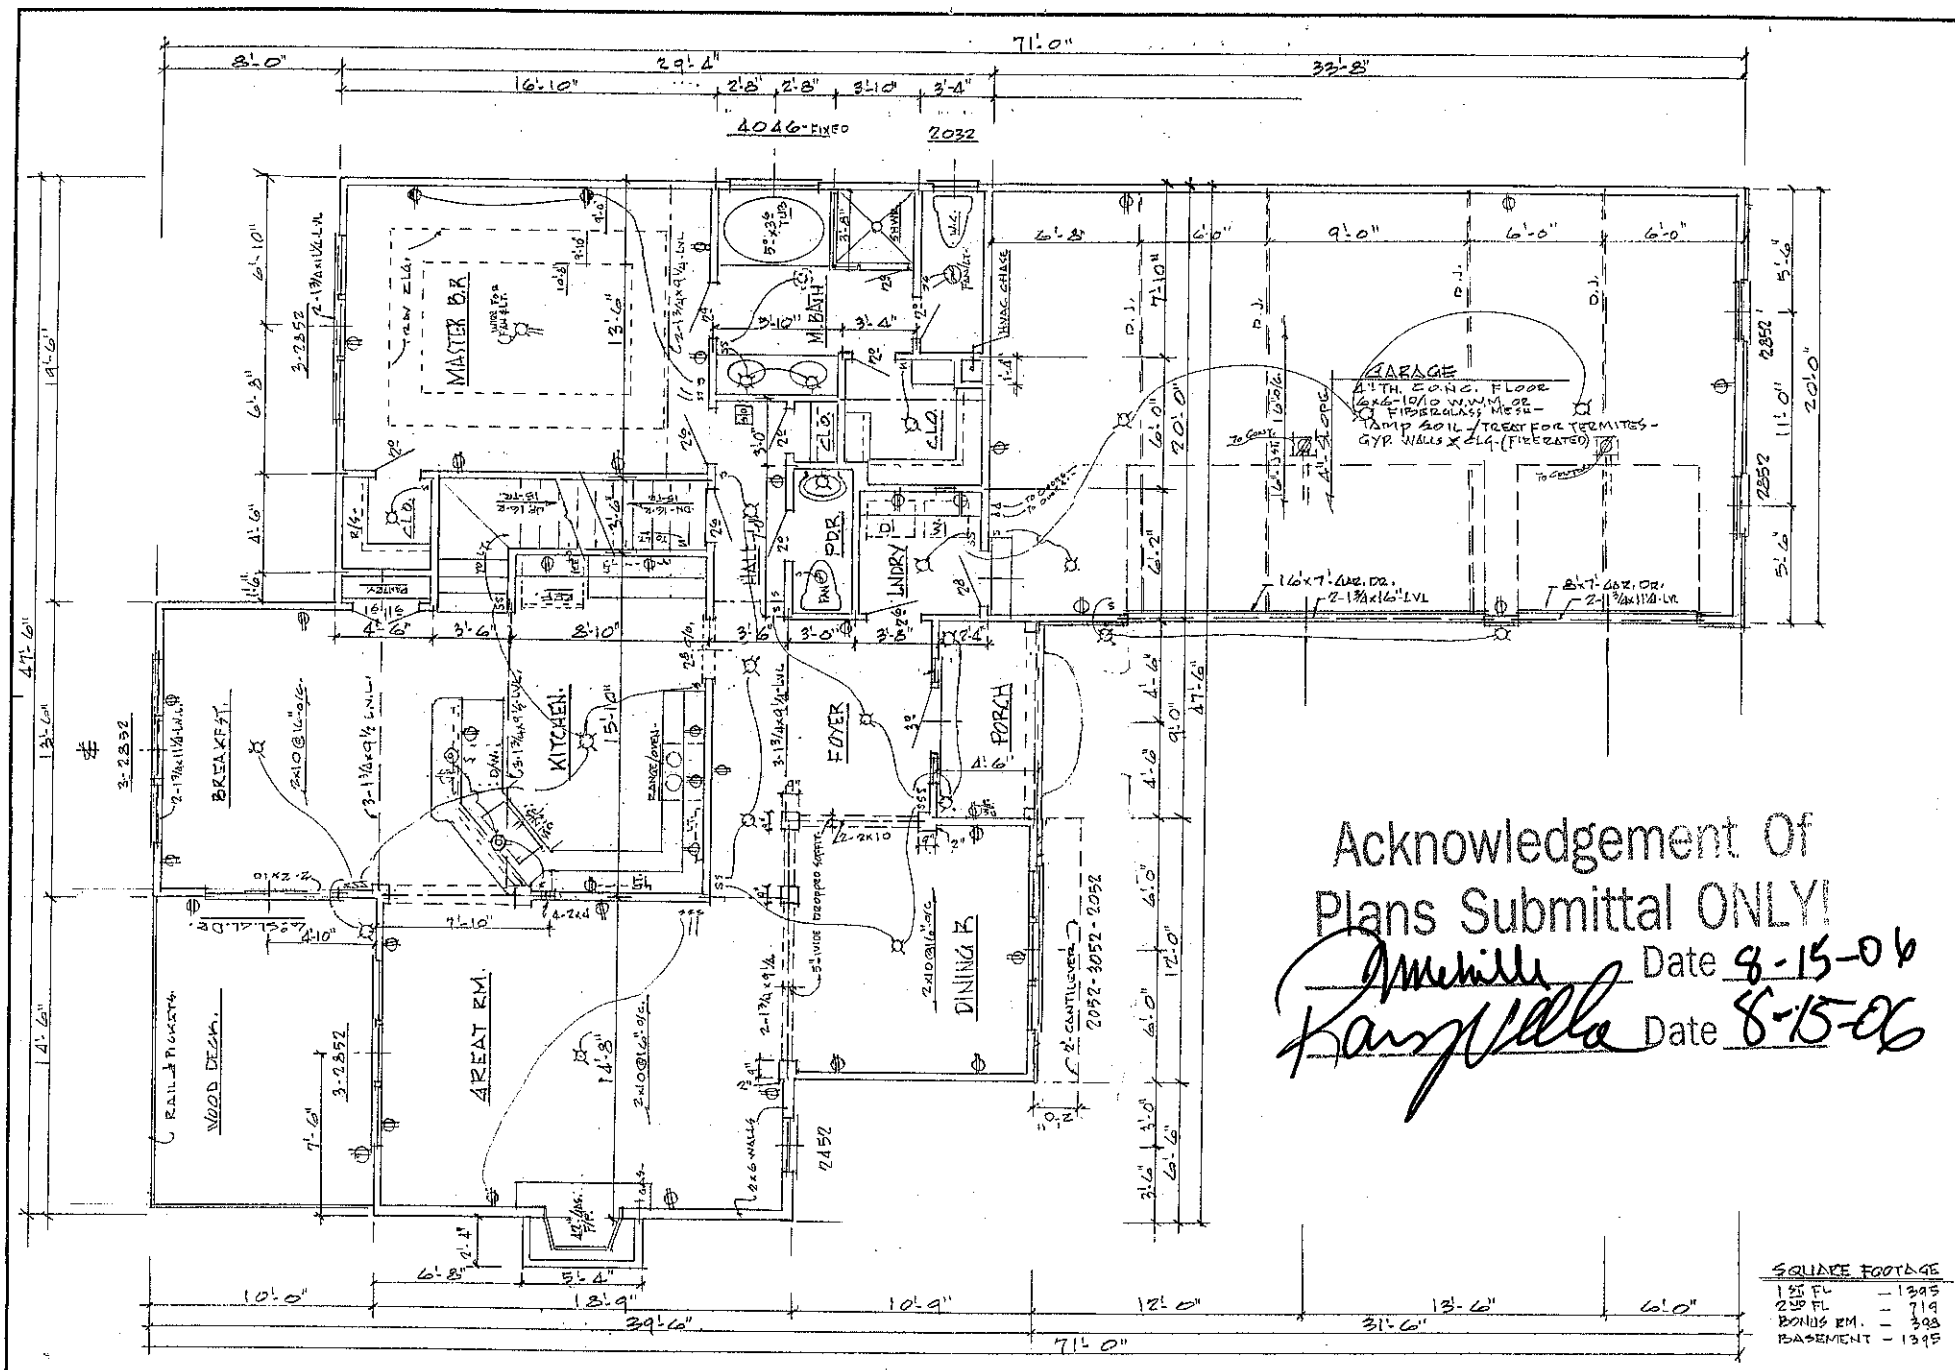

Acknowledgement Of
Plans Submittal ONLY!
Date 8-15-06
Date 8-15-06

Drawings, specifications and related items are, and remain the property of the designer. The client's right is conditional and limited for a one time use, to construct a single project on the specific property, as stated herein. Plans may not be sold, loaned, or given to others for the purpose of constructing another project. Possession of plans does not authorize continued use of same for consruction of other projects. Plans may not be reproduced in any manner for any purpose without written consent of the designer.

To the best of his knowledge, the designer has prepared these plans to comply with the client's specifications and local building codes in effect at the time. Although every reasonable effort has been made to avoid errors, omissions, and mistakes, the contractor and/or client shall verify all conditions, dimensions, details, and specifications. The designer will not be liable for human error after construction begins.

Leo A. Kirkman
residential design
telephone 704-536-2532 office
5221 monroe road charlotte, north carolina 28205

DATE	REVISIONS


DATE: 11/7/02
DRAWN BY: S.H.S.
CHECK BY:

SHEET DESCRIPTION: FIRST FLOOR PLAN

PROJECT NAME: JOHN PRESTON HOMES LLC.
PLAN # 3907

SHEET 4 OF

SHARPE CO 1-800-888-0538 027645

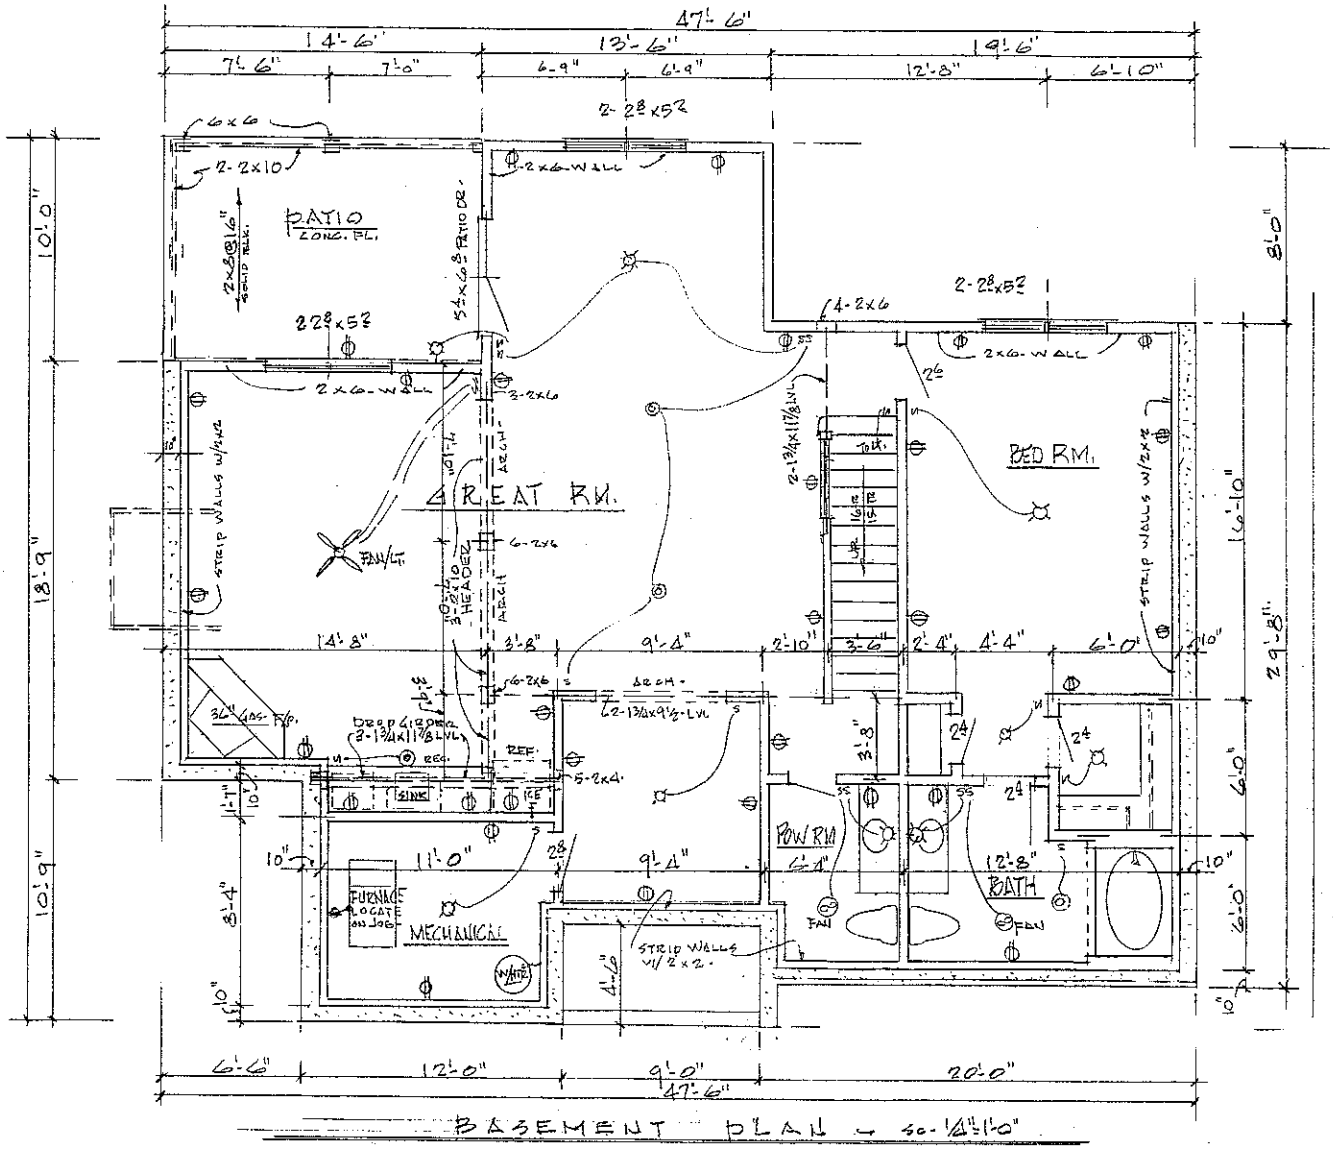

BASEMENT PLAN — SCALE: 1/4"=1'-0"

Acknowledgement Of Plans Submittal ONLY!

_____ Date 8-15-06

_____ Date 8-15-06

Drawings, specifications and material items are, and remain the property of the designer. The client's right is conditional and limited for a one time use on the specific property as stated herein. Publication or display of these plans does not authorize continued use of same for construction of other projects. Possession of plans does not authorize continued use of same for construction of other projects. Plans may not be reproduced in any manner for any purpose without written consent of the designer.

To the best of his knowledge, the designer has prepared these plans to comply with the client's specifications and local building codes in effect at the time. Although every reasonable effort has been made to avoid errors, omissions, and mistakes, the contractor and/or client shall verify all conditions, dimensions, details, and specifications. The designer will not be liable for human error after construction begins.

Leo A. Kirkman
residential design
telephone 704-536-2526 office
5521 marrow road charlotte, north carolina 28205

DATE	REVISIONS

DATE: 11/7/02
DRAWN BY: SHW
CHECK BY:

SHEET DESCRIPTION: BASEMENT PLAN

PROJECT NAME: JOHN BRIGHTON HOMES, INC.
PLAN # 390T

SHEET 3 OF