

Acknowledgement Of
Plans Submittal ONLY!
(Lenes)
Date 5/24/11
Date

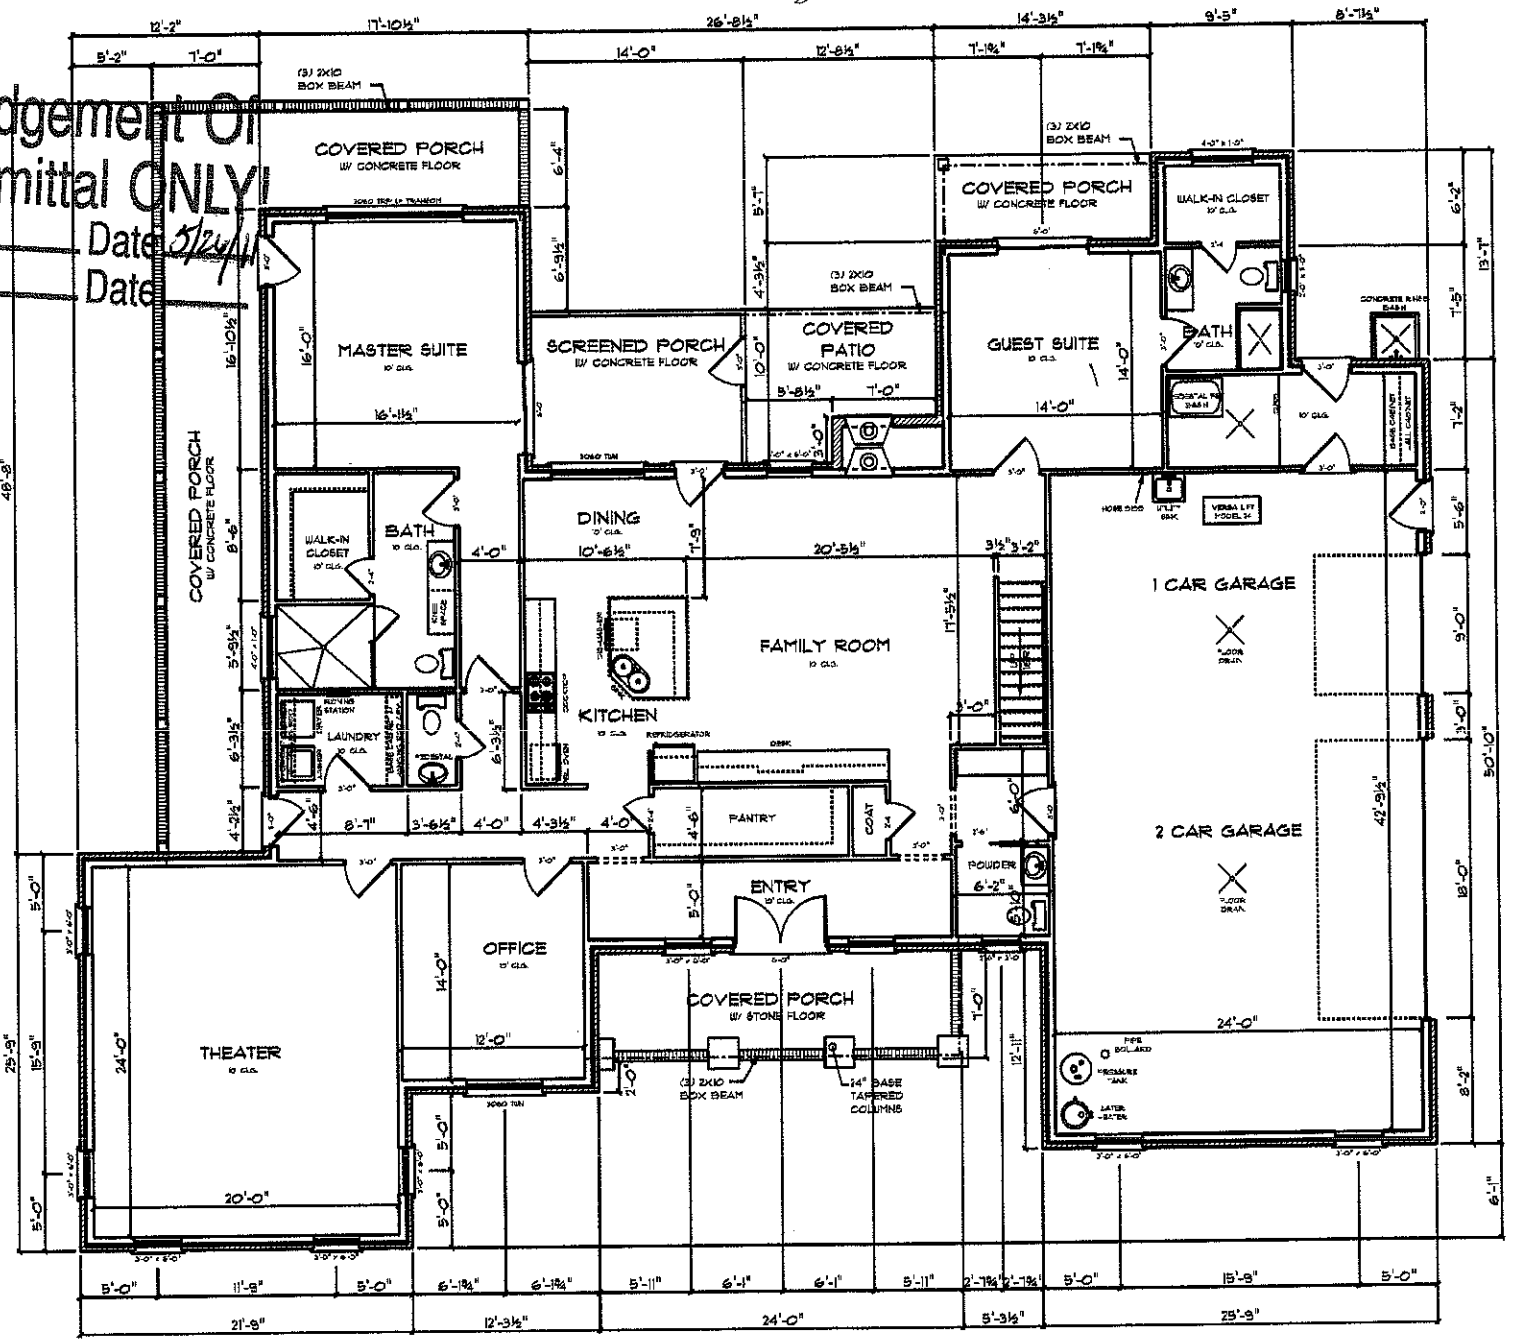

MAIN FLOOR PLAN
SCALE: ¼" = 1'-0"

MAIN FLOOR HEATED	3012 SQ. FT.
GARAGE	1088 SQ. FT.
FRONT PORCH	168 SQ. FT.
REAR PORCH	140 SQ. FT.
SIDE PORCH	466 SQ. FT.
COVERED PATIO	106 SQ. FT.
GUEST SUITE PORCH	80 SQ. FT.

Acknowledgement Of
Plans Submittal ONLY!
(Chris)
Date 5/24/11
Date

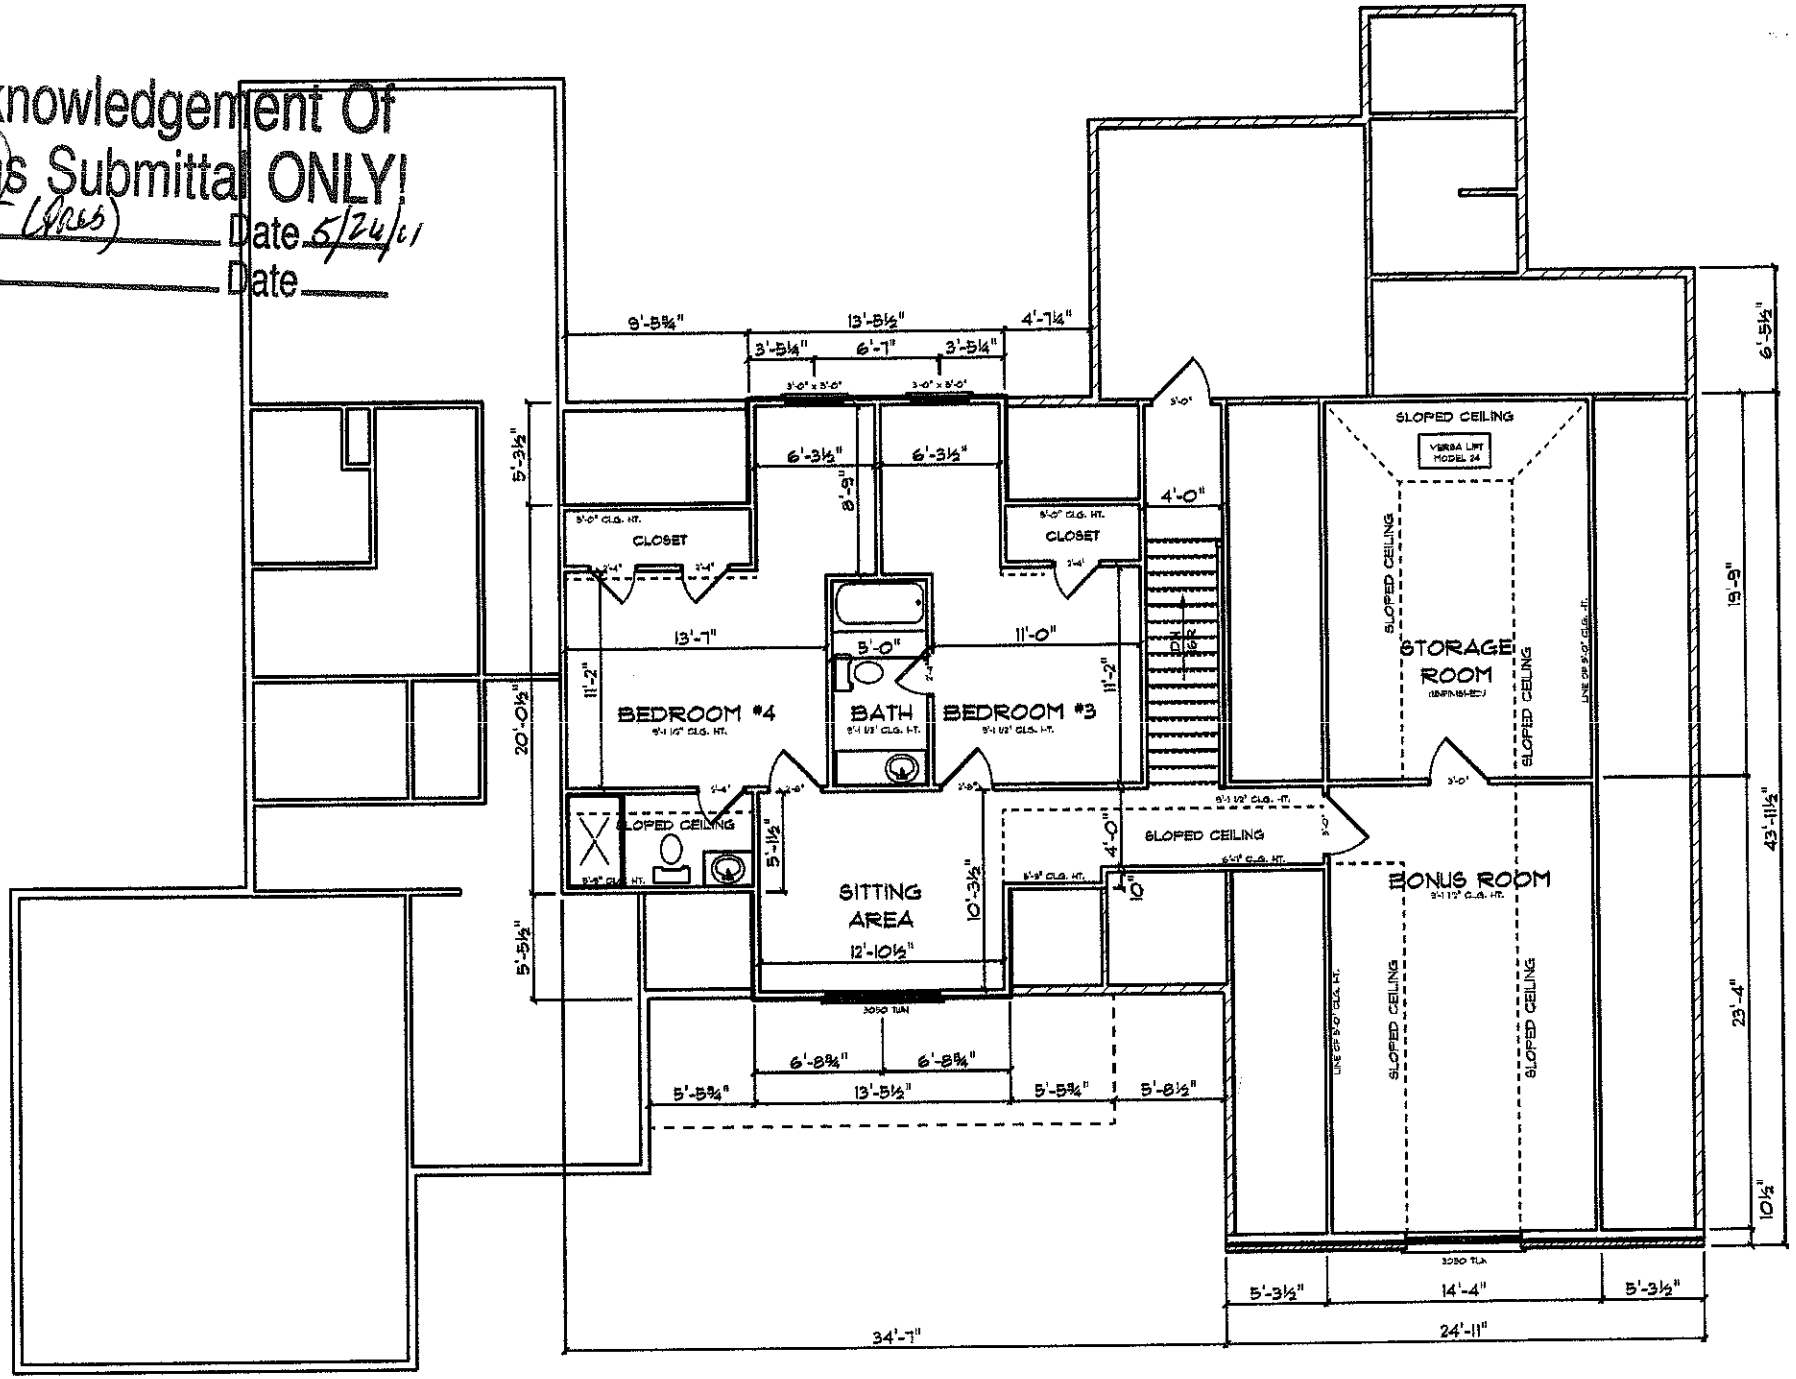

SECOND FLOOR PLAN 1433 SQ. FT.
SCALE: 3/16" = 1'-0"