
Acknowledgement Of
Plans Submittal ONLY!
(Jones)
Date 5/24/11
Date

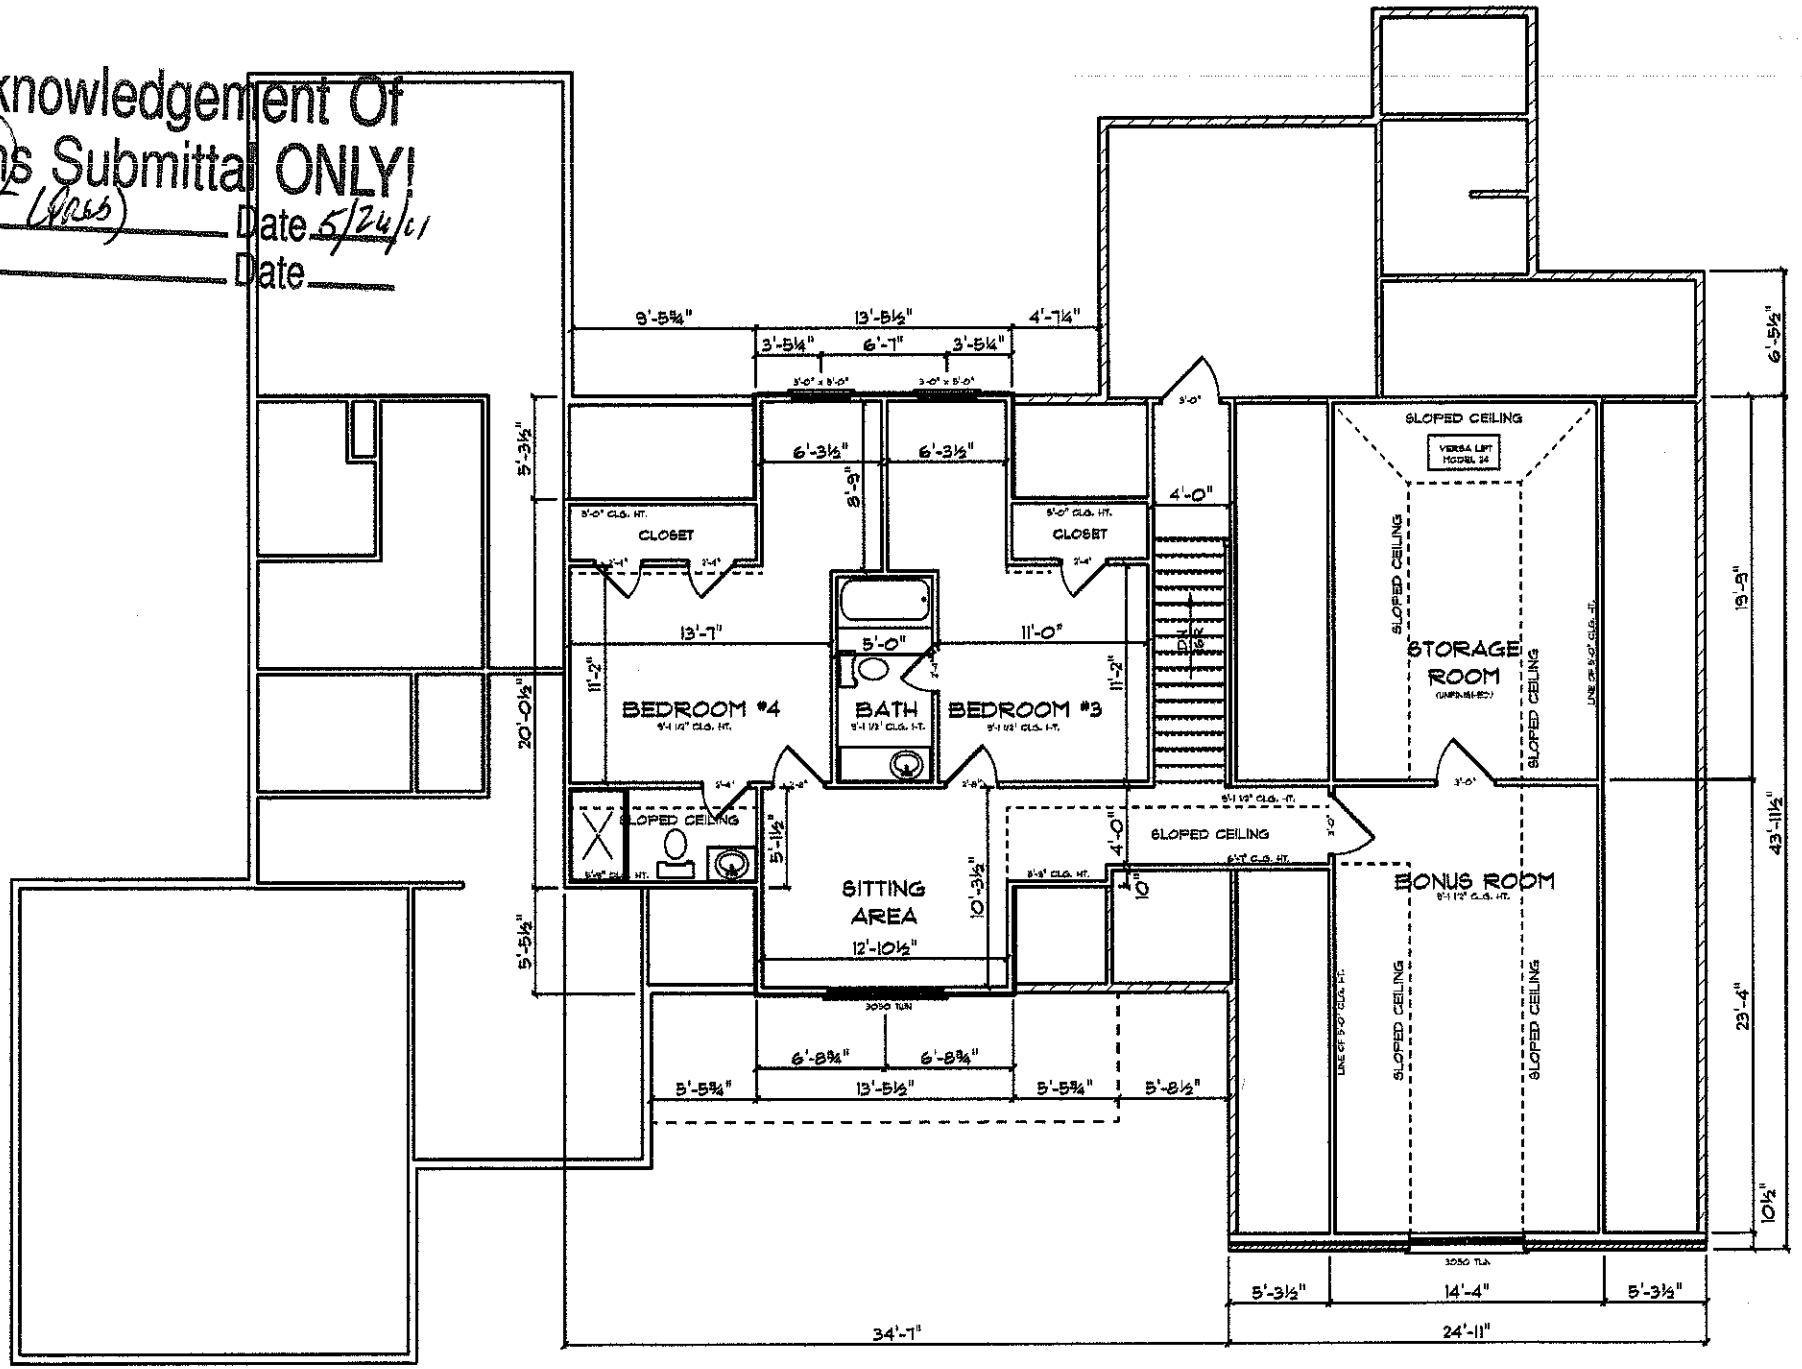

SECOND FLOOR PLAN 1433 SQ. FT.
SCALE: 3/16" = 1'-0"