
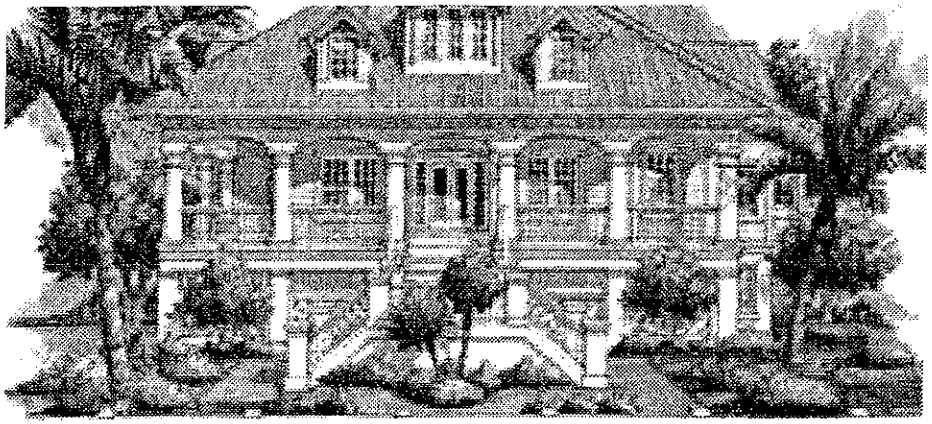



2nd Floor:	901 sq. ft.
Bedrooms:	3
Width:	66 ft.
Depth:	50 ft.
Foundation:	Slab

Photos


Sav

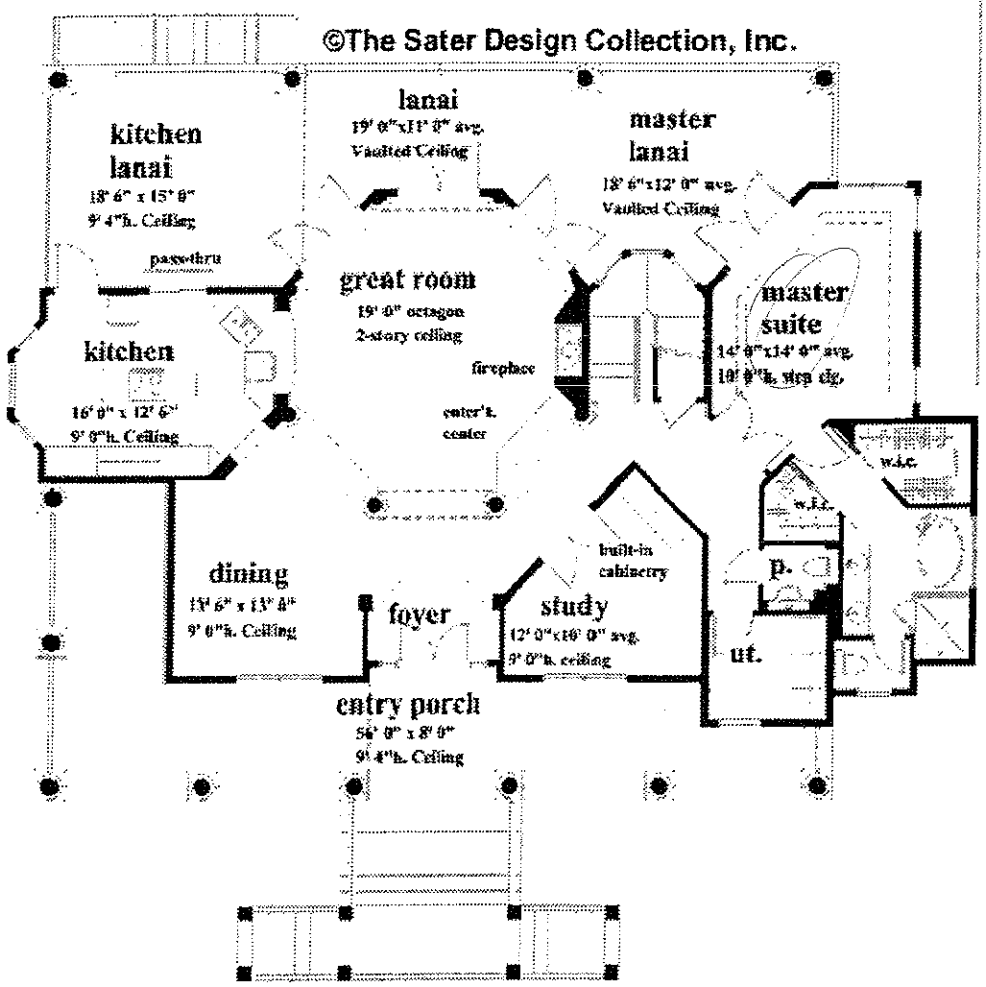

First Floor Plan

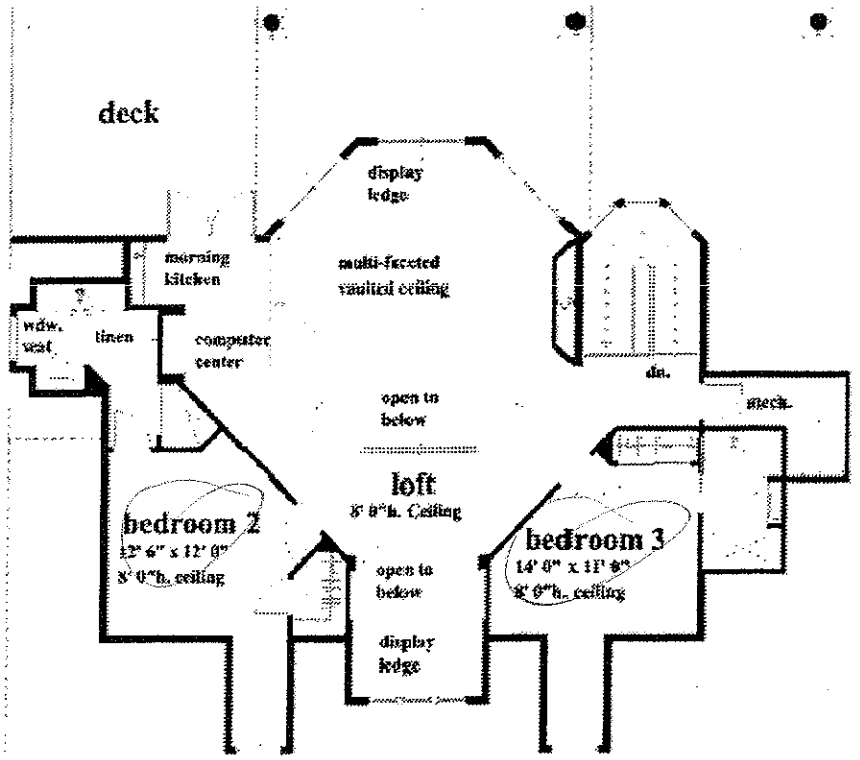

Second Floor Plan

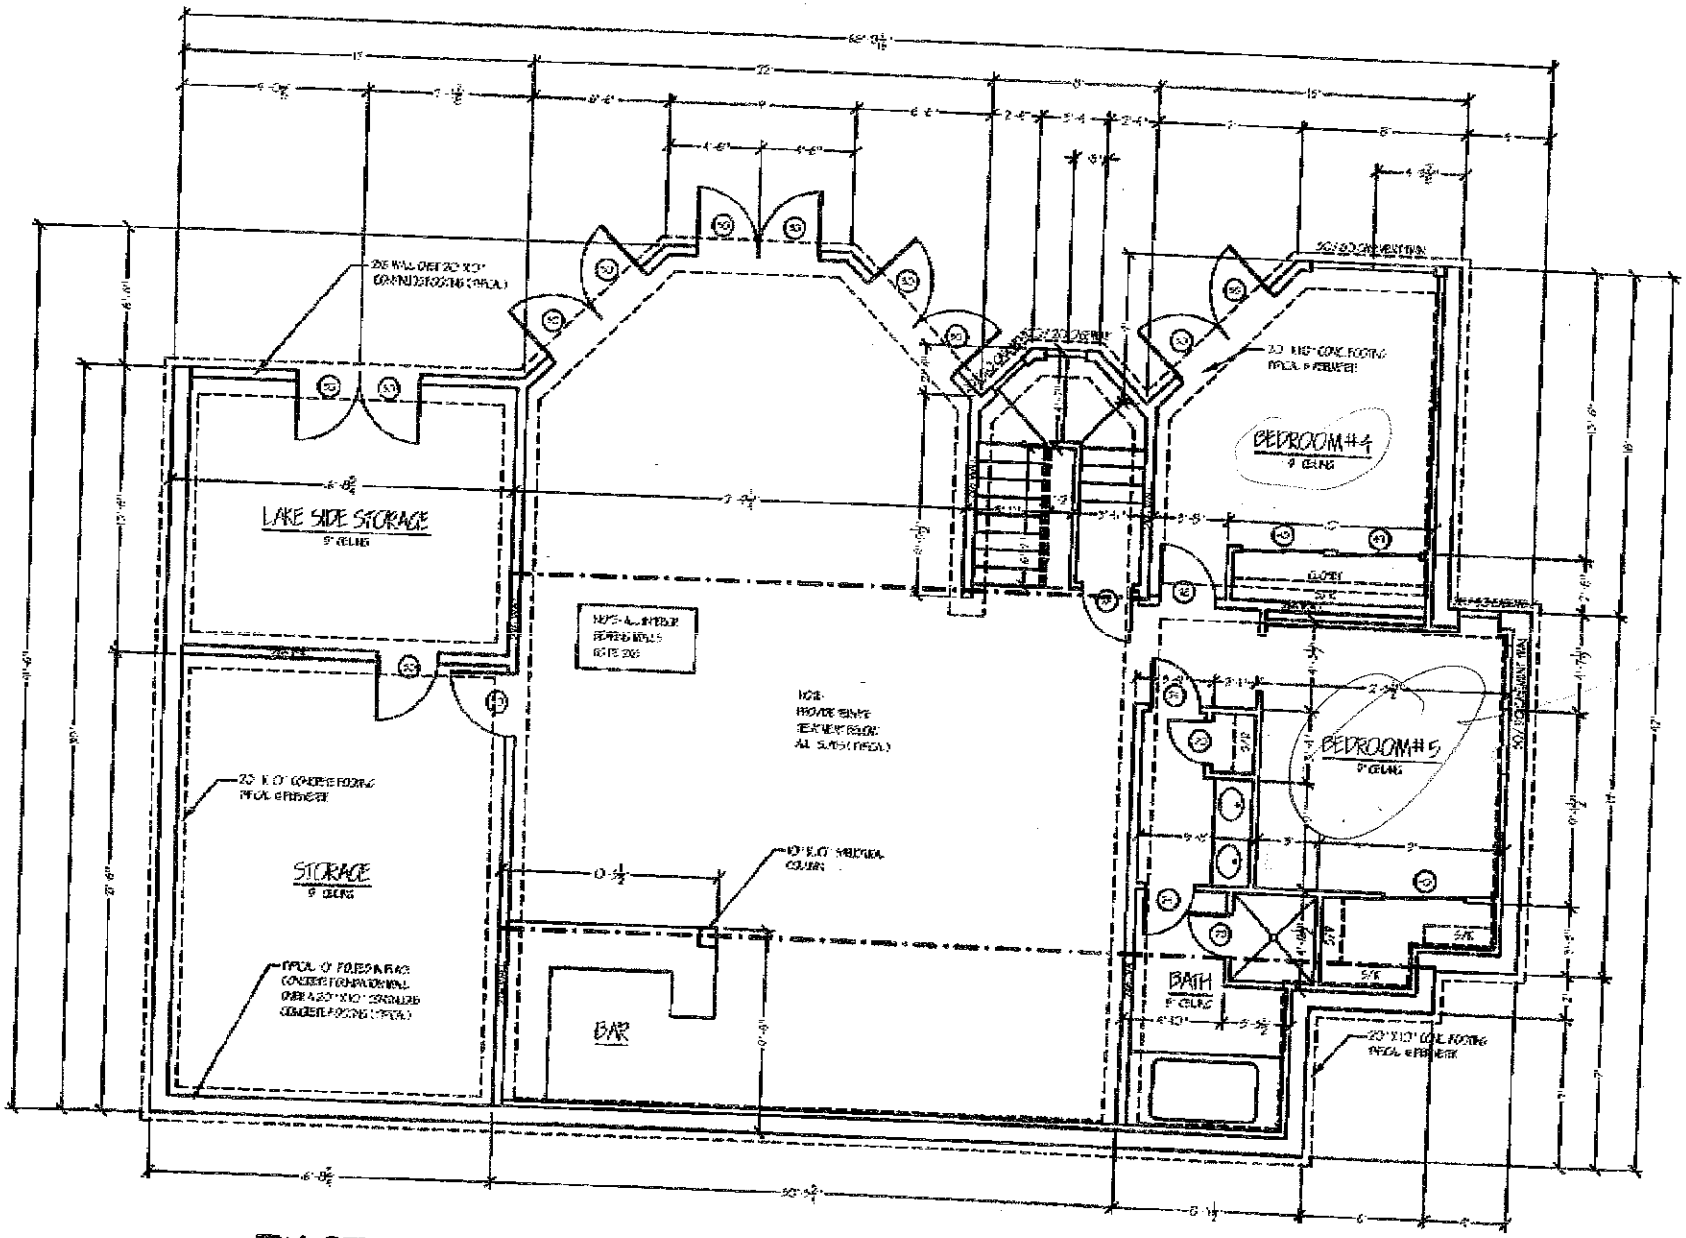

BASEMENT PLAN

SCALE: 1/4" = 1'-0"