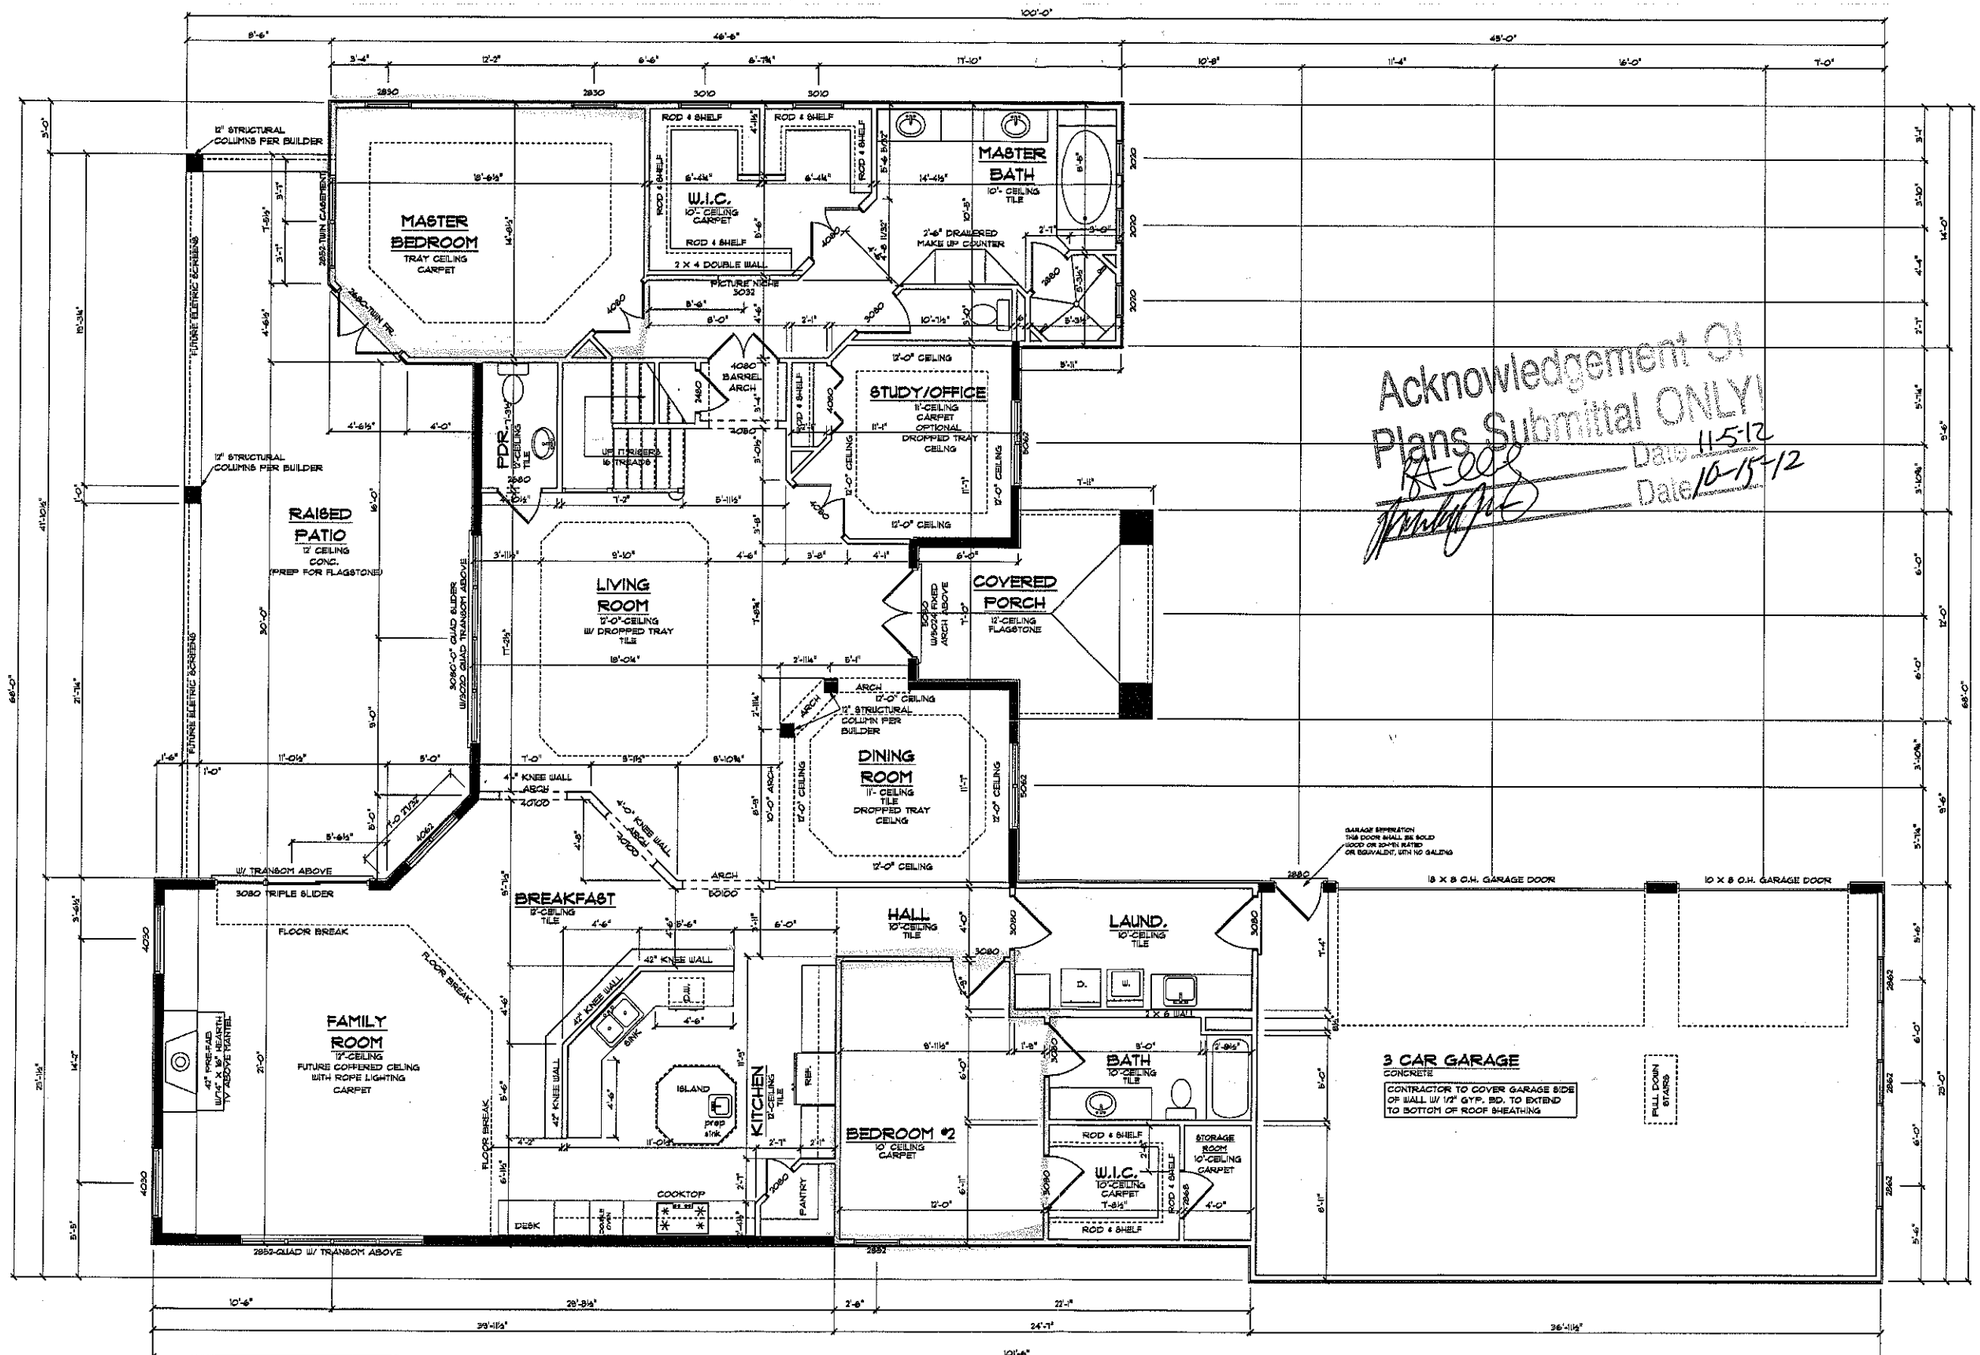


Acknowledgement Of Plans Submittal ONLY!
Date 11-5-12
Date 10-15-12

FIRST FLOOR PLAN

SCALE: 1/4" = 1'-0"

2,951 HEATED SQ.FT.

3,821 TOTAL HEATED SQ.FT.

Tracy T. Sipe liability for any home constructed from this plan. Release of these plans contemplates further cooperation among the owner and his contractor. Changes made from these plans without consent of the designer of record will relieve the designer from all responsibility for all consequences arising out of such changes. Written dimensions on these drawings shall have precedence over scaled dimensions, contractor shall verify and be responsible for all dimensions and conditions on the job.

No.	Revision/Issue	Date

Titan Custom Builders
"The Ryan Residence"


Tracy T. Sipe
873 4th St. Dr. NW
Hickory, NC 28601
704-308-4171

First Floor Plan

Date 10-10-12 | Project # Ryan

Scale 1/4" = 1'-0" | Sheet A-4

Drawn By: TTS

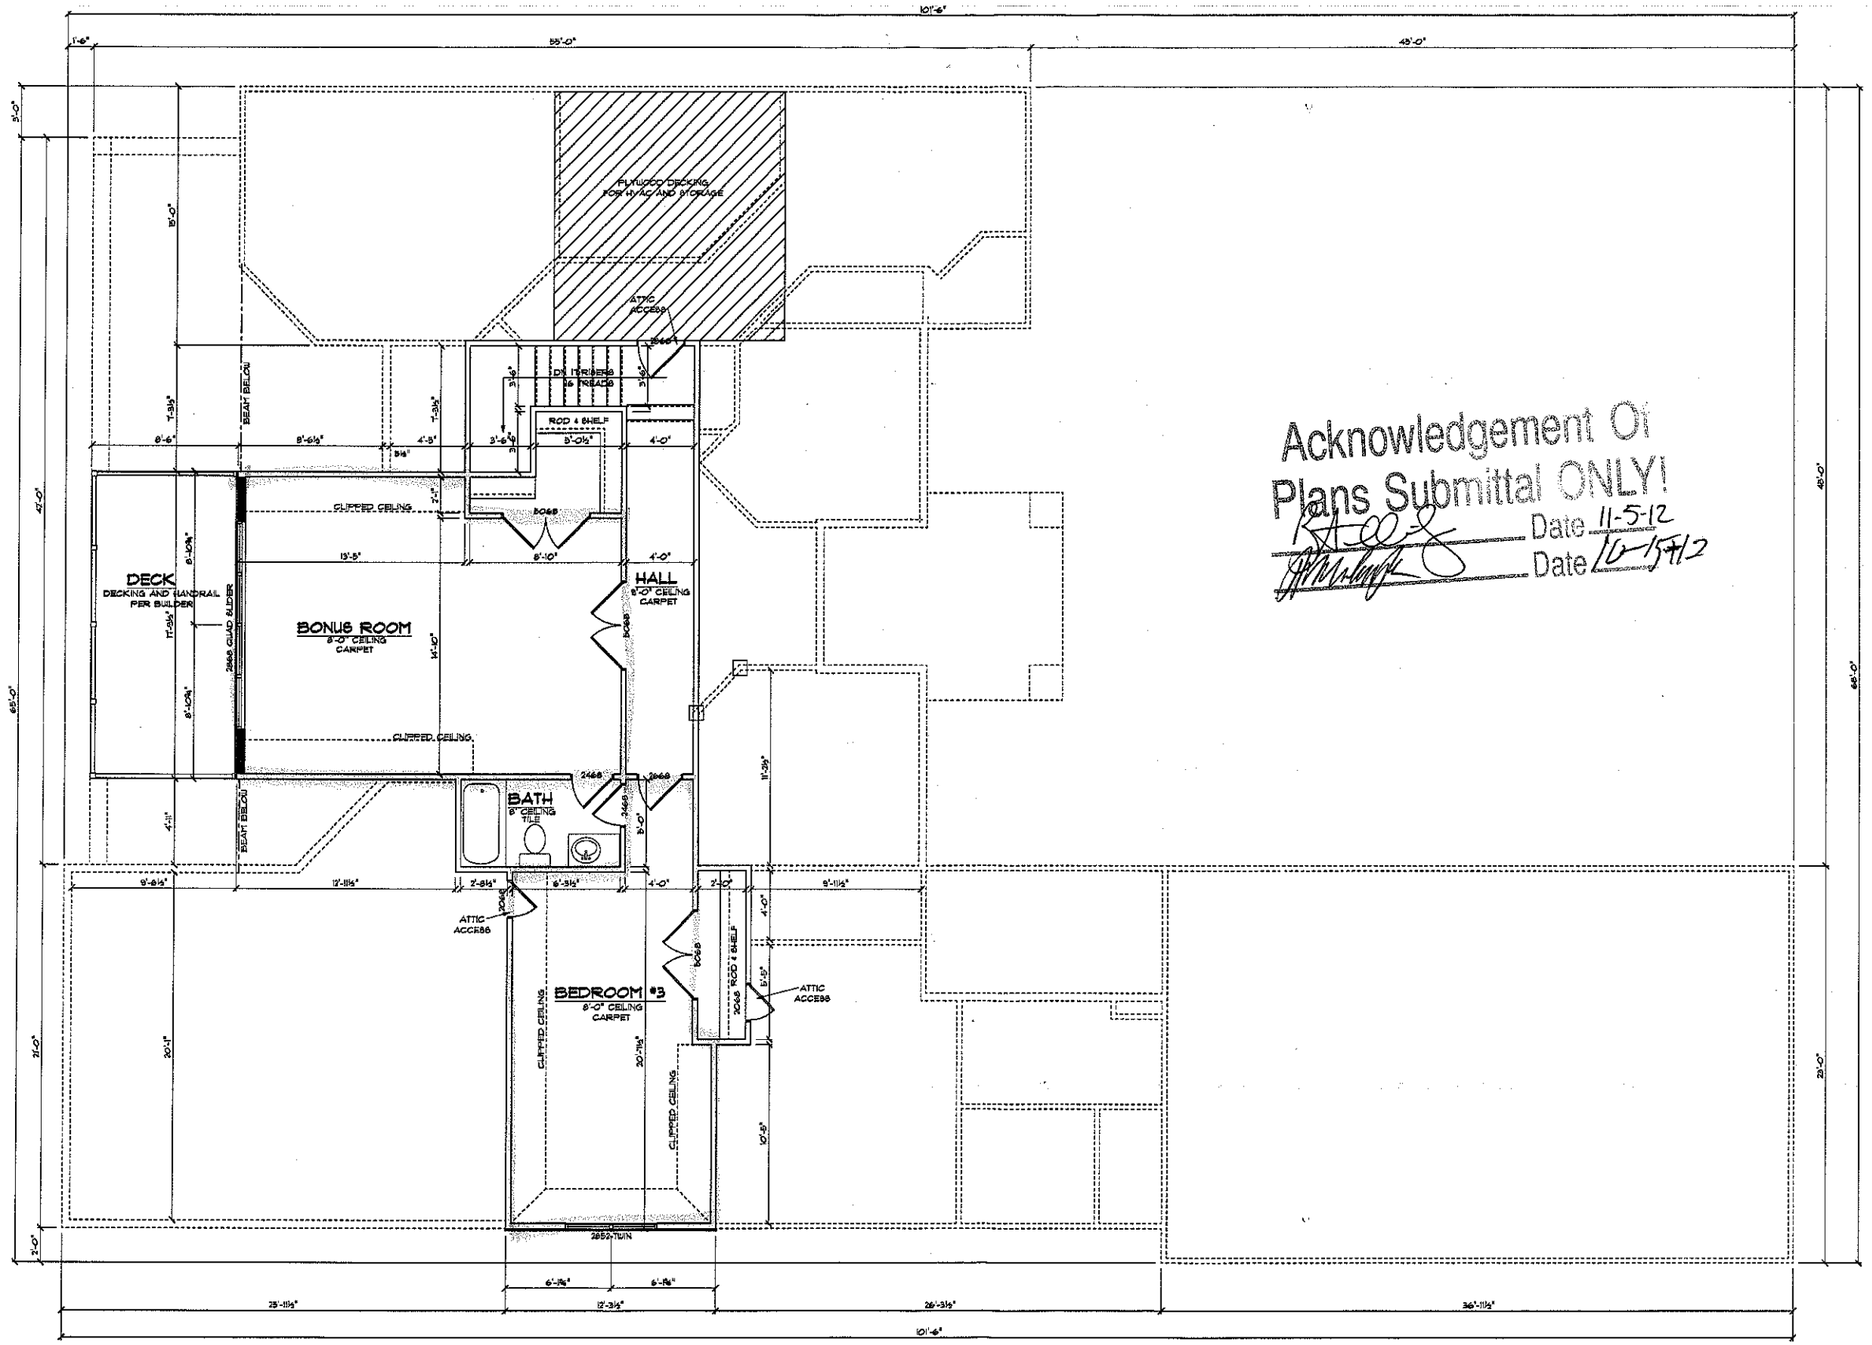

Acknowledgement Of
Plans Submittal ONLY!
Date 11-5-12
Date 10-15-12

SECOND FLOOR PLAN

SCALE: 1/4" = 1'-0"
HEATED SQ. FT.: 870 SQ. FT.

Tracy T. Sipe assumes no liability for any home constructed from this plan. Release of these plans contemplates further cooperation among the owner and his contractor. Changes made from these plans without consent of the Tracy T. Sipe is unauthorized and shall relieves the designer of all liability for all claims or damages arising out of such changes. Written dimensions on these drawings shall have precedence over scaled dimensions. contractor shall verify and be responsible for all dimensions and conditions on the job.

No.	Revision/Issue	Date

Titan Custom Builders
"The Ryan Residence"

Tracy T. Sipe
873 4th St. Dr. NW
Hickory, NC 28601
704-308-4111

Second Floor Plan	
Date 10-2-12	Project # Ryan
Scale 1/4" = 1'-0"	Sheet A-5
Drawn By: TTS	