

Acknowledgement Of Plans Submittal ONLY!

Date 3-2-11


Date 2/15/11

| HEADER SCHEDULE | |
|---|---|
| MARK | SIZE AND SUPPORT |
| A | 2-2X10 W/ 1 JACK + 1 KING EA. END |
| B | 2-2X10 W/ 2 JACKS + 2 KINGS EA. END |
| | |

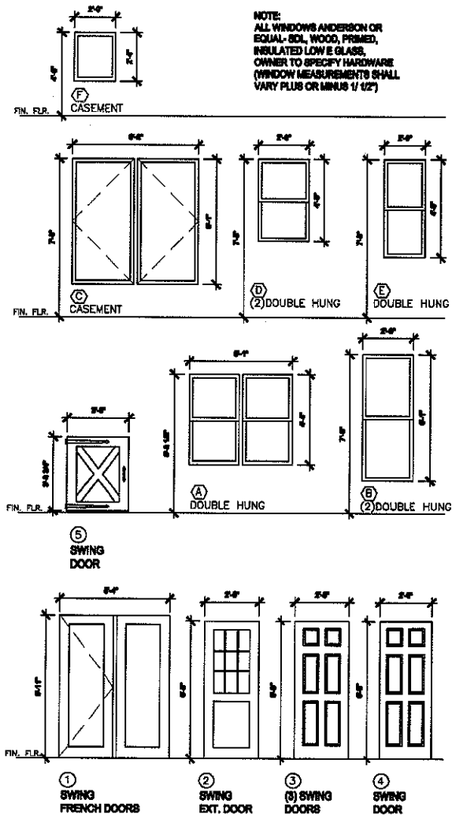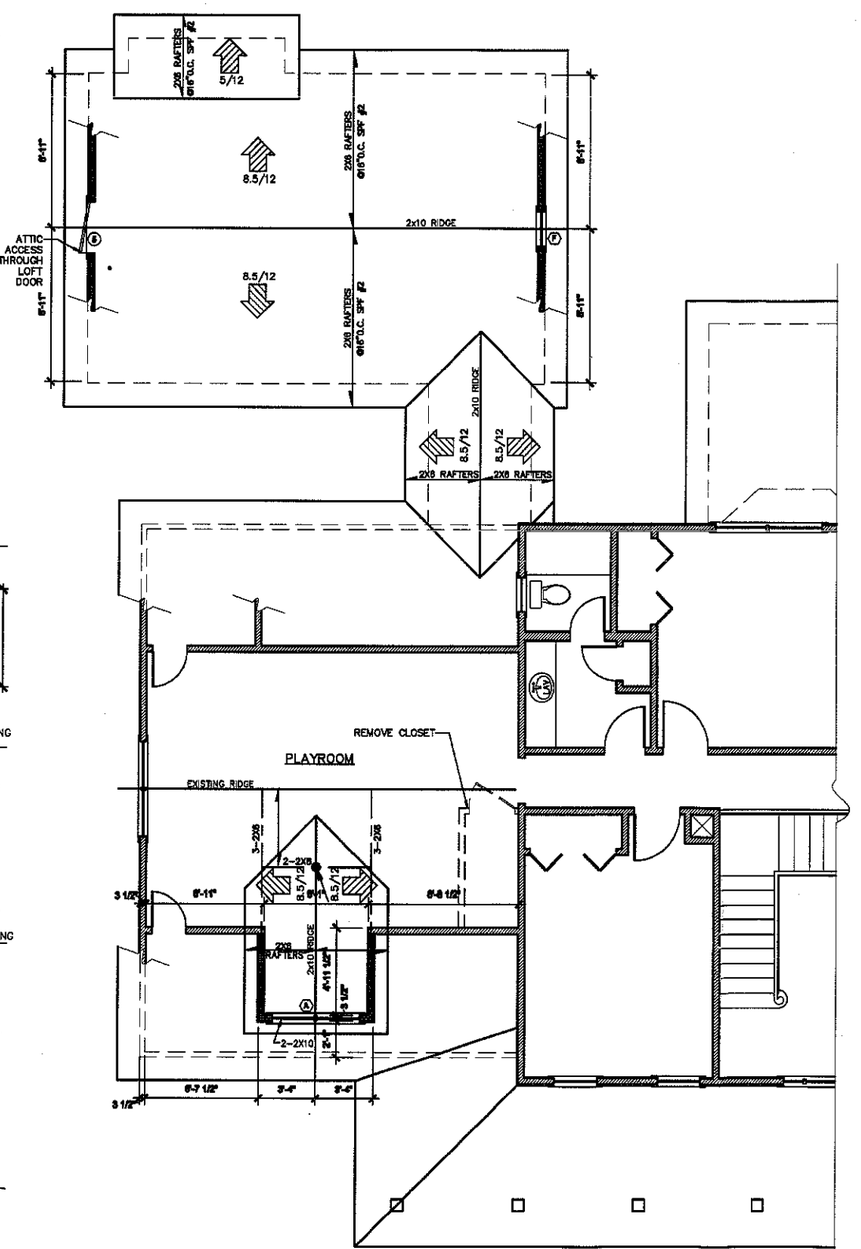


B SECOND FLOOR PLAN
SCALE: 1/4"=1'-0"

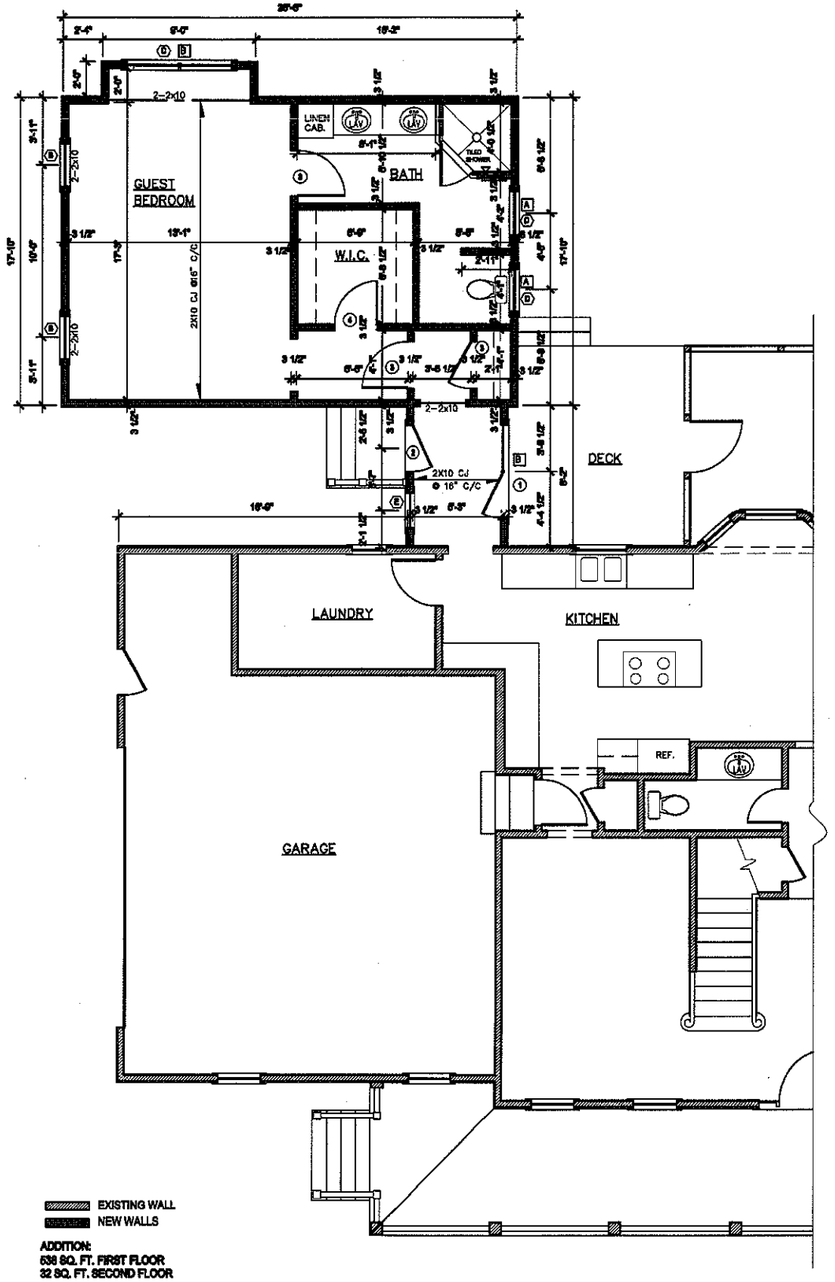


EXISTING WALL
NEW WALLS

ADDITION:
538 SQ. FT. FIRST FLOOR
32 SQ. FT. SECOND FLOOR

A FIRST FLOOR PLAN
SCALE: 1/4"=1'-0"


Kathryn Ross Design, Inc.
10557 KINGSLEIGH DRIVE, HUNTERSVILLE,NC 28078
(704) 655-8857 kathrynross@bellsouth.net

NORTH CAROLINA REGISTERED SEAL 22778 ENGINEER DAVID ROBERT BICKLEY

David R. Bickley, P.E.
158 West Valley Lane
Stony Point, NC 28678
PH (704) 585-6305
FAX (704) 585 6313


REIMAN RESIDENCE
211 COLLINGSWOOD ROAD
MOORESVILLE, NORTH CAROLINA

FIRST & SECOND FLOOR PLANS

| REVISION |
|---|
| 1 9/2/00-REVISED PLAN |
| |
| |
| |
| |
| |

DATE: 2/11/11

CONSTRUCTION DRAWINGS

JOB NUMBER: 000000

SHEET NUMBER

A2