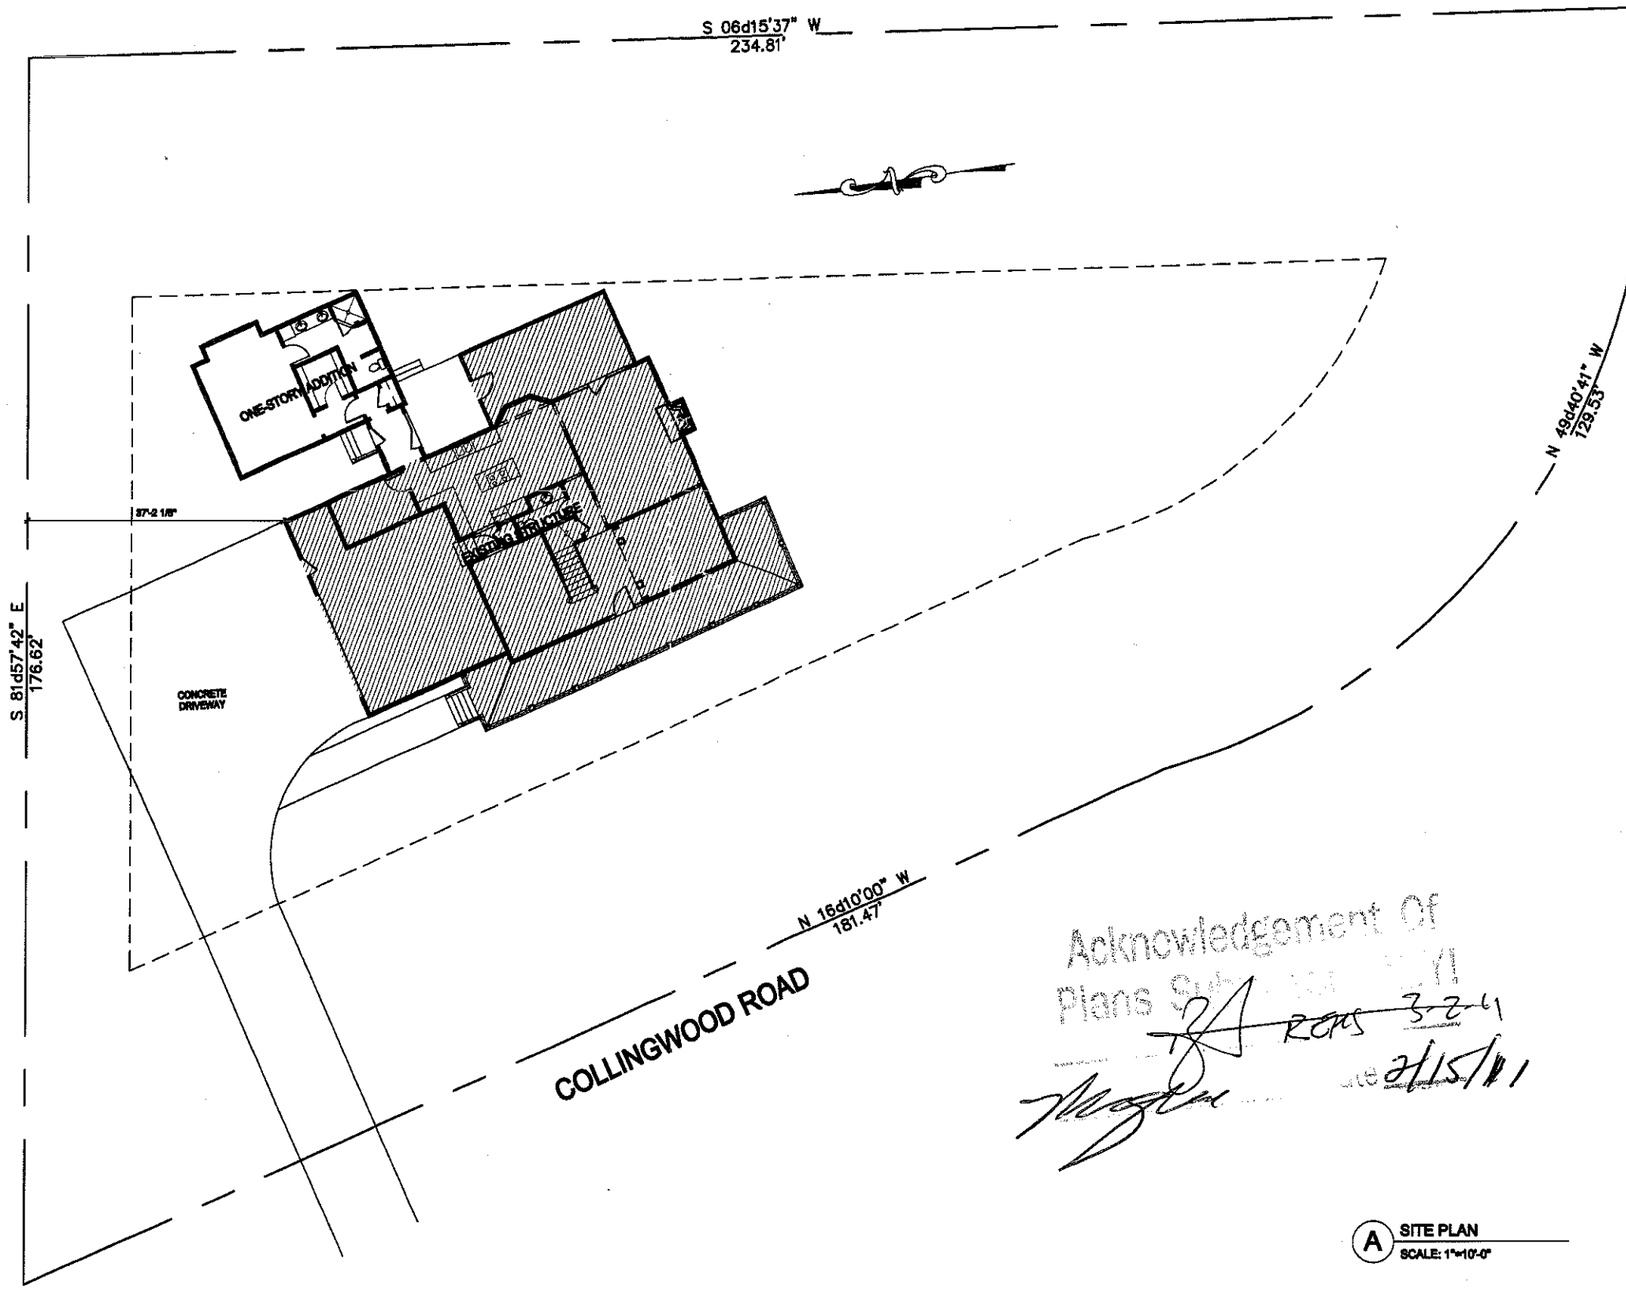


Acknowledgement Of
Plans Subm[illegible]
RGMS 3-2-11
Date 2/15/11

A SITE PLAN
SCALE: 1"=10'-0"

Kathryn Ross Design, Inc.
16537 KIMBOLTON DRIVE, HUNTERSVILLE,NC 28078
(704) 655-8557 kathrynrossdesign@att.net

REIMAN RESIDENCE
211 COLLINGSWOOD ROAD
MOORESVILLE, NORTH CAROLINA

SITE PLAN

REVISION
1 02/00-REVISED PLAN

DATE: 2/11/11

CONSTRUCTION DRAWINGS

JOB NUMBER: 000000

SHEET NUMBER

C1