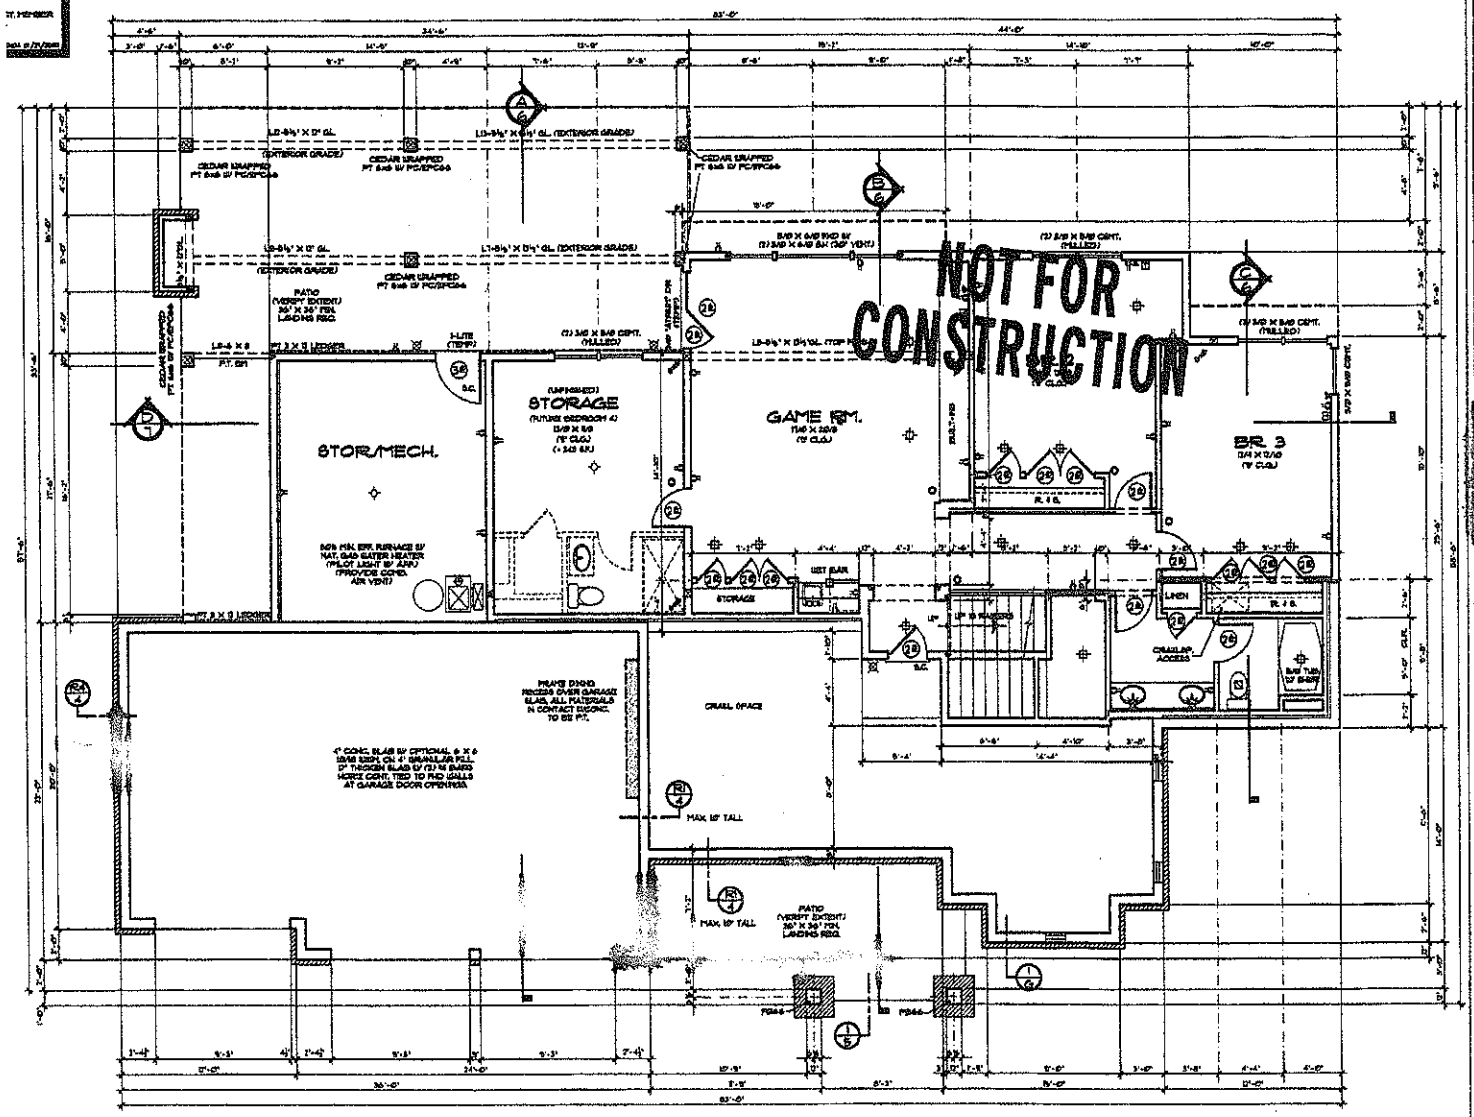


LOWER FLOOR PLAN

SCALE: 1/4" = 1'-0"

COPYRIGHT © 2005 ALAN MASCORD DESIGN ASSOCIATES INC


Maxwood

159 SNOW LO.

MAIN FLOOR: 870 SQ. FT.
LOWER FLOOR: 723 SQ. FT.
TOTAL AREA: 1593 SQ. FT.

1324

4

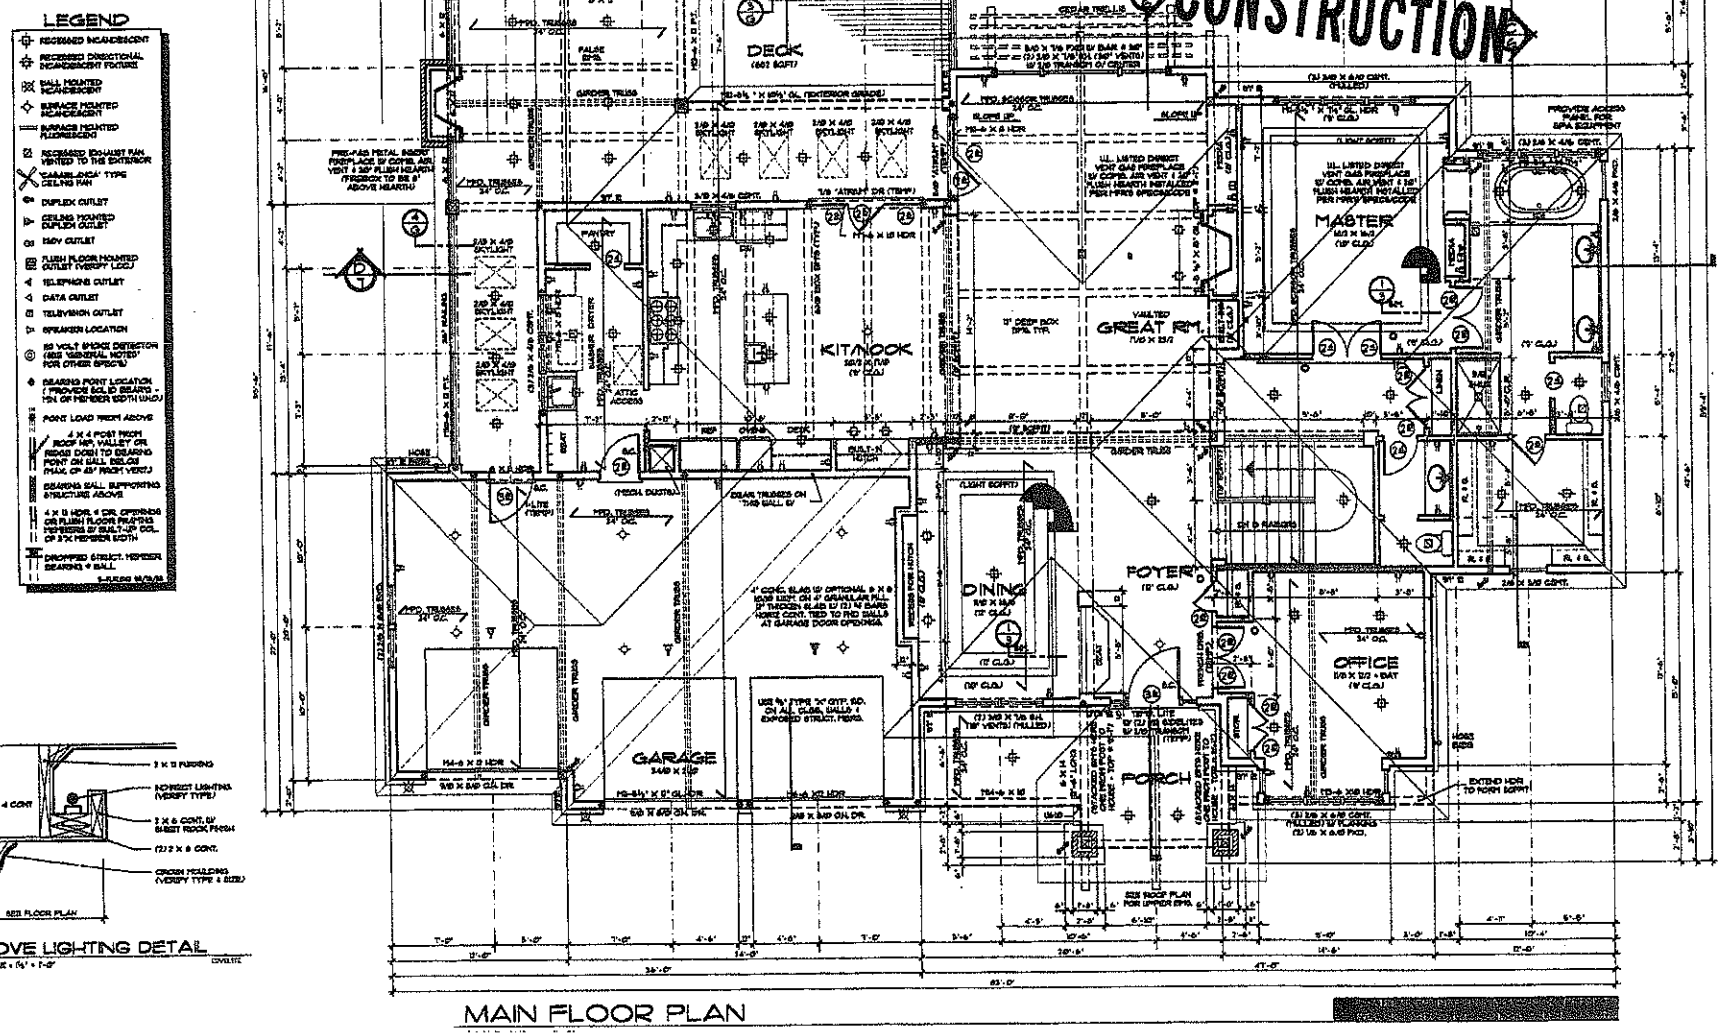

Wizard

250 SNOW LOAD

MAIN FLOOR	2330 SQ. FT.	
LOWER FLOOR	1013 SQ. FT.	
TOTAL AREA	3343 SQ. FT.	
		GARAGE AREA = 741 SQ. FT.

1324

3