IREDELL COUNTY HEALTH DEPARTMENT
ENVIRONMENTAL HEALTH DIVISION
Application For Improvement Permit

ALL items on this application form must be completed before Health Department can begin work. One application must be completed by the property owner or agent for each (proposed) site.

PERSONAL INFORMATION: 663-6907 Terrell

Crescent Resc. Inc		P.O. Box 396		NC	28682
Applicant	Phone #	Mailing Address	City	State	Zip Code
Same					
Current Property Owner		Mailing Address	City	State	Zip Code

PROPERTY INFORMATION:

	1 of 2		
(Proposed) Subdivision Name	(Proposed) Lot #	(Proposed) Block/Section #	State Road #
(Proposed) Water Supply: Public, Private Well	**Preliminary Plat Approval Date** (DEVELOPERS ONLY)		Tax Map #

Specific Directions to Property 150', R. Perth & stay on Creek, left, last house

TYPE OF FACILITY: (use check (X) or number as appropriate)

House X Mobile Home _____ Commercial _____ No. Bedrooms 3 No. Baths 3

No. Persons or Employees (commercial only) _____ Basement X Basement with Plumbing _____

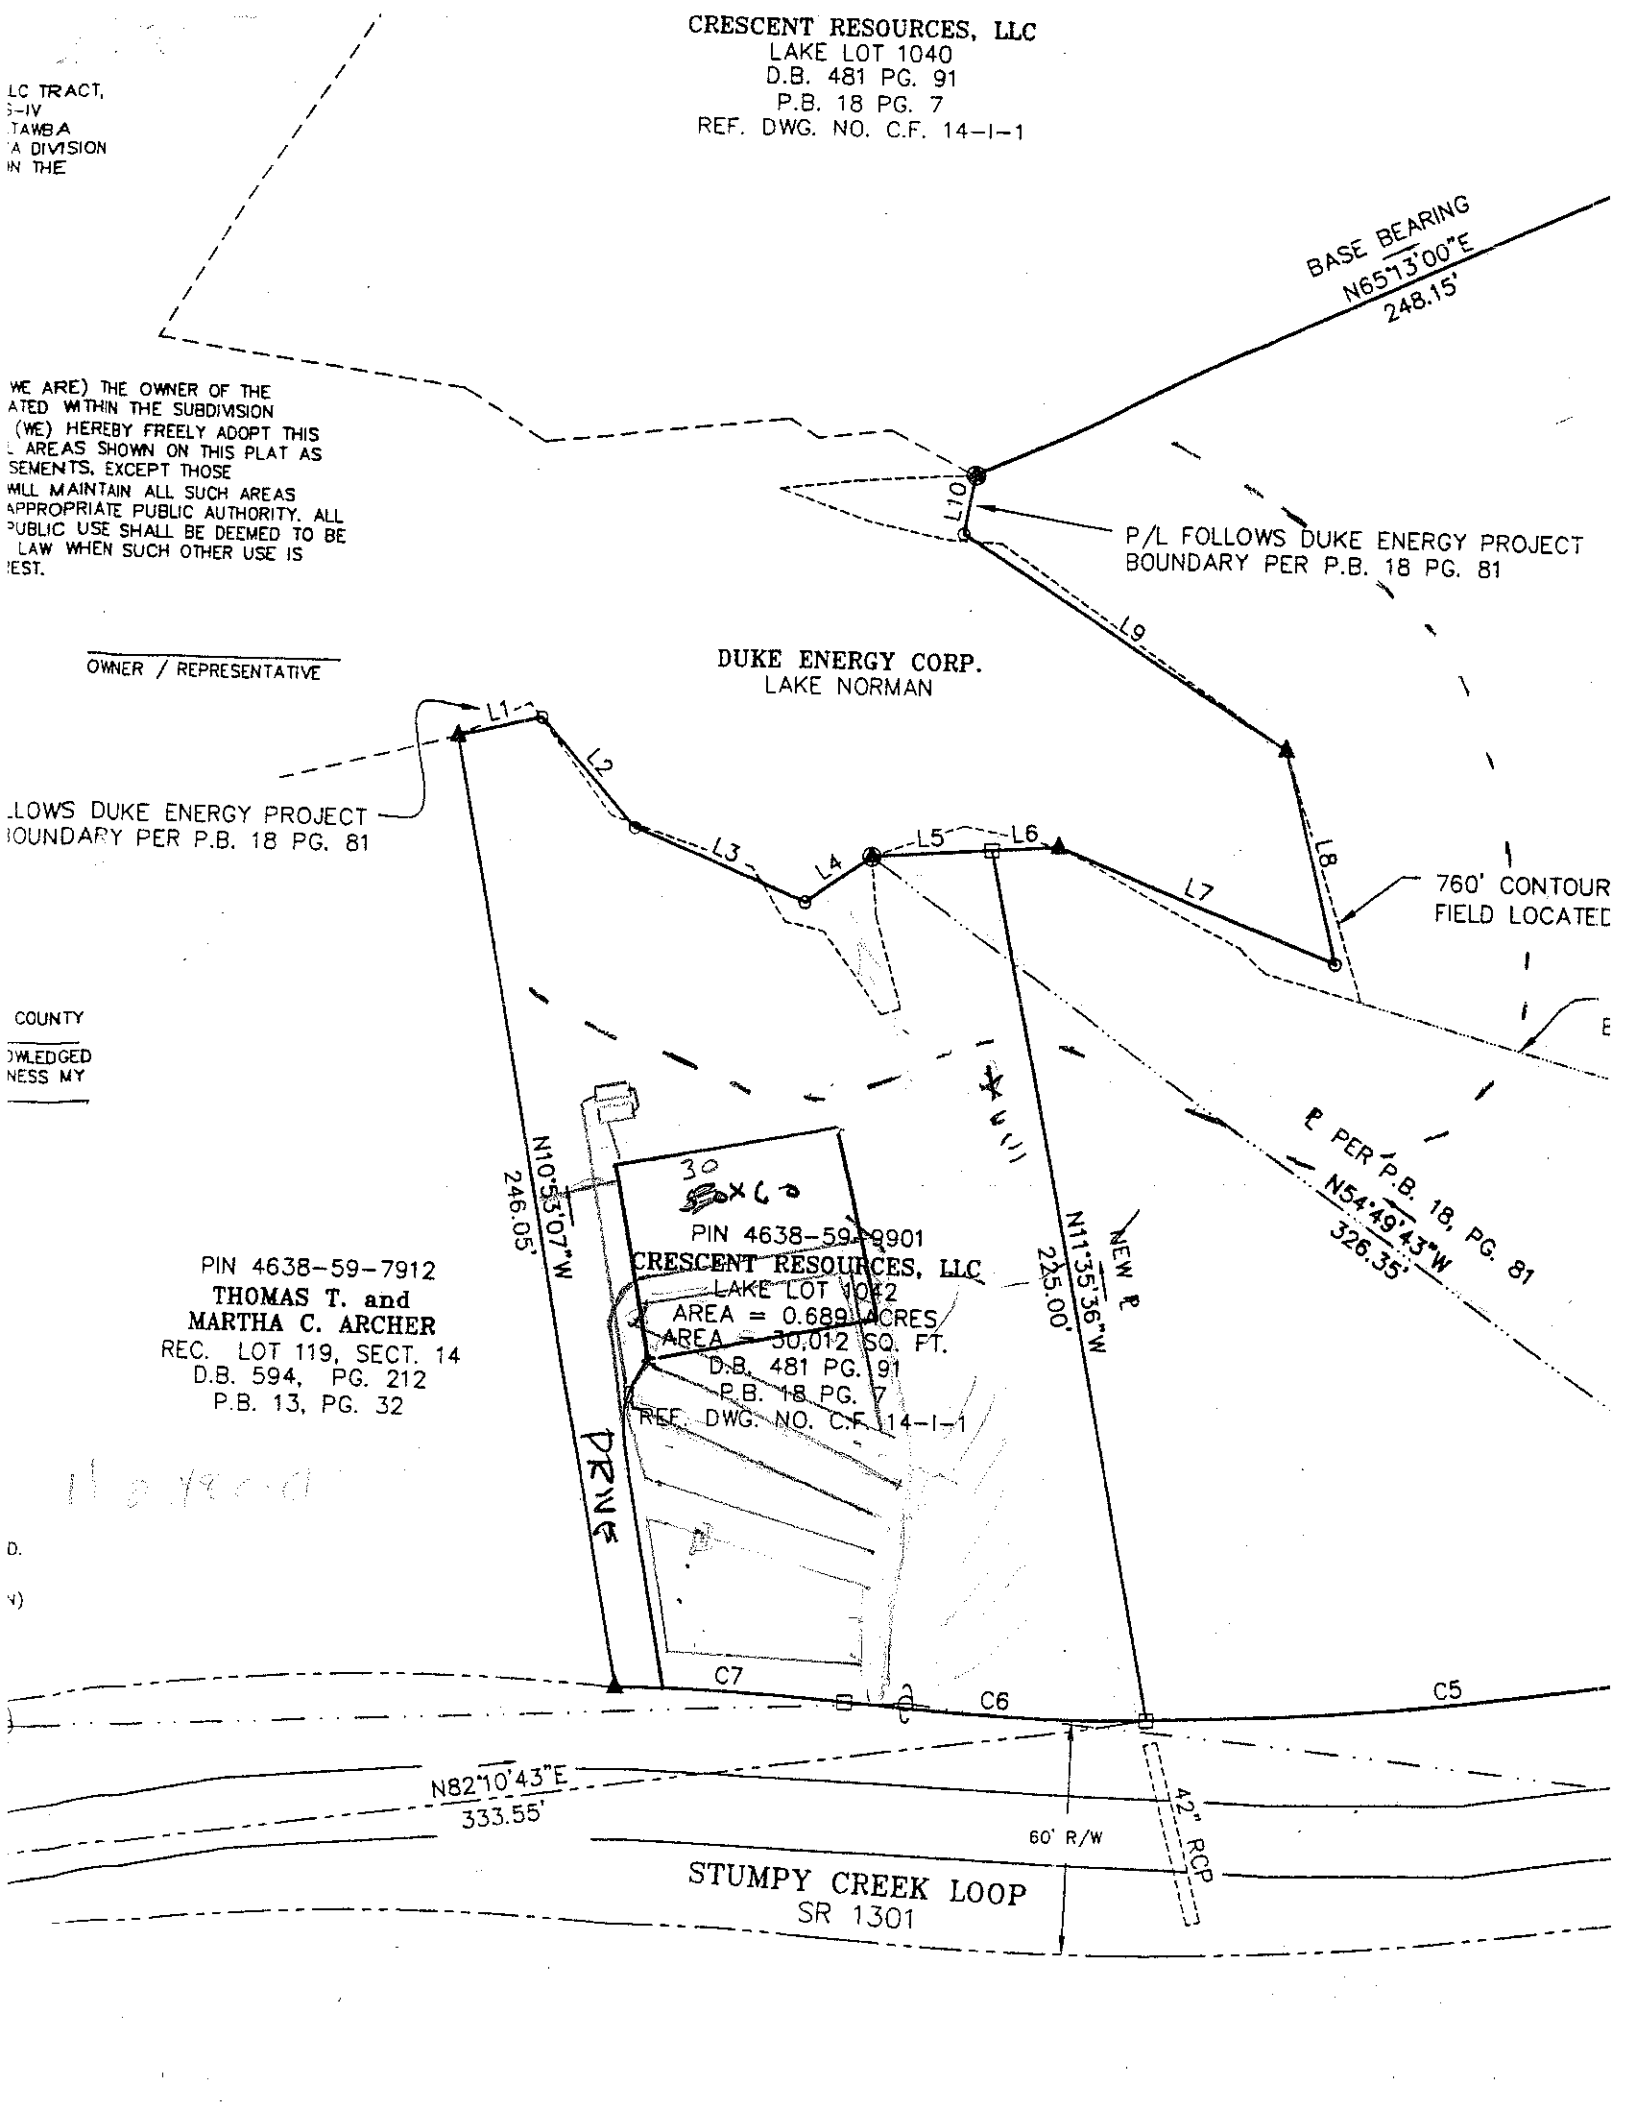
Crawl Space X Concrete Slab _____ Garbage Disposal _____ Jaccuzi or spa _____

COVENANT AND SIGNATURE:

I hereby make application to the Iredell County Health Department for a soils/site evaluation of the property described above. This evaluation is to be conducted for the sole purpose of obtaining a septic system Improvement Permit. I hereby authorize Iredell County Health Department representatives to go onto the above property for purposes of conducting this evaluation. I understand that, by state law, any Improvement Permit issued on the above property may be voided if substantial changes are made to the designated sewage system site. The issuance of an Improvement Permit by the Iredell County Health Department does not relieve me from compliance with all other relevant state/local laws or regulations. As owner or authorized agent, I covenant that the contents of this application are true and represent the maximum facilities intended to be placed on this property to my knowledge to date.

I understand that any Improvement Permit issued on the above property is valid for five (5) years from the issuance date and is subject to revocation if the above described site plans or intended use changes.

3-17-05 DATE _____ SIGNATURE OF OWNER/AUTHORIZED AGENT


CRESCENT RESOURCES, LLC
LAKE LOT 1040
D.B. 481 PG. 91
P.B. 18 PG. 7
REF. DWG. NO. C.F. 14-I-1
BASE BEARING
N65°13'00"E
248.15'
P/L FOLLOWS DUKE ENERGY PROJECT
BOUNDARY PER P.B. 18 PG. 81
DUKE ENERGY CORP.
LAKE NORMAN
760' CONTOUR
FIELD LOCATED
L1
L2
L3
L4
L5
L6
L7
L8
L9
L10
N10°53'07"W
246.05'
N11°35'36"W
225.00'
NEW R
R PER P.B. 18, PG. 81
N54°49'43"W
326.35'
PIN 4638-59-9901
CRESCENT RESOURCES, LLC
LAKE LOT 1042
AREA = 0.689 ACRES
AREA = 30,012 SQ. FT.
D.B. 481 PG. 91
P.B. 18 PG. 7
REF. DWG. NO. C.F. 14-I-1
PIN 4638-59-7912
THOMAS T. and
MARTHA C. ARCHER
REC. LOT 119, SECT. 14
D.B. 594, PG. 212
P.B. 13, PG. 32
C5
C6
C7
N82°10'43"E
333.55'
60' R/W
42" RCP
STUMPY CREEK LOOP
SR 1301
OWNER / REPRESENTATIVE