
NOTE:
- PLYGEM VINYL WINDOWS THROUGHOUT HOME W/ DRYWALL RETURNS
- TWO PANEL MOLDED HOLLOW CORE INTERIOR DOORS THROUGHOUT HOME (ARCH DESIGN)
- FLOORING SQUARE FOOTAGES INCLUDE CLOSETS RELATIVE TO THE AREA UNLESS OTHERWISE NOTED
- SOME FLOORING SQ. FT. MAY INCLUDE HALLS OR AREAS THAT CONNECT W/O WALL SEPERATION IF SAME FINISH IS CONTINUED
- ALL HALLWAY OPENINGS TO BE 8'-0" HIGH
- HEADERS TO BE 2-PLY UNLESS OTHERWISE NOTED
- SMOOTH CEILINGS THROUGHOUT HOME
- PAINTED TRIM THROUGHOUT
- 5-1/4" BASEBOARDS, 3-1/4" CASING ON DOORS

NOTE:
- CONDUIT PIPE RUN FROM RECESSED NICHE OVER FIREPLACE TO THE BASE CABINET BELOW
- RECESSED NICHE SIZE OVER F/P TO BE DETERMINED AT FRAMING
- PROPANE CONVERSION KIT FOR F/P AND COOKTOP
- ALL HALLWAY OPENINGS TO BE 8'
- STAMPED CONCRETE ON FRONT PORCH
- EXTERIOR WINDOW COLOR TO BE WHITE
- ALLOWANCE FOR CENTRAL VACUUM (LOCATION TO BE DETERMINED)
- INSULATE INTERIOR WALLS AROUND BEDROOM #2 (MEDIA ROOM) AND FROM OWNERS RETREAT BEDROOM INTERIOR WALL & SEPERATING GREAT ROOM
- OWNERS RETREAT SHOWER TO HAVE HAND HELD WALL MOUNT SHOWER HEAD W/ 3-WAY DIVERTER & TRIM TO BE PLACED TO THE LEFT OF WALL MOUNT SHOWER
- BATHROOM MIRRORS TO BE 42"

Acknowledgement Of
Plans Submittal ONLY!
Brad Schumacher Date 6-19-13
Schumacher Homes Inc Date 6-19-13

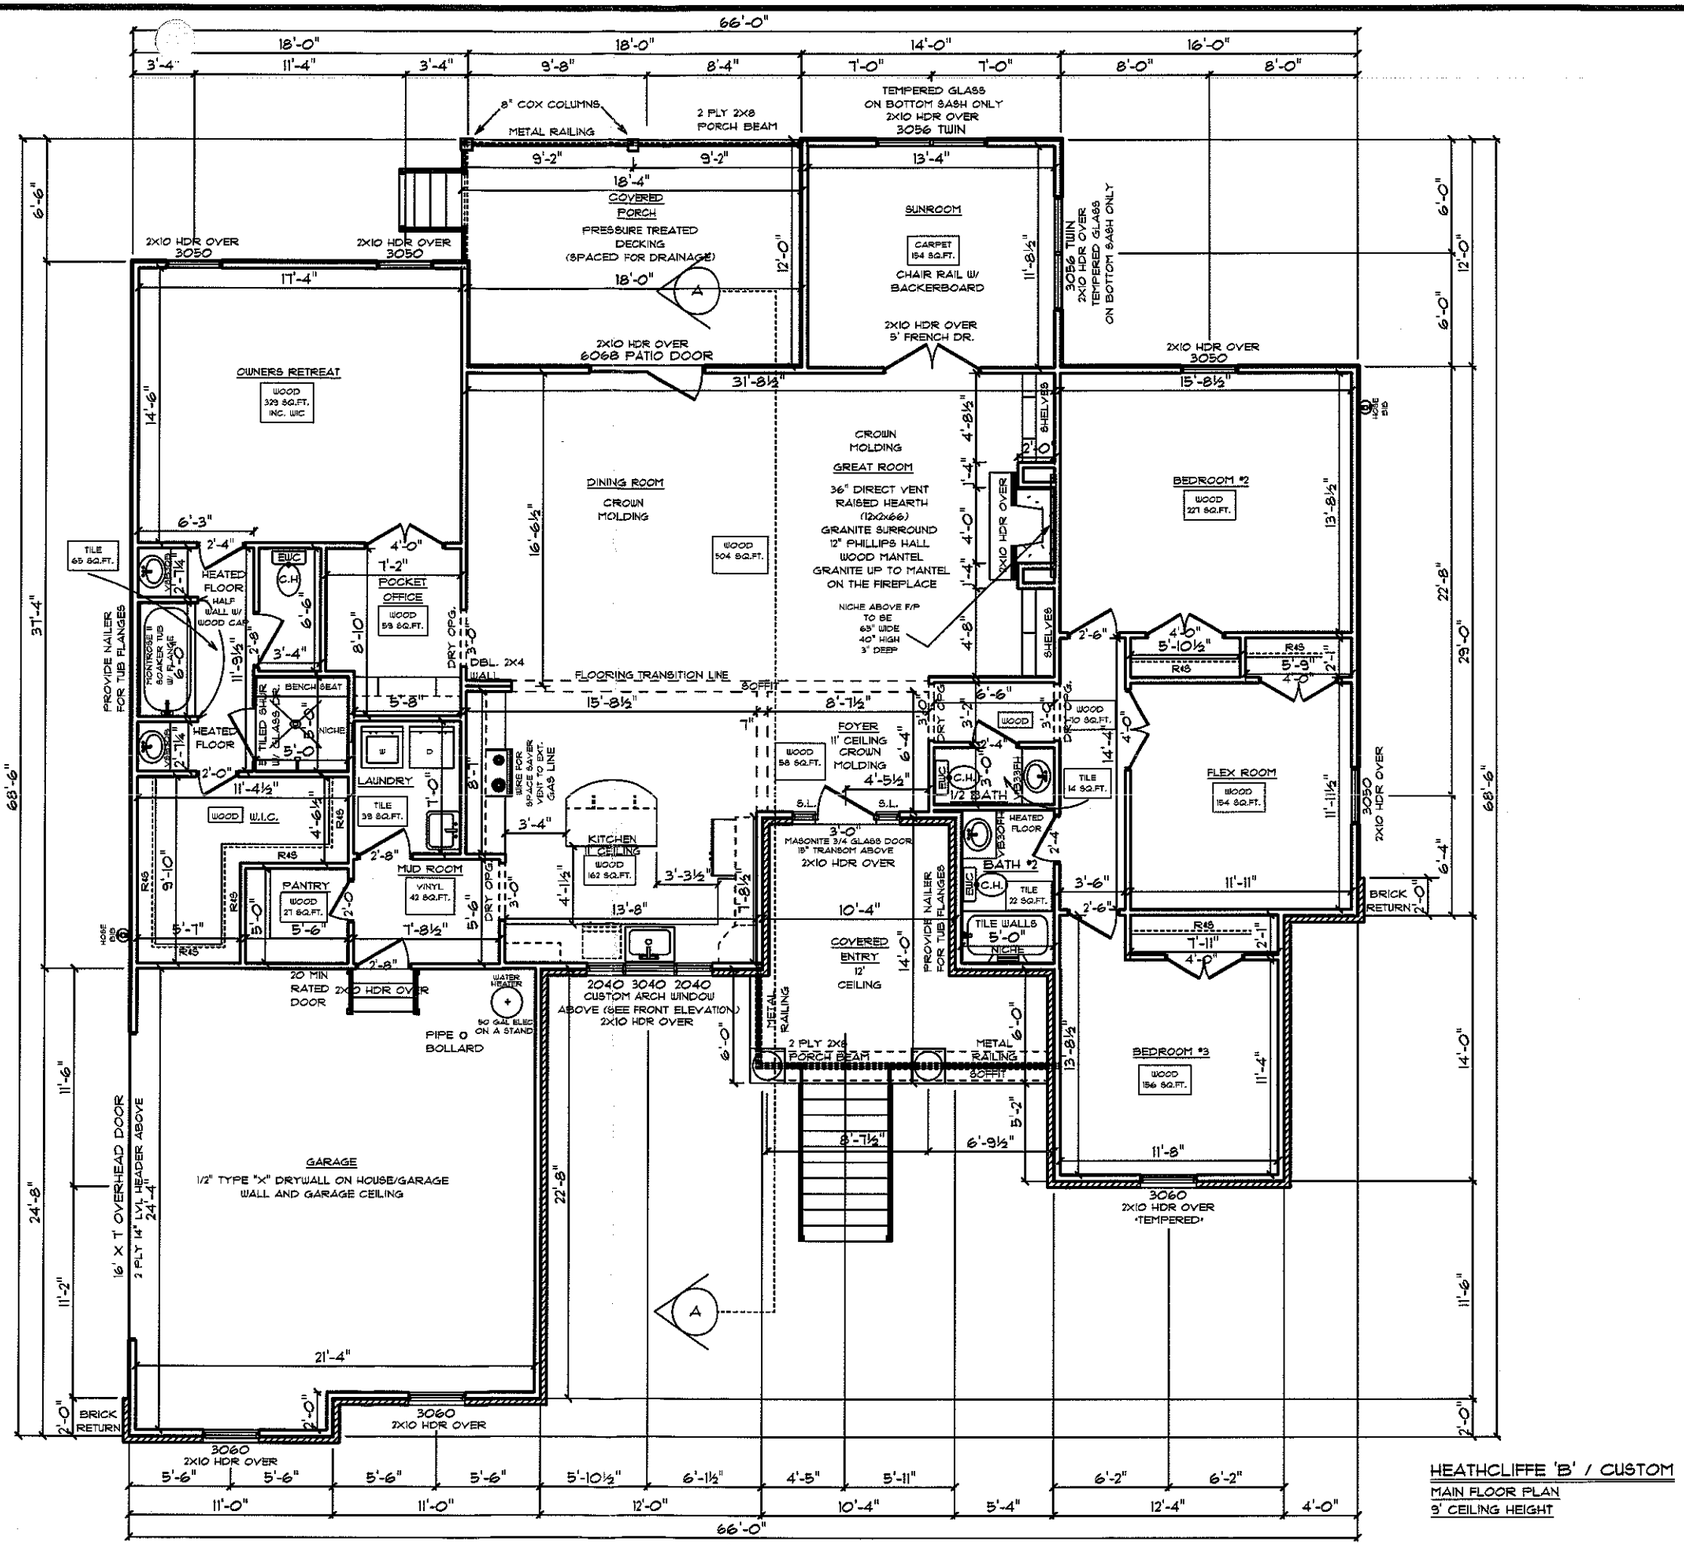

HEATHCLIFFE 'B' / CUSTOM
MAIN FLOOR PLAN
9' CEILING HEIGHT

STYLE OF HOME: HEATHCLIFFE 'B' / CUSTOM
DRAWN BY: DST
DATE: 10.1.12
SCALE: 1/8" = 1'-0"
SHEET: 4

© COPYRIGHT 2011 SCHUMACHER HOMES, INC. ALL RIGHTS RESERVED. NO PORTION OF THIS DOCUMENT MAY BE UTILIZED, REPRODUCED, COPIED, ALTERED, DISTRIBUTED, TRANSMITTED TO ANY OTHER PERSON OR ENTITY WITHOUT THE EXPRESS WRITTEN CONSENT OF SCHUMACHER HOMES, INC. A $1,000.00 REWARD IS AVAILABLE TO THE FIRST PROVIDER OF INFORMATION LEADING TO THE SUCCESSFUL PROSECUTION OF A CLAIM MADE BY SCHUMACHER HOMES, INC. FOR COPYRIGHT INFRINGEMENT

CUSTOM BUILT FOR: HIAWATHA BROWER
JOB #: CH675-012-0046
CN: 16306
LOCATION: LOT 39 AUDREY LANE MOORESVILLE, NC 28117 IREDELL COUNTY

MAIN FLOOR: 2436 SQ.FT
GARAGE: 538 SQ.FT.
PORCHES: 386 SQ.FT
FOUNDATION: 2441 SQ.FT.

SCHUMACHER HOMES
Charlotte, NC
109 H Williamson Road
Mooresville, NC 28117
Sales: (877) 267-3482
Construction: (800) 401-1534
www.schumacherhomes.com