
Acknowledgement Of
Plans Submittal ONLY!
Maria Dolson Date 10/10/03
Brian Mertl Date 10/13/03

Add optional 2nd sink

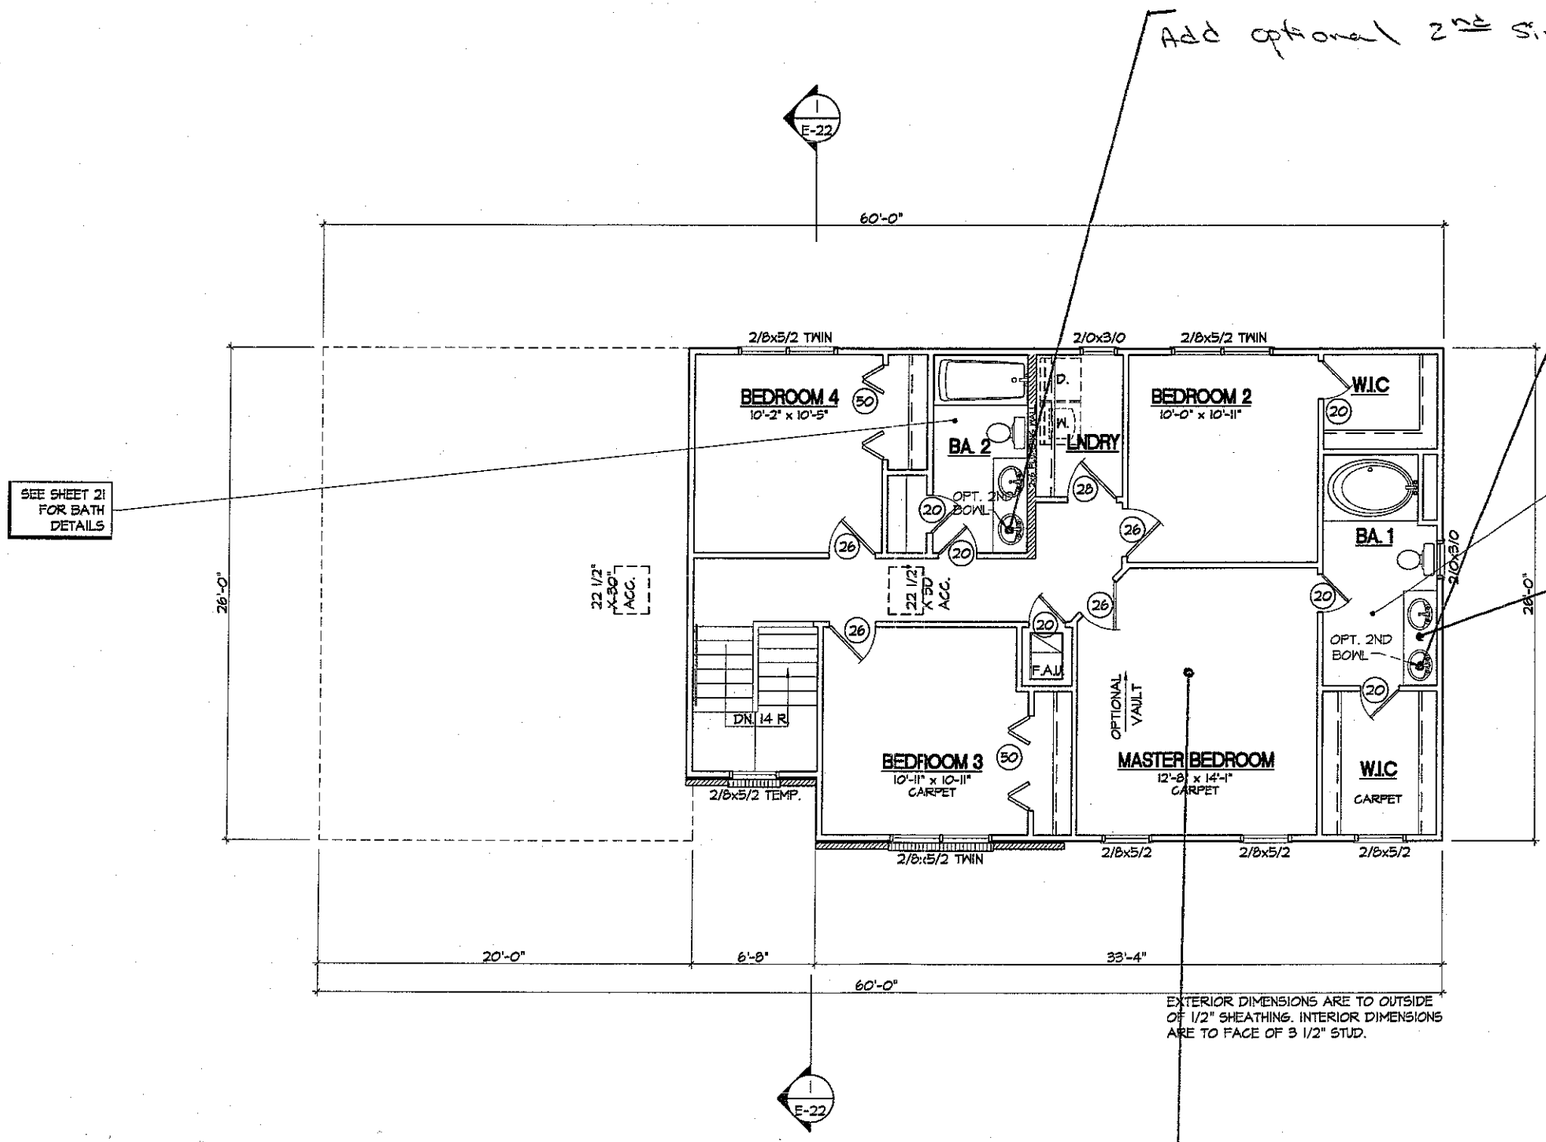

Add optional 2nd sink

Convert M. Bath vanity to Cultured Marble.

upgrade to vaulted ceiling in master Bedroom.

Quentin Posta 8-27-03

DORF 8-27-03

Acknowledgement Of
Plans Submittal ONLY!
Date
Date

2nd FLOOR PLAN
1/8" = 1'-0"

Posta

WAYNE HOMES

REVISIONS	
No.	Date
1	XX-XX-XXX
2	XX-XX-XXX
3	XX-XX-XXX
4	XX-XX-XXX
5	XX-XX-XXX
6	XX-XX-XXX

©COPYRIGHT 2000 WAYNE HOMES

NOTICE:
All drawings, specifications and models thereof are instruments of service only and remain the property of Wayne Homes. The reproduction or use of these documents on any extension without written permission from Wayne Homes is strictly prohibited. This design is protected by federal copyright laws.

DO NOT SCALE DRAWING
FOR DIMENSIONS NOT SHOWN CONTACT PLAN COORDINATOR FOR CLARIFICATION

2-1993 - E
2nd FLOOR PLAN

DESIGN REFERENCE CODE: WYN0009
DRAWN BY/CHECK BY: ASC-KDH \ BWJ
RELEASE DATE: 05/16/03
PLAN NUMBER: 1993
CAD FILE NAME: 1993E008
SHEET NUMBER: E-8

FILENAME: 1993E008.DWG SCALE: 1:1 LAST SAVED ON 11/06/2000