Acknowledgement Of Plans Submittal ONLY!

Maria Tolson Date 10/10/03

Date 10/13/03

Post 96

Add Range

Add Spacemaker microwave model # GH8155XJB


Add Contemporary Corner Fp. Place w/ TV Door

Delete Standard Stainless Steel Kitchen Sink. Customer to install Customer Sink.

Upgrade Cabinets - Raised Panel Oak Entire House

Add Dishwasher

Convert to Side load Garage. Brick Front.

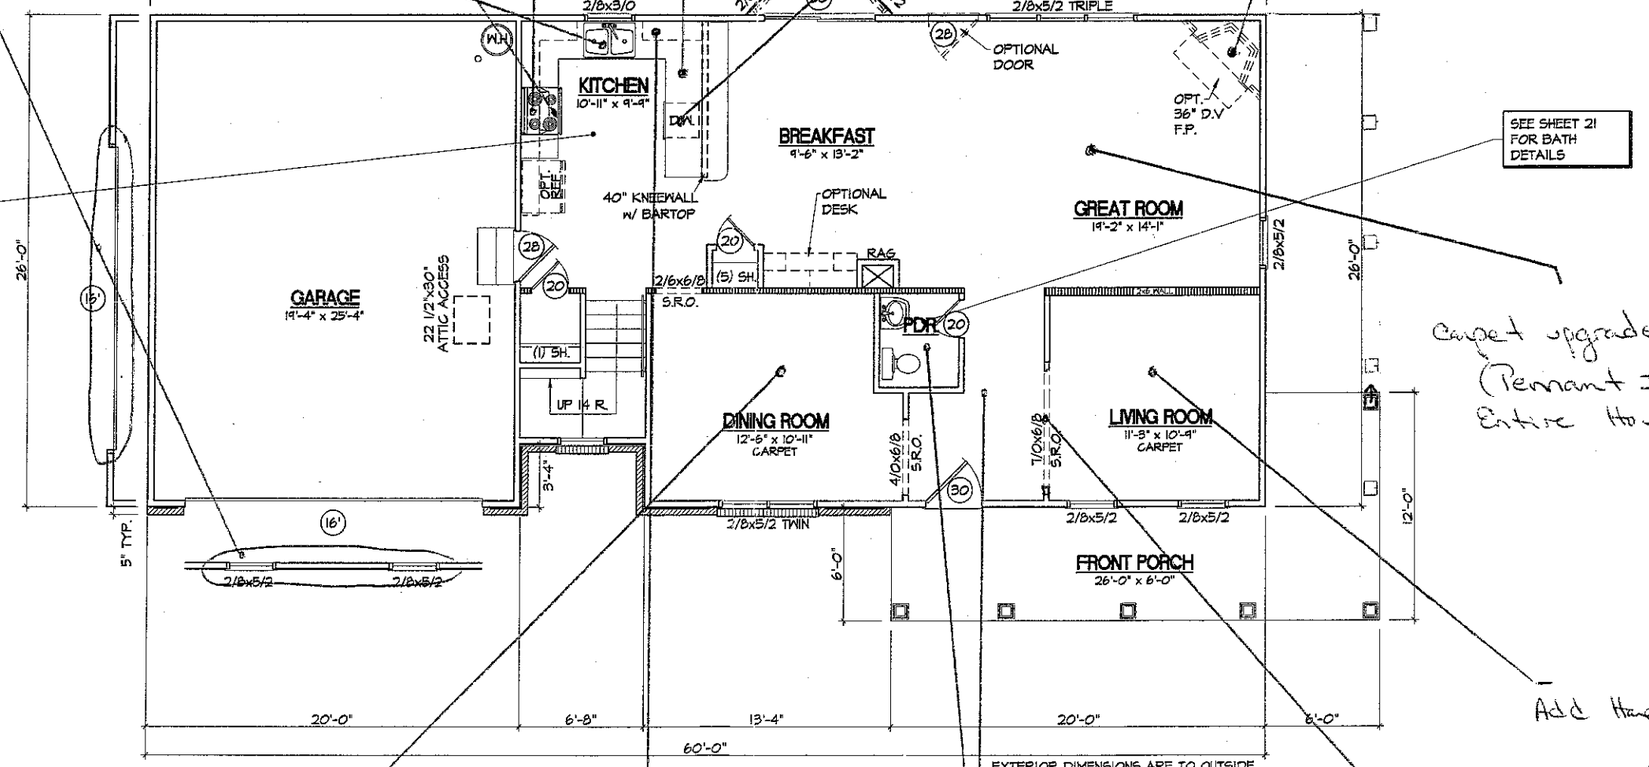

SEE SHEET 20 FOR KITCHEN DETAILS

SEE SHEET 21 FOR BATH DETAILS

Carpet upgrade level IV (Pennant II) Entire House

Add Hardwood Floor. Juliet Porter 8-27-03

Add crown to Top of kitchen cabinets.

Add Hardwood.

Add Hardwood - Foyer + PDR

Frame up to Rough opening for 6/o Int. French Doors to be installed By owner DCP 8-27-03

1st FLOOR PLAN

1/8" = 1'-0"

WAYNE HOMES Building today for tomorrow

REVISIONS	
No.	Date
1	XX-XX-XXXX
2	XX-XX-XXXX
3	XX-XX-XXXX
4	XX-XX-XXXX
5	XX-XX-XXXX
6	XX-XX-XXXX

©COPYRIGHT 2000 WAYNE HOMES

NOTICE: All drawings, specifications and designs shown are the property of Wayne Homes. The reproduction or possession of these documents on any other property without written permission from Wayne Homes is strictly prohibited. This design is protected by federal copyright laws.

DO NOT SCALE DRAWING FOR DIMENSIONS NOT SHOWN CONTACT PLAN COORDINATOR FOR CLARIFICATION.

2-1993 - E

1st FLOOR PLAN

DESIGN REFERENCE CODE WYN0009

DRAWN BY/CHECK BY ASC-KDH \ BWJ

RELEASE DATE 05/16/03

PLAN NUMBER 1993

CAD FILE NAME 1993E005

SHEET NUMBER E-5

FILENAME: 1993E005.DWG SCALE: 1:1 LAST SAVED ON 11/06/2000