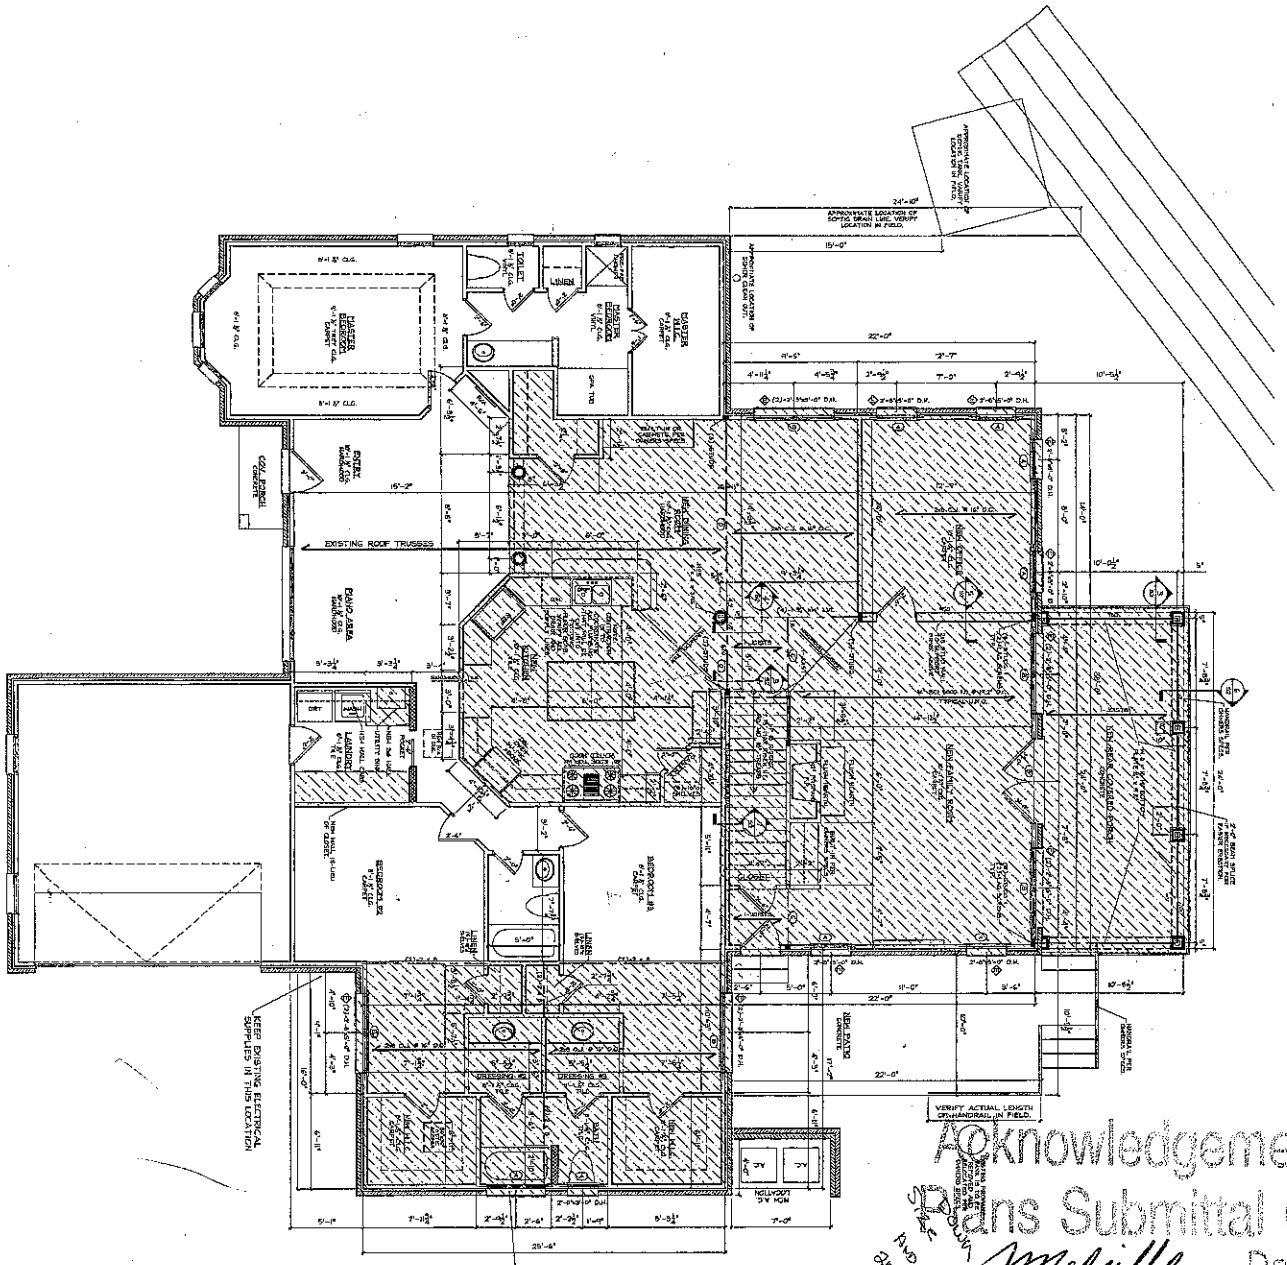


Acknowledgement Of Plans Submittal ONLY!

Date 9-17-07

Date 9-17-07

1/A4a SCALE: 1/4"=1'-0"

NEW FIRST FLOOR

HEATED AREA UNDER ROOF		
EXISTING FRONT FLOOR	1787	SQ. FT.
NEW FIRST FLOOR ADDITION	1257	SQ. FT.
SECOND FLOOR	784	SQ. FT.
EXISTING TOTAL HEATED AREA UNDER ROOF	XXXX	SQ. FT.

NON-HEATED AREA UNDER ROOF		
EXISTING 2-CAR GARAGE	482	SQ. FT.
EXISTING FRONT STOOP	72	SQ. FT.
EXISTING REAR DECK	196	SQ. FT.
TOTAL EXISTING NON-HEATED AREA UNDER ROOF	XXXX	SQ. FT.
TOTAL AREA UNDER ROOF	XXXX	SQ. FT.

HEADER SCHEDULE	
MARK	SIZE AND SUPPORT
(A)	(2)-2X10 W/ (1)-JACK & (1)-KING EACH END
(B)	(2)-2X10 W/ (2)-JACKS & (2)-KINGS EACH END
(C)	(2)-1 3/4" x 14" LVL W/ (2)-JACKS OR TRIMMERS & A KING EACH END
(D)	IS THE TYPICAL HEADER SIZE IF NOT INDICATED ON PLAN

THIS STAMP IS NOT AN APPROVAL OR A PERMIT. IT IS AN ILLEGAL SET OF PLANS

Approved For Construction

By

DO NOT MAKE ILLEGAL COPIES

Swan Design, Inc.
852 Brawley School Road, Suite 327, Mooresville, NC 28117
Office: (704)-799-2777, Fax: (704)-799-2952
Traditional to Transitional House Plan Design
SwanDesign Incorporated

Renovation for Philip & Sharon Cook
125 Whimbrel Lane
Mooresville, NC 28117

Revision Date	By
08-15-07	TRS
08-27-07	TRS

Sheet No. A4a

Drawing Title: NEW FIRST FLOOR PLAN

Drawn By:

Date: 7-16-07

Scale: 1/4"=1'-0"


Job No. 0727

COPYRIGHT

Acknowledgement of Plans Submittal ONLY!

Approved ____ Date 9-17-07

Approved ____ Date 9-17-07

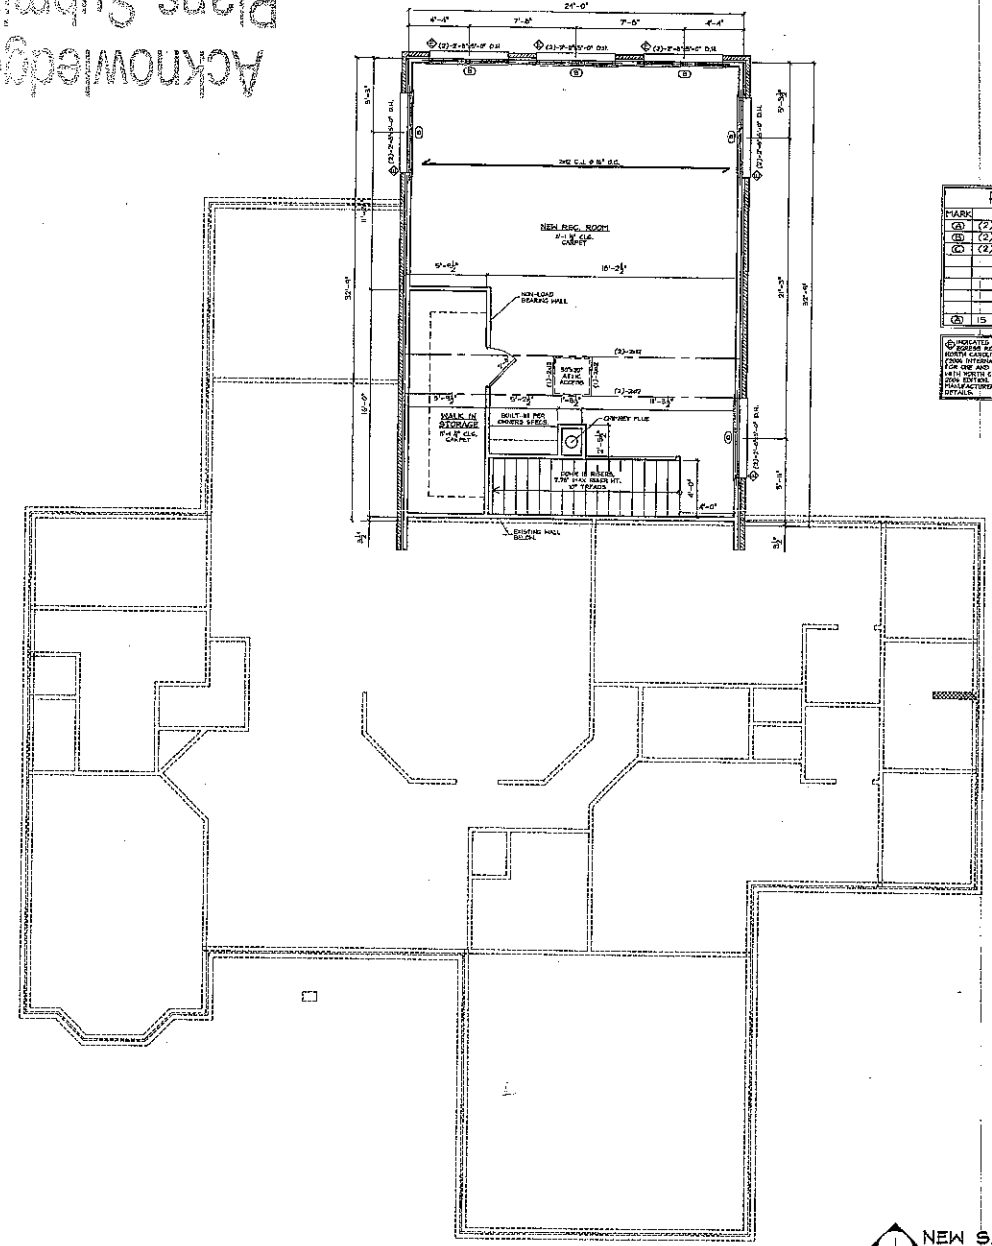

HEADER SCHEDULE

MARK	SIZE AND SUPPORT
(A)	(2)-2x10 W/ (1)-JACK & (1)-KING EACH END
(B)	(2)-2x10 W/ (2)-JACKS & (2)-KINGS EACH END
(C)	(2)-1 3/4" x 14" LVL W/ (3)-JACKS OR RANGERS EA. END
(A)	IS THE TYPICAL HEADER SIZE IF NOT INDICATED ON PLAN

◇ INDICATES THAT THE WINDOW MEETS EGRESS REQUIREMENTS PER THE NORTH CAROLINA RESIDENTIAL CODE, 2006 INTERNATIONAL RESIDENTIAL CODE WITH NC AMENDMENTS AND PART ONE(BUILDING WITH NC AMENDMENTS) 2006 EDITION & MANUFACTURERS' MANUAL FOR FURTHER DETAILS.

NEW SECOND FLOOR
SCALE: 1/4"=1'-0"

DO NOT MAKE ILLEGAL COPIES

Swan Design, Inc.
Renovation for Philip & Sharon Cook
125 Whimbrel Lane
Mooresville, NC 28117

Drawn By: TBS
File Name: Cook, Philip & Sharon
Date: 06-14-07
Drawing Title: NEW SECOND FLOOR PLAN
Scale: 1/4"=1'-0"
Sheet No. A5

© Copyright Swan Design, Inc. 2007