
Exton

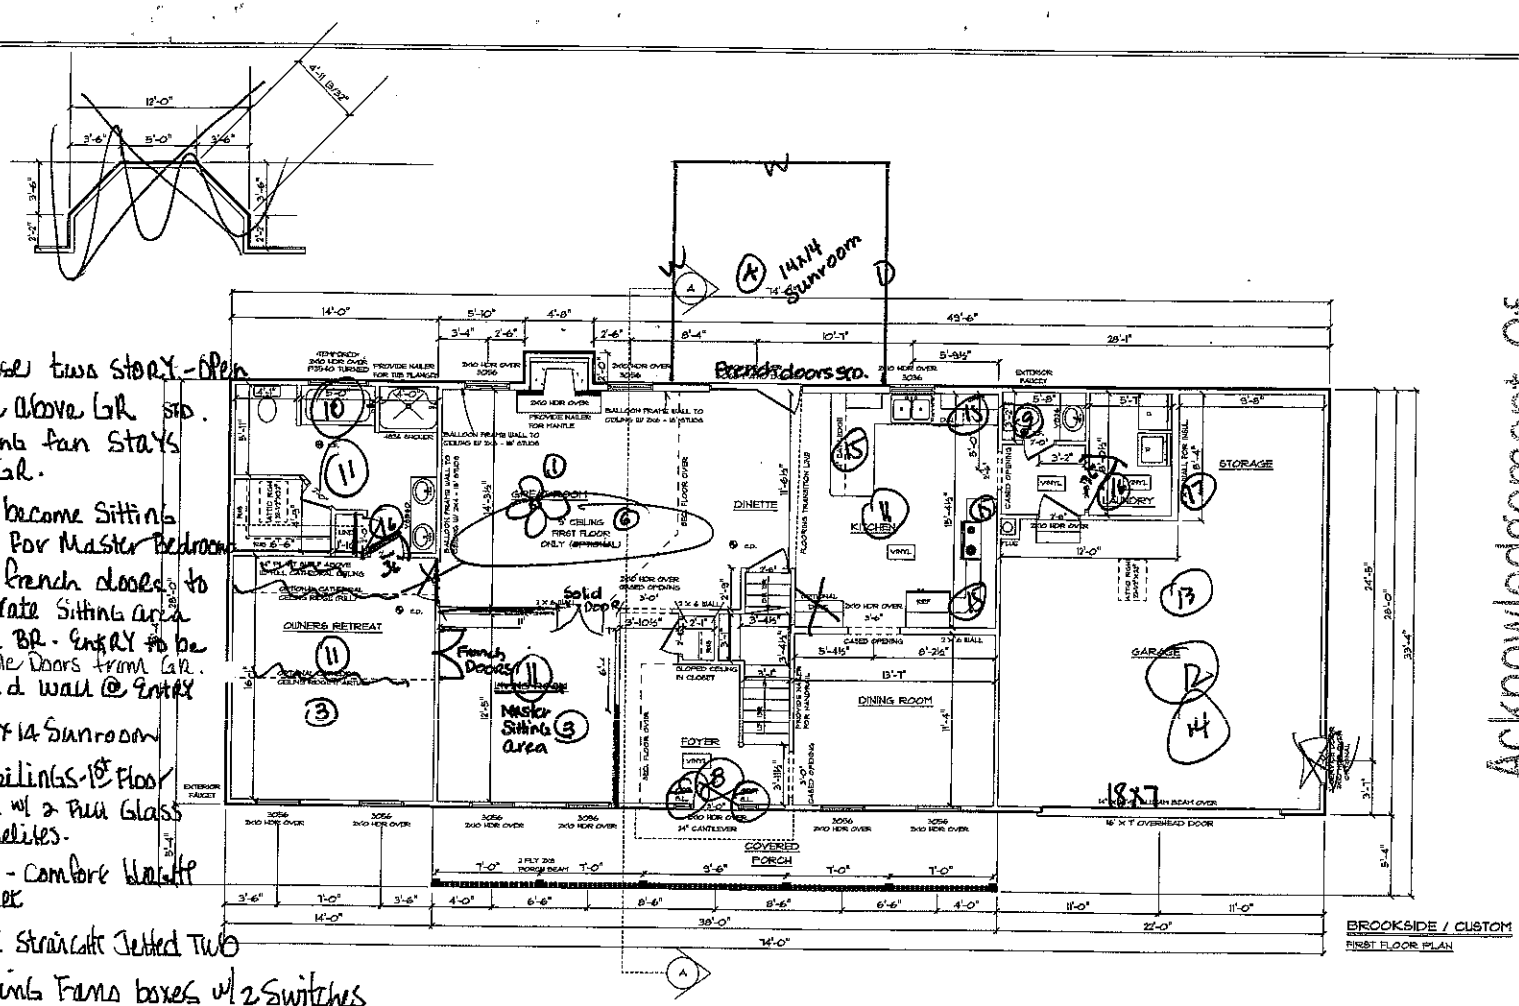

Acknowledgement of Plans Submittal ONLY!
Date 1-4-07
Date 1-8-07

1. Enclose two story - Open Space above GR std. Ceiling fan stays in GR.
3. LR to become Sitting area for Master Bedroom use French doors to Separate Sitting area from BR. - Entry to be Double Doors from GR. Solid wall @ Entry
4. 14 x 14 Sunroom
6. 9' Ceilings - 1st Floor
8. Door w/ 2 Full Glass Sidelites.
9. Upgrade - Comfort Height Toilet
10. Upgrade Straight Jetted Tub
11. Ceiling Fans boxes w/ 2 Switches in MBR. Sitting. MBath. Kitchen & ABRS UP
12. Insulate 2 Car Garage
13. Upgrade to 18' x 7' insulated Garage
14. ½ Horse Power Opener w/ additional transmitter
15. Granite Countertops - Kit
16. Interior doors to M. Bath & Laundry to be 36"
17. Rough in for Laundry Tub

Aug Suttr 1-8-07

Sexton

① Enclose 2 story GR to Create Bonus Rm w/ Door but NO Closet Upstairs. Std. ceiling Fan For Great Room.


② enlarge UPPER bath - take space from new Bonus area. use wall w/ door unit to seperate Tub/shower & Toilet from Vanity & Linen.

⑦ add 2 x std windows @ rear OF Bonus Room.

⑤ Use Comfort Height toilet.

⑪ Ceiling Fan ~~Boxes~~ w/ Gyp Brackets in A BRS UP

MAKE THIS Jack & Jill For Bonus & BR3 keep access from hall More Linen

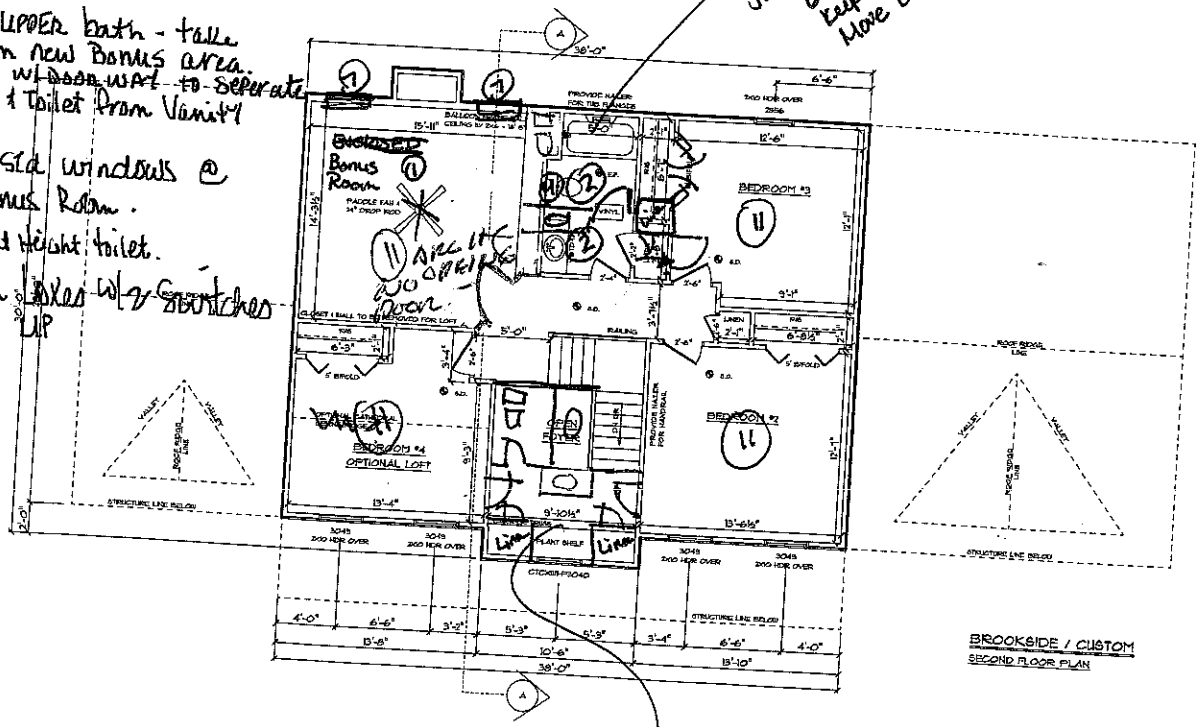

BROOKSIDE / CUSTOM
SECOND FLOOR PLAN

Enclose Open foyer & add Jack & Jill bath accessable Only BR 4 & 2

Acknowledgement Of Plans Submittal ONLY!

Date 1-4-07

Date 1-8-07

Gary Sutter 1-8-07

Ron Schumacher
SCHUMACHER HOMES
2119 WISE AVE. N.W.
CANTON, OHIO 44709
P. 330-478-4805
F. 330-478-1704
www.schumacherhomes.com

DESIGN
ELEVATION
LOCATION

DRAWN BY:

SCALE: 1/8"=1'-0"

TITLE: BROOKSIDE / CUSTOM

DRAWING NUMBER: 5

USE 1

DATE:

©COPYRIGHT 2003 SCHUMACHER HOMES, INC. ALL RIGHTS RESERVED.
NO PORTION OF THIS DOCUMENT MAY BE REPRODUCED IN ANY FORM OR BY ANY MEANS WITHOUT THE EXPRESS WRITTEN PERMISSION OF SCHUMACHER HOMES, INC. AS SET FORTH IN THE UNITED STATES COPYRIGHT ACT OF 1976 AND AS AMENDED. ANY UNAUTHORIZED REPRODUCTION OF THIS DOCUMENT IS A VIOLATION OF FEDERAL LAW AND MAY BE SUBJECT TO THE SUCCESSFUL PROSECUTION OF CIVIL AND/OR CRIMINAL PENALTIES. THE ARCHITECTURAL WORKS PROTECTION ACT OF 1990 (AWPA) PROTECTS THE ARCHITECTURAL WORKS CONTAINED IN THIS DOCUMENT AGAINST UNAUTHORIZED CONSTRUCTION.