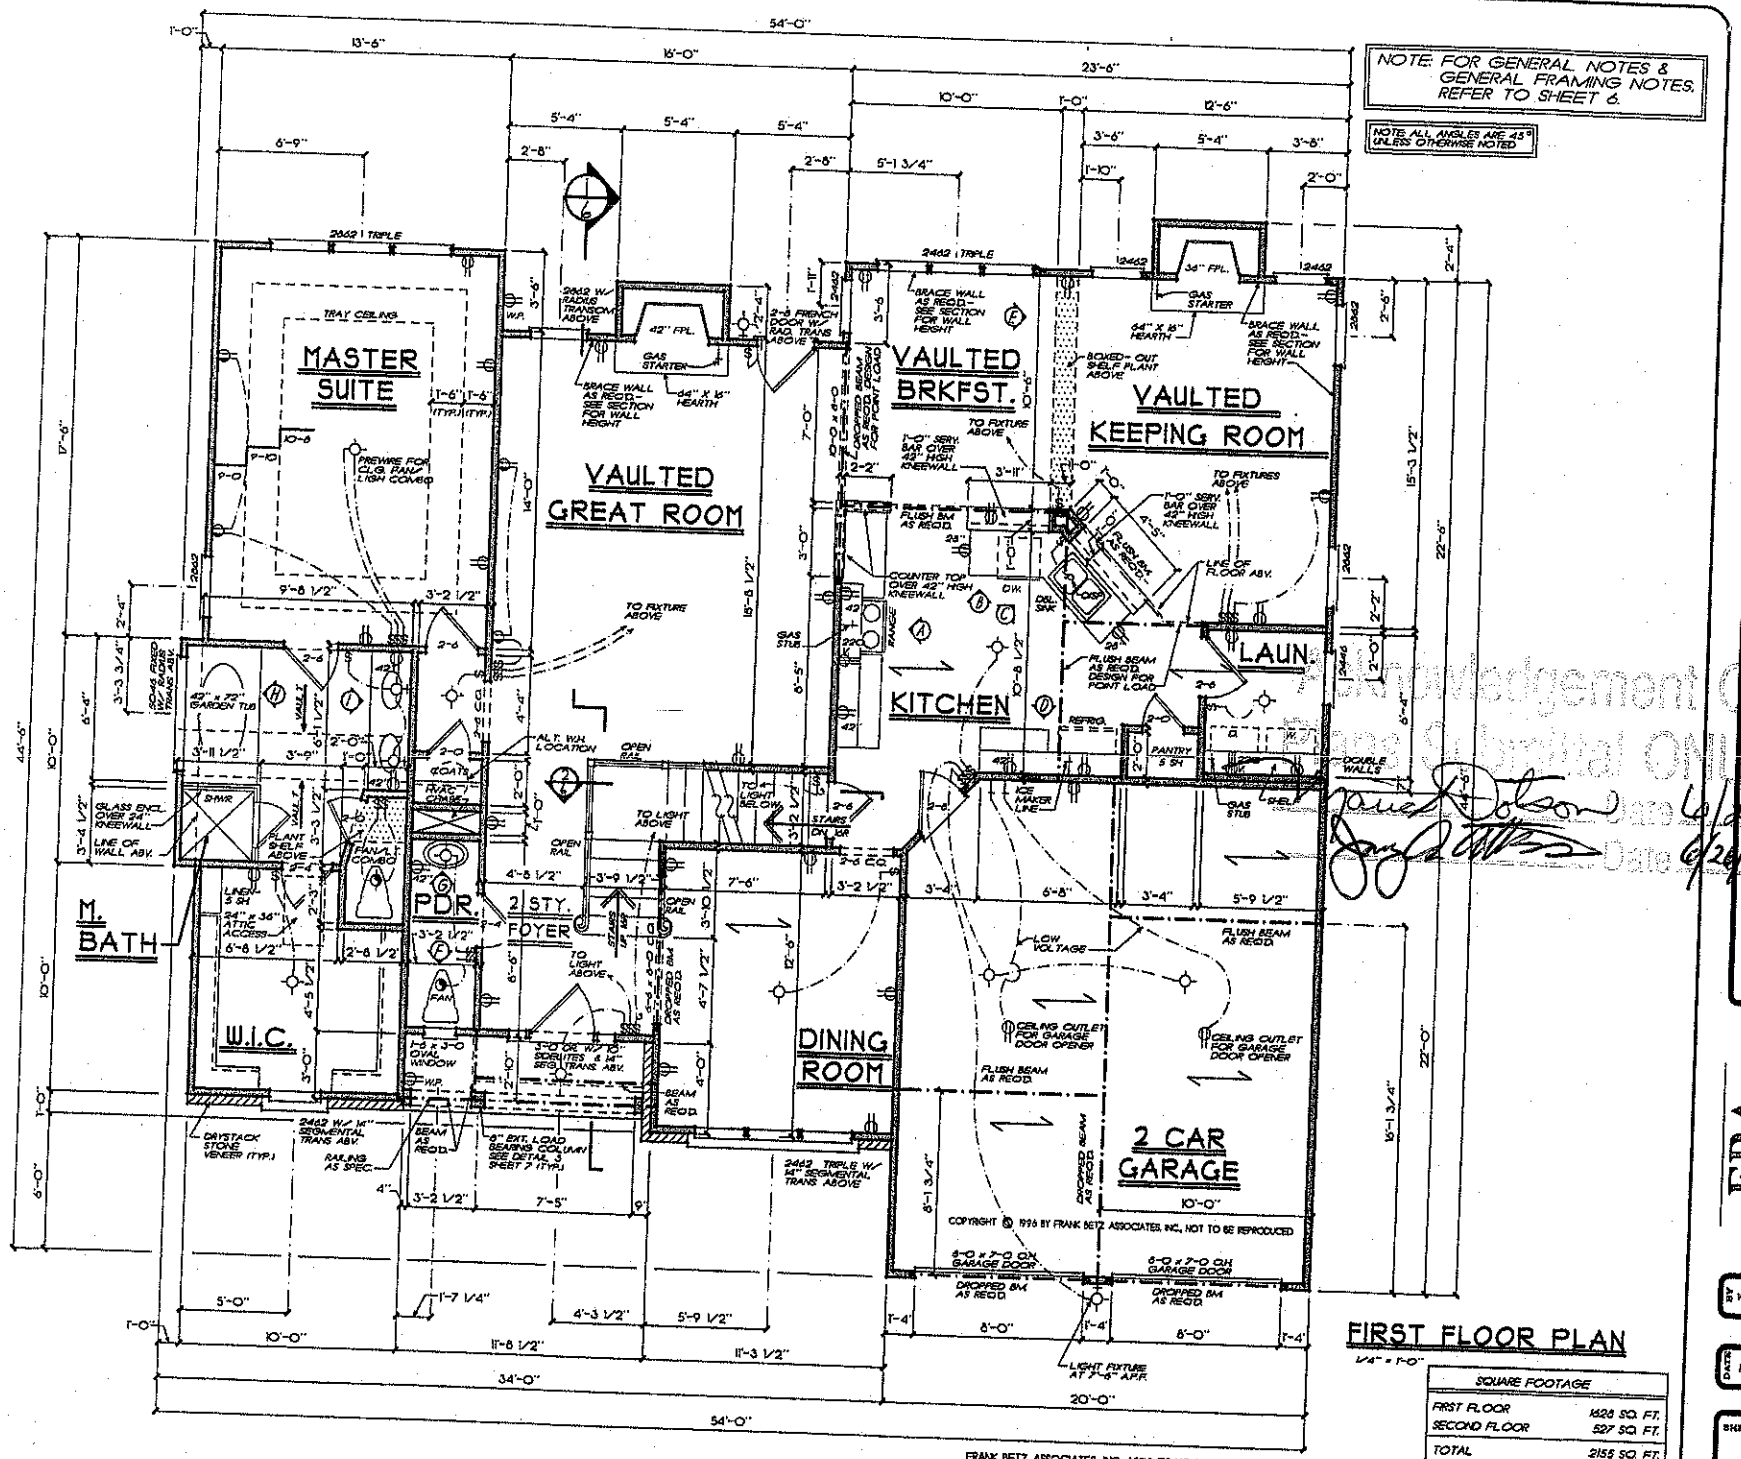




| SQUARE FOOTAGE | |
|---|---|
| FIRST FLOOR | 1628 SQ. FT. |
| SECOND FLOOR | 527 SQ. FT. |
| TOTAL | 2155 SQ. FT. |
| OPT. BONUS | 207 SQ. FT. |
| TOTAL | 2362 SQ. FT. |

HOMEPLANS

FIRST FLOOR PLAN
THE MALLORY

FBA
FRANK BETZ ASSOCIATES, INC.
2401 LAKE PARK DRIVE, SUITE 250
SMYRNA, GEORGIA 30080
(770) 431-0858
www.frankbetz.com

BY WMB CK JEC
DATE 1-10-97
SHEET 4 OF 7

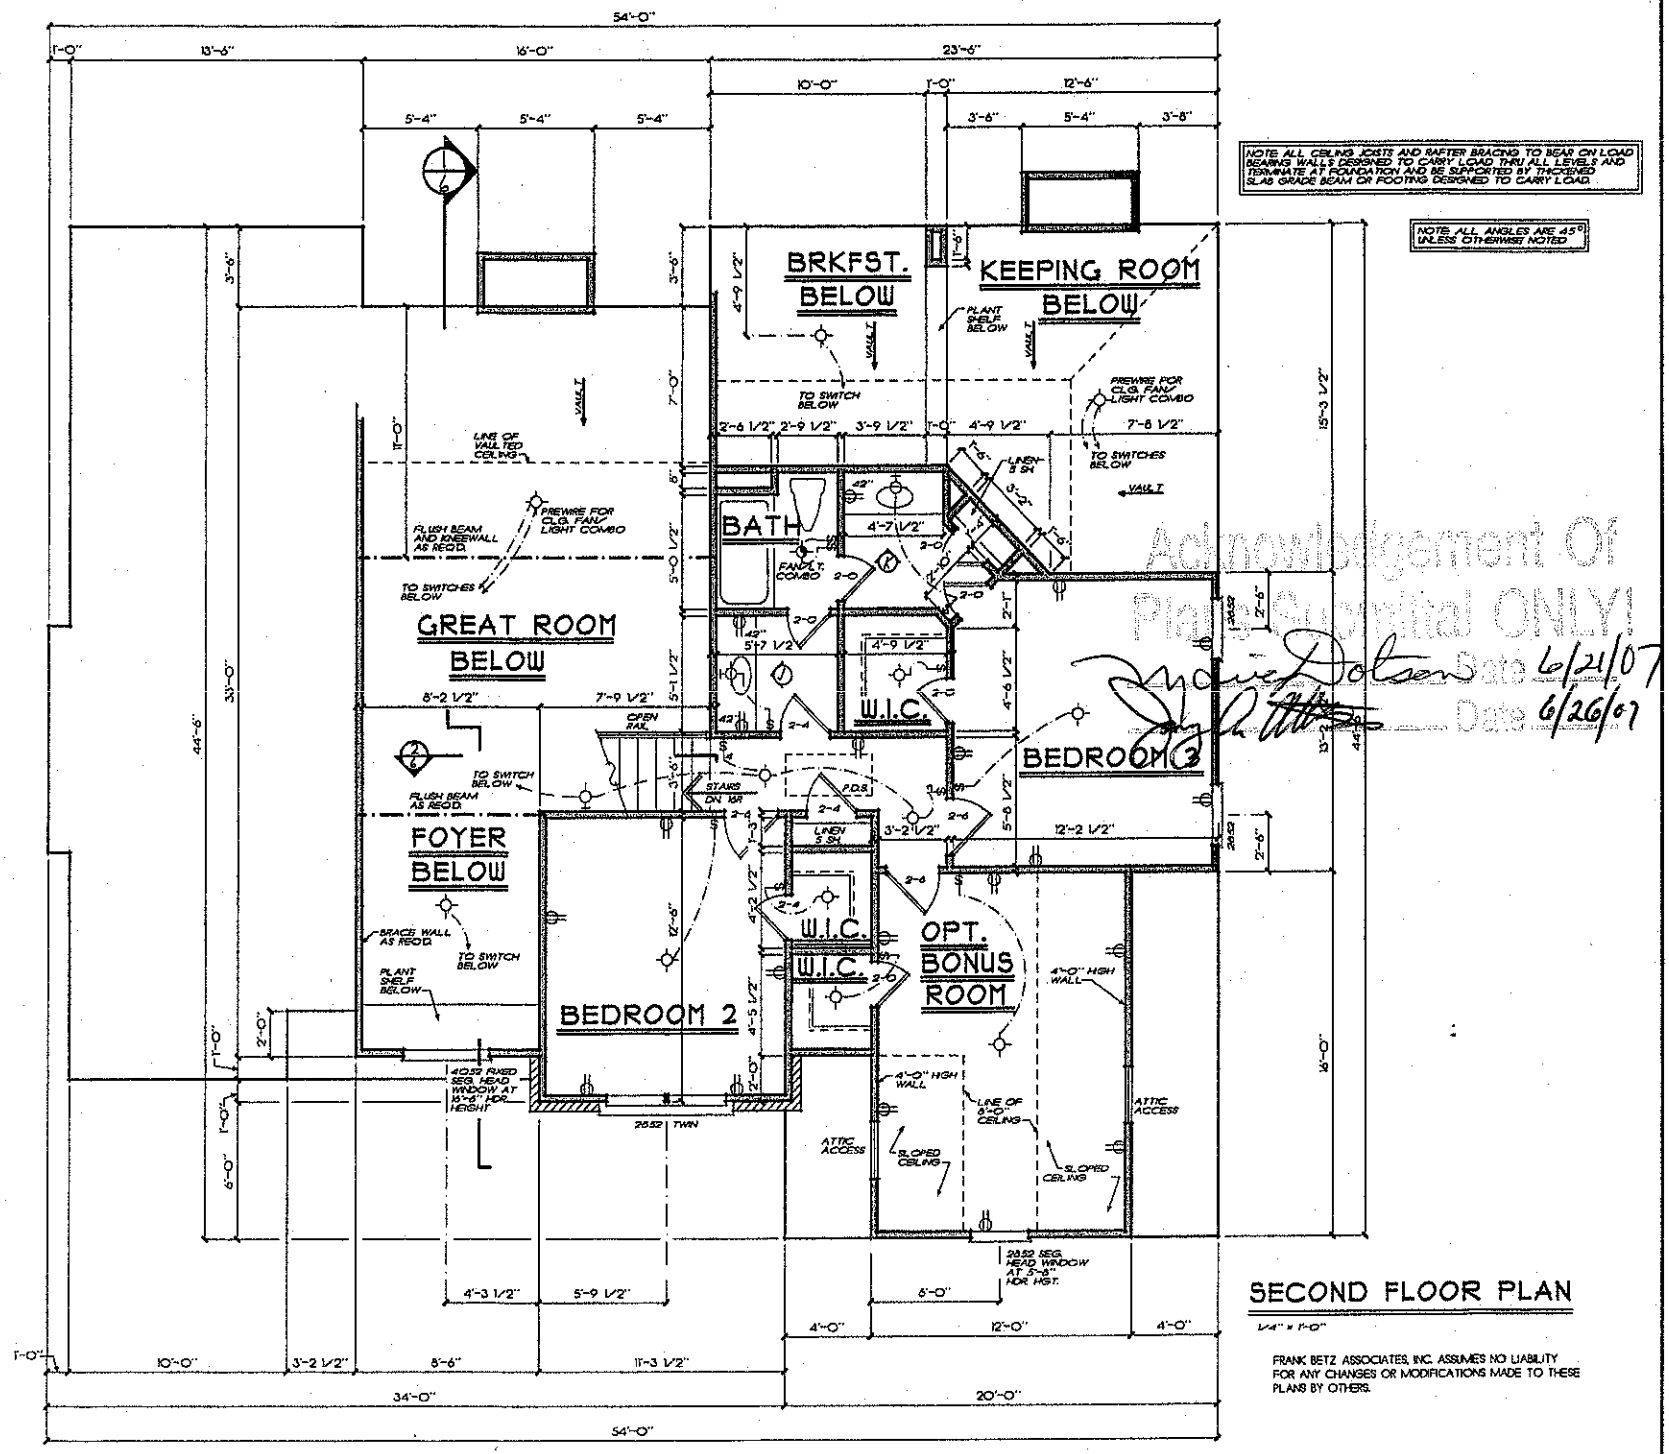


Acknowledgement Of Plans Submittal ONLY

Marie Dotson Date 6/21/07

Date 6/26/07

## SECOND FLOOR PLAN

1/4" = 1'-0"

FRANK BETZ ASSOCIATES, INC. ASSUMES NO LIABILITY FOR ANY CHANGES OR MODIFICATIONS MADE TO THESE PLANS BY OTHERS.

| DATE | BY | DESCRIPTION |
|---|---|---|
| 10-30-97 | CLW, JEC | |
| | | |
| | | |

HOMEPLANS

SECOND FLOOR PLAN

THE MALLORY

FBA
FRANK BETZ ASSOCIATES, INC.
2401 LAKE PARK DRIVE/SUITE 220
SMYRNA, GEORGIA 30080
770/431-0669
www.frankbetz.com


BY WMB CK JEC

DATE 1-10-97

SHEET 5 OF 7

THIS PLAN IS THE PROPERTY OF FRANK BETZ ASSOCIATES, INC. AND IS NOT TO BE REPRODUCED, CHANGED OR COPIED IN ANY FORM OR MANNER WHATSOEVER NOR ARE THEY TO BE ASSIGNED TO ANY THIRD PARTY WITHOUT FIRST OBTAINING THE EXPRESS WRITTEN PERMISSION AND APPROPRIATE LEGAL CONSIDERATION FROM FRANK BETZ ASSOCIATES, INC.

TIME:3:31 PM DATE:1-26-99 FILES:\DOORS\MALLORY\31594054.dwg

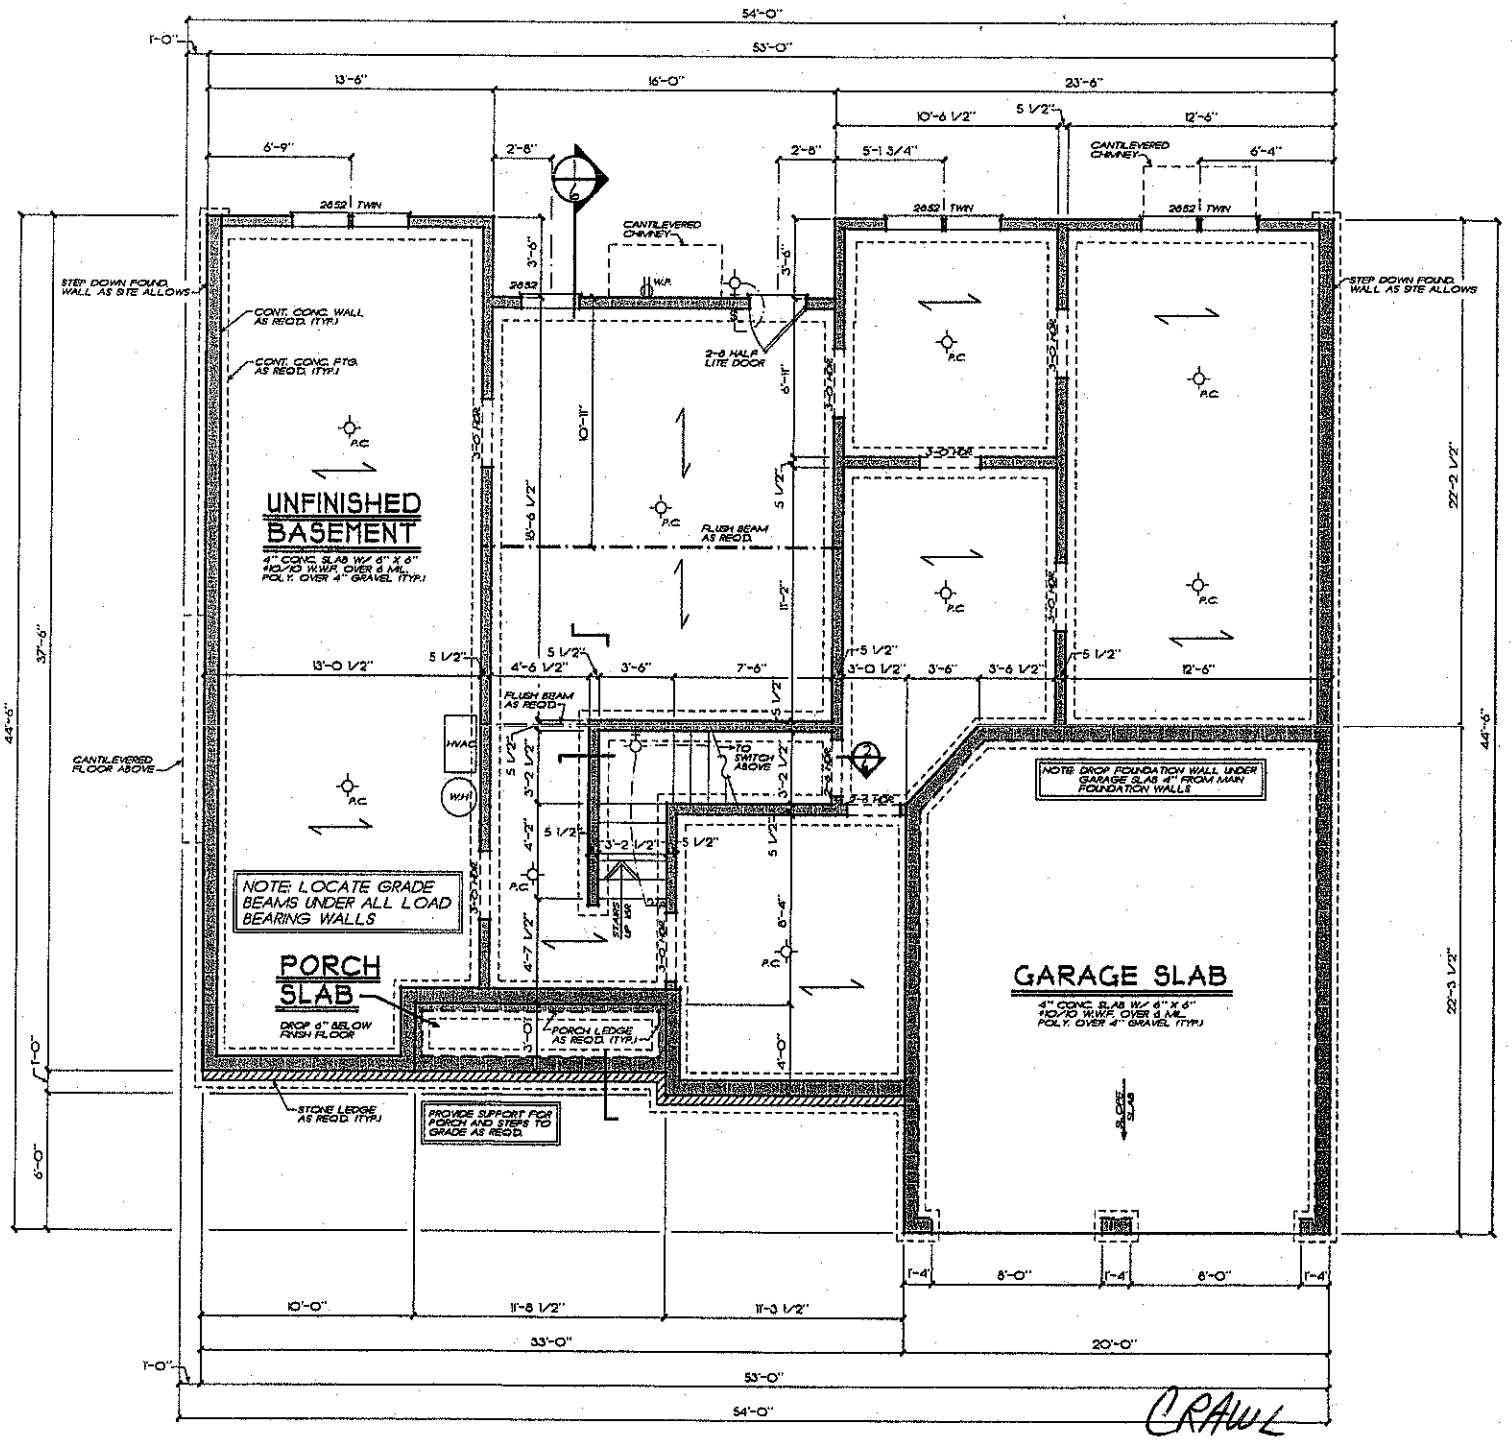


FRANK BETZ ASSOCIATES, INC. ASSUMES NO LIABILITY FOR ANY CHANGES OR MODIFICATIONS MADE TO THESE PLANS BY OTHERS.

CRAWL ~~BASEMENT~~ FOUNDATION PLAN

1/4" = 1'-0"

| DATE | KEY | DATE | REV |
|---|---|---|---|
| | | | |

This drawing is and is to remain property of and may not be reproduced or used for construction by others without the written authorization of Frank Betz Associates, Inc.

HOME PLANS

BASEMENT FOUND. PLAN

THE MALLORY

FBA
FRANK BETZ ASSOCIATES, INC.
2500 LAKE PARK DRIVE/SUITE 101
SMYRNA, GEORGIA 30080
770/432-2568

BY WMB & JEC

DATE 1-10-97

SHEET 3 OF 7