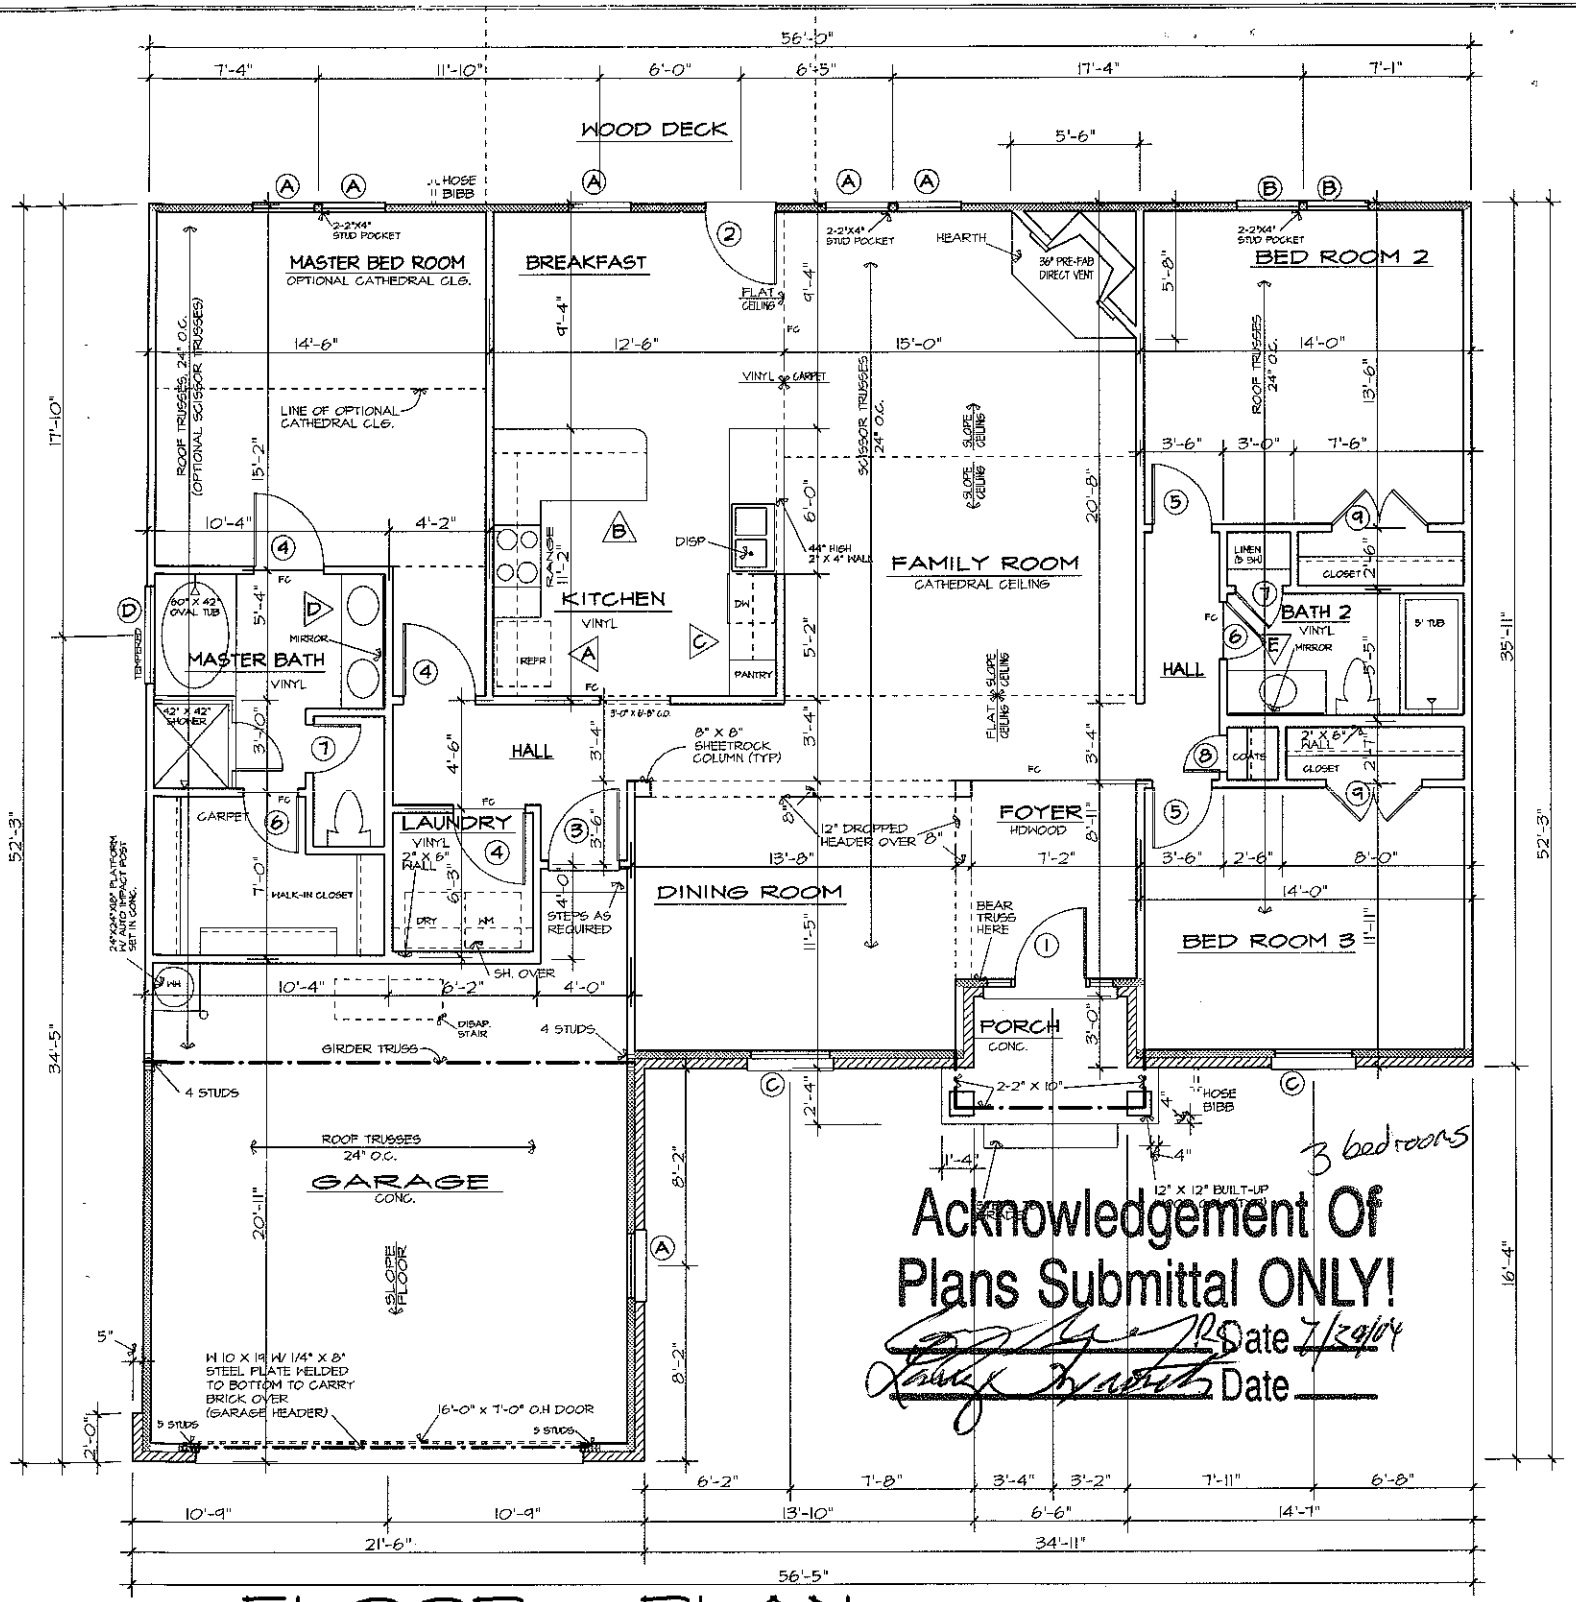



Acknowledgement Of
Plans Submittal ONLY!

Date 7/29/04

Date

3 bedrooms

## DOOR SCHEDULE

| NO. | SIZE | DESCRIPTIO |
|---|---|---|
| 1 | 3'-0" X 6'-8" X 1 3/4" W/ 12" SIDE LIGHTS | SEE FRONT ELEVA |
| 2 | 3'-0" X 6'-8" X 1 3/4" | FIFTEEN LIG |
| 3 | 3'-0" X 6'-8" X 1 3/4" | 20 MINUTE RA |
| 4 | 3'-0" X 6'-8" X 1 3/8" | 6 PANEL COLO |
| 5 | 2'-6" X 6'-8" X 1 3/8" | 6 PANEL COLO |
| 6 | 2'-4" X 6'-8" X 1 3/8" | 6 PANEL COLO |
| 7 | 2'-0" X 6'-8" X 1 3/8" | 6 PANEL COLO |
| 8 | 1'-6" X 6'-8" X 1 3/8" | 6 PANEL COLO |
| 9 | 2-2'-0" X 6'-8" X 1 3/8" | 6 PANEL COLO |

## WINDOW SCHEDULE

| TYPE | SIZE | DESCRIPTION |
|---|---|---|
| A | 2'-8" X 6'-2" | VINYL, SINGLE-H |
| B | 2'-8" X 5'-2" | VINYL, SINGLE-H |
| C | 3'-4" X 6'-2" | VINYL, SINGLE-H |
| D | 4'-0" X 4'-6" | VINYL FIXED, TEMP |
| E | 1'-8" X 3'-2" | VINYL, SINGLE-H |

### HEADER NOTES - FIRST FLOOR:

1. ALL EXTERIOR HEADERS ON FIRST FLOOR SHALL BE 2-2" X 10" NO SOUTHERN YELLOW PINE OR BETTER UNLESS OTHERWISE NOTED.
2. ALL INTERIOR LOAD-BEARING HEADERS ON FIRST FLOOR SHALL BE 2-2" X 10" NO. 2 SOUTHERN YELLOW PINE OR BETTER UNLESS OTHER NOTED.
3. ALL INTERIOR NON LOAD-BEARING HEADERS ON FIRST FLOOR SHA 2-2" X 4" NO. 2 SOUTHERN YELLOW PINE OR BETTER UNLESS OTHER NOTED.

NOTES:
1. CONTRACTOR TO VERIFY ALL DIMENSIONS.
2. DO NOT SCALE DIMENSIONS FROM PRINTS. PLANS AND DETAILS ARE NOT ALWAYS DRAWN TO SCALE. USE DIMENSIONS GIVEN OR CONSULT DESIGNER FOR FURTHER CLARIFICATION.
3. ALL JOISTS AND BEAM SIZES ARE DETERMINED FOR THE USE OF SOUTHERN YELLOW PINE. THE USE OF ANY OTHER GRADE OR SPE MUST BE VERIFIED.
4. FLOOR TO CEILING HEIGHT FIRST FLOOR = 8'-0"
5. FLOOR TO WINDOW HEAD HEIGHT FIRST FLOOR = 6'-8" (UNLESS OTHERWISE NOTED)
6. DESIGN LOADS FOR ROOF TRUSSES = 20 PSF LIVE, 15 PSF DEAD CHORD 20 PSF LIVE, 10 PSF DEAD BOTTOM CHORD.
8. ALL EXTERIOR WINDOWS AND DOORS THAT HAVE TRANSOMS OVE TO HAVE HEADER IN LINE WITH FLOOR JOISTS (IF NECESSARY)

## AREA:

| | |
|---|---|
| TOTAL HEATED AREA | 1887 |
| GARAGE AND STORAGE | 450 |
| TOTAL AREA | 2337 |

BEARING WALLS SYMBOL =

© COPYRIGHT 1993 DOUGLAS E. TINO, INC.

# FOXWORTH HOMES

# 1887-A

DOUGLAS E. TINO, INC.
RESIDENTIAL DESIGN AND DRAFTING SERVICES
11317 SAM ROPER DRIVE

REVISIONS

# FLOOR PLAN

Plot: 1/4"=1'-0" Friday, September 24, 1999 8:25 am
C:\FOXWORTH\1887A\1887p2.dwg