
Acknowledgement Of
Plans Submittal ONLY!
Date 5/30/06
Date 5-31-06

p.2

704-875-8903

Doug Johnson

Apr 27 06 08:42a

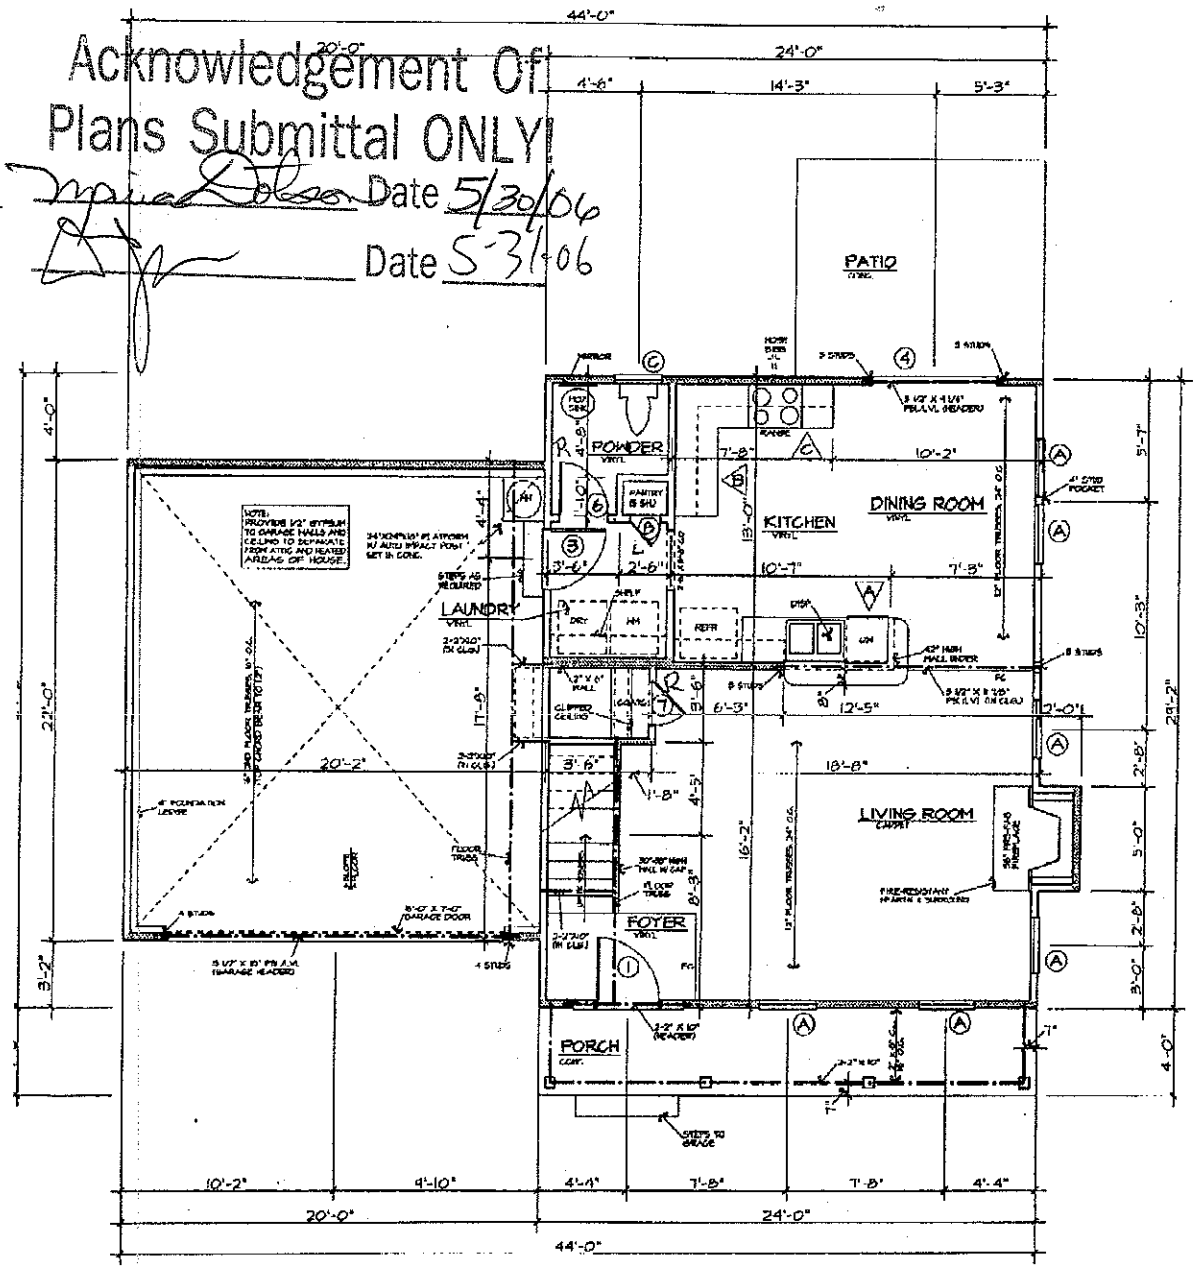

FIRST FLOOR PLAN

SCALE: 1/4" = 1'-0"

NO.	SIZE	DESCRIPTION
①	3'-0" X 6'-8" X 1 3/4" (W/ 12" SIDELIGHTS)	SEE FRONT ELEVATION
②	2'-8" X 6'-8" X 1 3/4"	6 PANEL COLONIAL
③	2'-8" X 6'-8" X 1 3/4"	9 LIGHT, 2 PANEL
④	6'-0" X 6'-8" X 1 3/4"	SLIDING GLASS DOOR
⑤	2'-6" X 6'-8" X 1 3/8"	6 PANEL COLONIAL
⑥	2'-4" X 6'-8" X 1 3/8"	6 PANEL COLONIAL
⑦	2'-0" X 6'-8" X 1 3/8"	6 PANEL COLONIAL
⑧	1'-6" X 6'-8" X 1 3/8"	6 PANEL COLONIAL
⑨	2-2'-0" X 6'-8" X 1 3/8"	6 PANEL COLONIAL

WINDOW SCHEDULE

TYPE	SIZE	DESCRIPTION
Ⓐ	2'-8" X 6'-0"	VINYL SINGLE-HUNG
Ⓑ	2'-8" X 5-0"	VINYL SINGLE-HUNG
Ⓒ	2'-4" X 3'-0"	VINYL SINGLE-HUNG
Ⓓ	3'-0" X 1'-0"	VINYL, HORIZ. SLIDER

HEADER NOTES - FIRST FLOOR:

1. ALL EXTERIOR HEADERS ON FIRST FLOOR SHALL BE 2-2" X 10" NO. 2 SOUTHERN YELLOW PINE OR BETTER UNLESS OTHERWISE NOTED.
2. ALL INTERIOR LOAD-BEARING HEADERS ON FIRST FLOOR SHALL BE 2-2" X 10" NO. 2 SOUTHERN YELLOW PINE OR BETTER UNLESS OTHERWISE NOTED.
3. ALL INTERIOR NON LOAD BEARING HEADERS ON FIRST FLOOR SHALL BE 2-2" X 4" NO. 2 SOUTHERN YELLOW PINE OR BETTER UNLESS OTHERWISE NOTED.

AREA:

1ST FLOOR HEATED	1001 #
2ND FLOOR HEATED	1011 #
BONUS ROOM	241 #
TOTAL HEATED AREA	1654 #
GARAGE & STORAGE	440 #
TOTAL AREA	2094 #
PORCH	96 #

BEARING WALLS SYMBOL =

GENERAL NOTES:
1. CONTRACTOR TO VERIFY ALL DIMENSIONS.
2. DO NOT SCALE DIMENSIONS FROM PRINTS. PLANS AND DETAILS ARE NOT ALWAYS DRAWN TO SCALE. USE DIMENSIONS GIVEN OR CONSULT DESIGNER FOR FURTHER CLARIFICATION.
3. ALL JOIST AND BEAM SPANS DETERMINED FOR THE USE OF #2 SOUTHERN YELLOW PINE. ANY OTHER SPECIES MUST BE VERIFIED.
4. DOUBLE JOIST IN SECOND FLOOR UNDER ALL PARALLEL PARTITIONS.
5. FLOOR TO TOP PLATE FIRST FLOOR = 8'-1 1/2"
   FLOOR TO TOP PLATE SECOND FLOOR = 8'-1 1/2"
   FLOOR TO WINDOW HEAD FIRST FLOOR = 6'-8"
   FLOOR TO WINDOW HEAD SECOND FLOOR = 6'-8"
6. SECOND FLOOR TRUSS SPANS DETERMINED BY DESIGN LOADS OF 40 psf. LIVE, 10 psf. DEAD LOAD.
7. DESIGN LOADS FOR ROOF TRUSSES TO BE:
   TOP CHORD = 20 psf. LIVE, 10 psf. DEAD LOAD
   BOTTOM CHORD = 0 psf. LIVE, 10 psf. DEAD LOAD


© COPYRIGHT 2001 DOUGLAS E. TINO, INC.

WILLIAM BREWSTER CO.
BURLINGTON-B (TWO CAR W/ BONUS)

JOB NO. BRTN-STER
DATE 4/02
DRAWN BY BT
REVISIONS 1/14/03
SHEET NO. 2

DOUGLAS E. TINO, INC.
RESIDENTIAL DESIGN AND DRAFTING SERVICES
1817 SAM ROPER DRIVE

Acknowledgement Of
Plans Submittal ONLY!
Date 5/30/06
Date 5-31-06

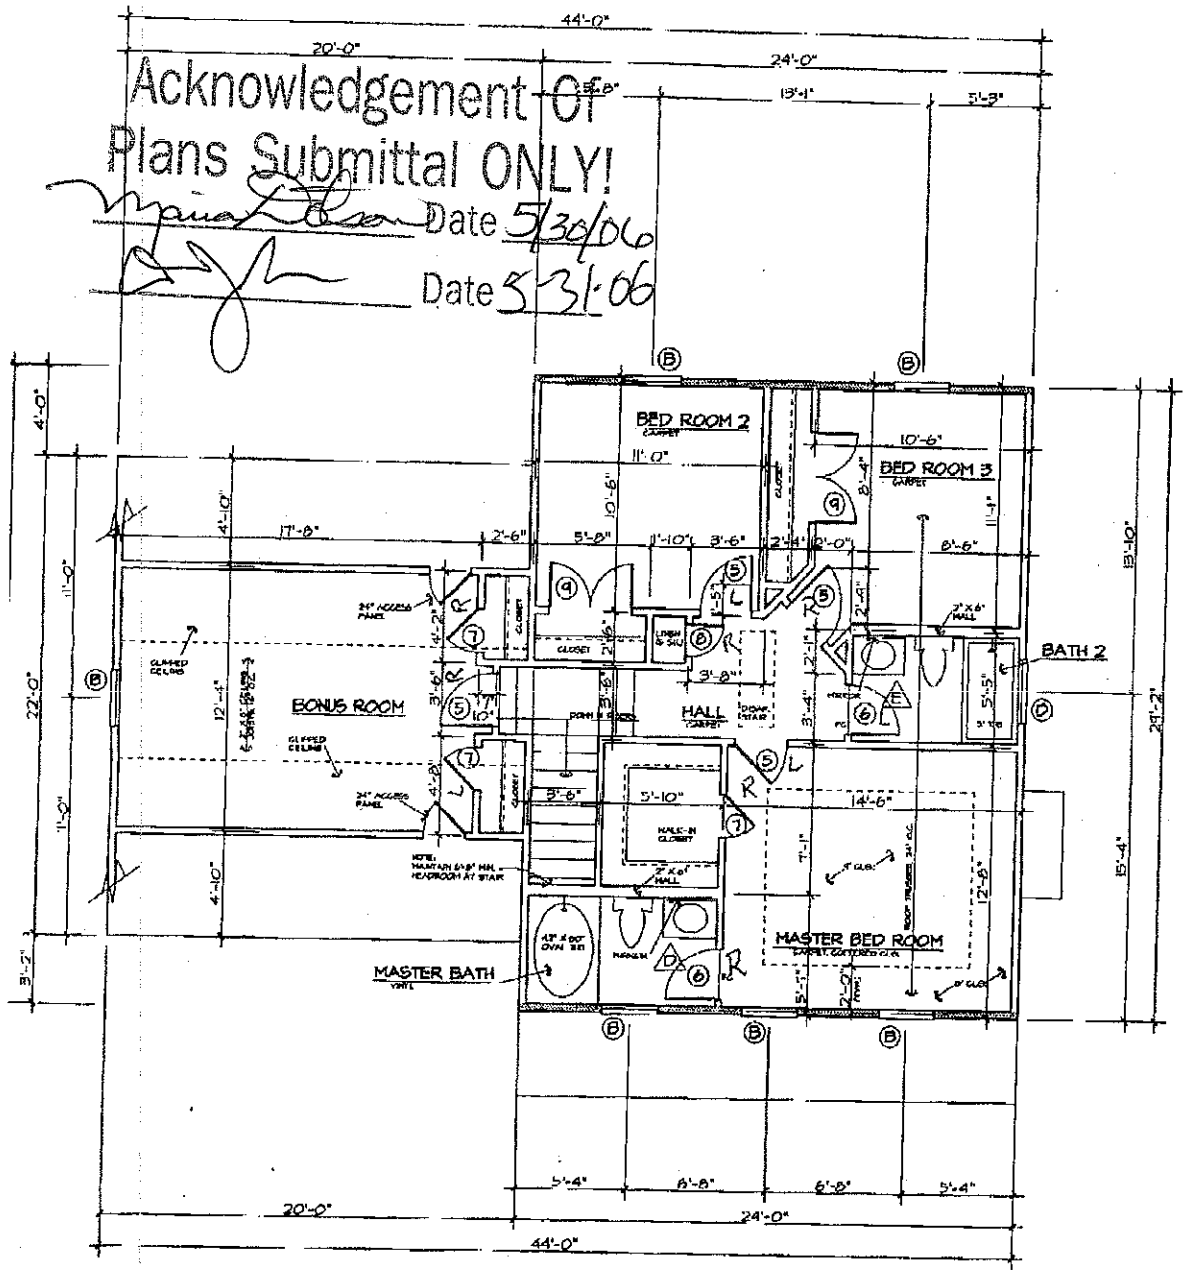

SECOND FLOOR PLAN

SCALE: 1/4" = 1'-0"

DOOR SCHEDULE

NO.	SIZE	DESCRIPTION
①	3'-0" X 6'-8" X 1 3/4" (W/ 12" SIDELIGHTS)	SEE FRONT ELEVATION
②	2'-8" X 6'-8" X 1 3/4"	6 PANEL COLONIAL
③	2'-8" X 6'-8" X 1 3/4"	9 LIGHT, 2 PANEL
④	6'-0" X 6'-8" X 1 3/4"	SLIDING GLASS DOOR
⑤	2'-6" X 6'-8" X 1 3/8"	6 PANEL COLONIAL
⑥	2'-4" X 6'-8" X 1 3/8"	6 PANEL COLONIAL
⑦	2'-0" X 6'-8" X 1 3/8"	6 PANEL COLONIAL
⑧	1'-6" X 6'-8" X 1 3/8"	6 PANEL COLONIAL
⑨	2-2'-0" X 6'-8" X 1 3/8"	6 PANEL COLONIAL

WINDOW SCHEDULE

TYPE	SIZE	DESCRIPTION
Ⓐ	2'-8" X 6'-0"	VINYL SINGLE-HUNG
Ⓑ	2'-8" X 5'-0"	VINYL SINGLE-HUNG
Ⓒ	2'-4" X 3'-0"	VINYL SINGLE-HUNG
Ⓓ	3'-0" X 1'-0"	VINYL, HORIZ. SLIDER

HEADER NOTES - SECOND FLOOR:

1. ALL EXTERIOR LOAD-BEARING HEADERS SHALL BE 2-2" X 8" NO. 2 SOUTHERN YELLOW PINE OR BETTER UNLESS OTHERWISE NOTED.
2. ALL EXTERIOR NON LOAD-BEARING HEADERS SHALL BE 2-2" X 4" NO. 2 SOUTHERN YELLOW PINE OR BETTER UNLESS OTHERWISE NOTED.
3. ALL INTERIOR NON LOAD-BEARING HEADERS SHALL BE 2-2" X 4" NO. 2 SOUTHERN YELLOW PINE OR BETTER UNLESS OTHERWISE NOTED.

BEARING WALLS SYMBOL = ▭

NOTES:
1. CONTRACTOR TO VERIFY ALL DIMENSIONS.
2. DO NOT SCALE DIMENSIONS FROM PRINTS. PLANS AND DETAILS ARE NOT ALWAYS DRAWN TO SCALE. USE DIMENSIONS GIVEN OR CONSULT DESIGNER FOR FURTHER CLARIFICATION.
3. ALL JOISTS AND BEAM SIZES ARE DETERMINED FOR THE USE OF NO.2 SOUTHERN YELLOW PINE. THE USE OF ANY OTHER GRADE OR SPECIES MUST BE VERIFIED.
4. FLOOR TO CEILING HEIGHT SECOND FLOOR = 8'-1 1/2"
5. FLOOR TO WINDOW HEAD HEIGHT SECOND FLOOR = 8'-8"
6. DESIGN LOADS FOR ROOF TRUSSES TO BE:
   TOP CHORD - 20 psf. LIVE LOAD, 10 psf. DEAD LOAD
   BOTTOM CHORD - 0 psf. LIVE LOAD, 10 psf. DEAD LOAD

© COPYRIGHT 2001 DOUGLAS E. TINO, INC.

WILLIAM BREWSTER CO.
BURLINGTON-B (TWO CAR W/ BONUS)
DOUGLAS E. TINO, INC.

JOB NO. BREWSTER
DATE 4/02
DRAWN BY ET
REVISIONS 1/14/03
SHEET NO.

Apr 27 06 08:42a Doug Johnson 704-875-8903 p.3