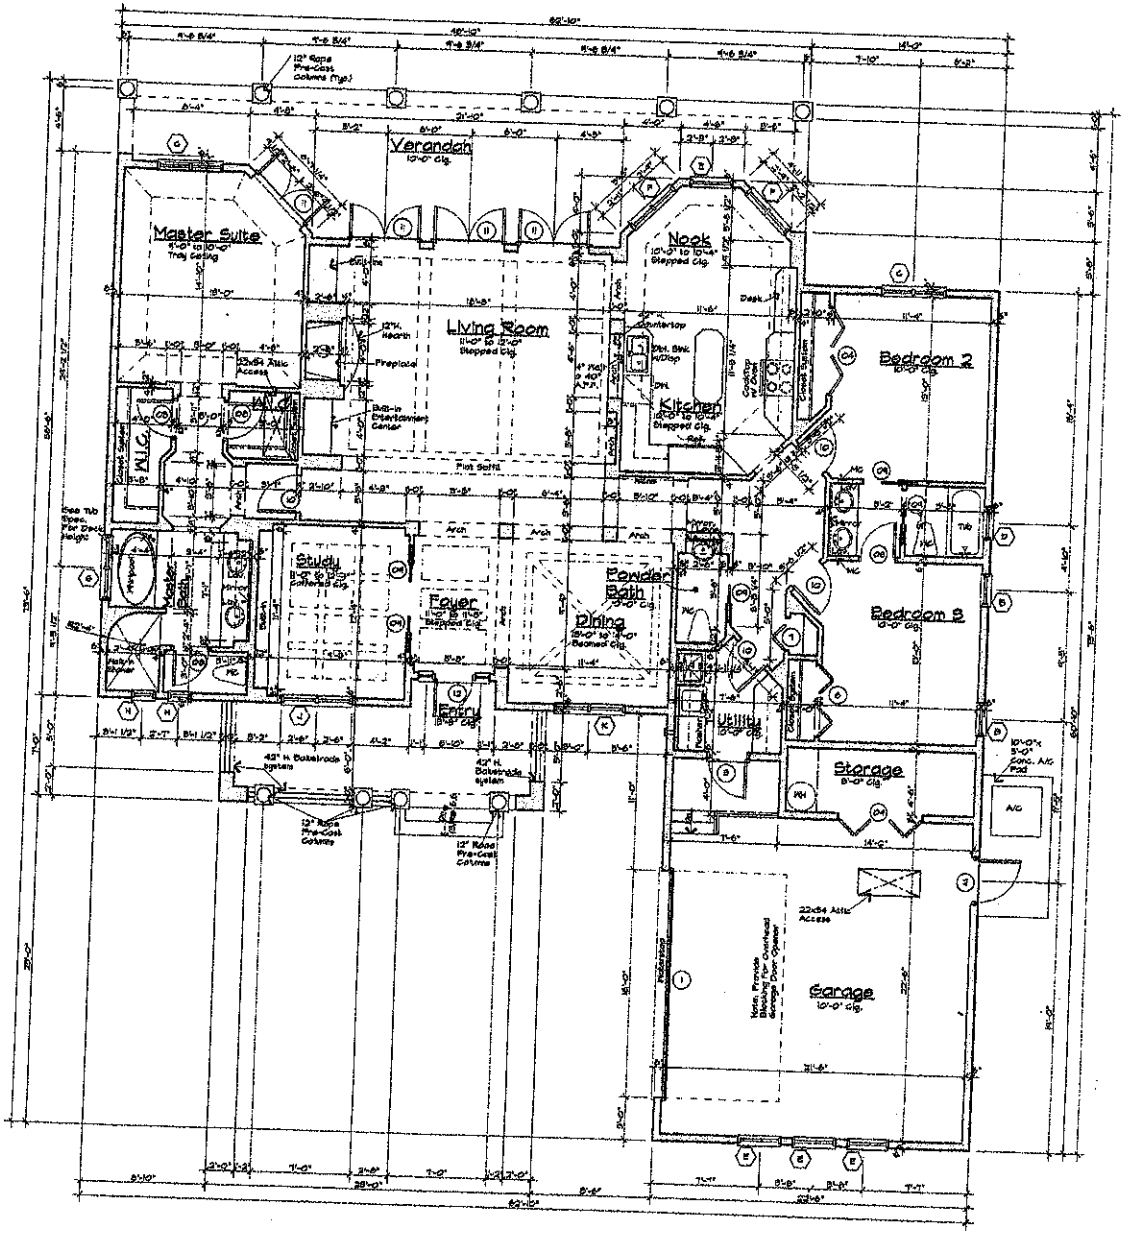


Window Schedule

No.	Size	Remarks	Description	Qty.
A	C3070TQ	Std. Grille	Vinyl Clad Casement Fixed/ Arch Transom Abv.	1
B	DW58	Std. Grille	Vinyl Clad Casement Fixed/Vent	1
C	DW28	Std. Grille	Vinyl Clad Casement Fixed/Vent	2
D	WN28	Std. Grille	Vinyl Clad Casement Fixed/Vent	3
E	DW48	Std. Grille	Vinyl Clad Casement Fixed/Vent	1
F	C28	Std. Grille	Vinyl Clad Casement Fixed/Vent	1
G	CW2-10	Std. Grille	Vinyl Clad Casement Fixed/Vent	3
H	CW2	Std. Grille	Vinyl Clad Casement Fixed/Vent	1
I	CW2R-C1CW2	Std. Grille	Vinyl Clad Casement Fixed/Vent	2
J	C1CW2TQ1CW2	Std. Grille	Vinyl Clad Casement Fixed/ Arch Transom Abv.	1


Notes: Window Schedule Based on 'ANDERSEN' Brand Windows. Manufacturer to Provide Certification of Compliance to 110 MPH Wind Code for each Unit. Field Measure Openings for Fixed Glass Units prior to Fabrication.

Door Schedule

No.	Size	Description
1	16'-0" X 8'-0"	Overhead Glass Door
2	3068	6 Panel Painted Velvet Entry Door
3	2868	1 Hour Fire Rated 6-Panel Door
4	2-2868	Stained Door
5	2868	Stained Door
6	2-2868	Stained Door
7	2868	Stained Door
8	2868	6 Panel Plaine Swing Door
9	2868	6 Panel Plaine Swing Door
10	3068	6 Panel Plaine Swing Door
11	2-2868	6 Panel Plaine Swing Door
12	2868	Sliding Barn Door Hardware
13	2868	Plaine Swing door/10' Sidelight

Area Tabulation

Total Living	2,742 Sq. Ft.
Garage	601
Verandahs	409
Dairy Porch	115
Total Area	3,542 Sq. Ft.

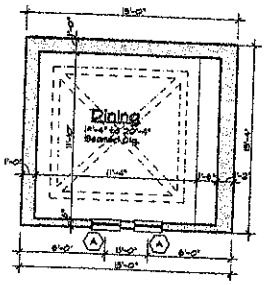

Tower Plan

Scale: 1/4" = 1'-0"

Acknowledgement Of Plans Submittal ONLY

Date 2-3-12

Date 2-3-12

Per Hope

Sater Design Collection

8028 Mercato

DRWG. NO.	8028
DATE	5-16-02
DRAWN BY	BF
CHECKED BY	DFS II
CONVERTED BY	DR
DATE	11-30-06

A-5

Any reproduction of these plans is strictly prohibited by Copyright Laws. Any violation of this copyright will be aggressively pursued by the fullest extent of the copyright law. © The Sater Design Collection, Inc.