IREDELL COUNTY HEALTH DEPARTMENT
ENVIRONMENTAL HEALTH DIVISION
Application For Improvement Permit

ALL items on this application form must be completed before Health Department can begin work. One application must be completed by the property owner or agent for each (proposed) site.

PERSONAL INFORMATION:

Stump Creek LLC	633-624	614 N. Main	Salisbury	NC	28144
Applicant	Phone #	Mailing Address	City	State	Zip Code

Crescent Resources Inc.	400 South Tryon St	Charlotte	NC	28201-1003
Current Property Owner	Mailing Address	City	State	Zip Code

PROPERTY INFORMATION:

Hobar Landing	27		
(Proposed) Subdivision Name	(Proposed) Lot #	(Proposed) Block/Section #	State Road #

Water System	2/18/97	
(Proposed) Water Supply: Public, Private Well	**Preliminary Plat Approval Date** (DEVELOPERS ONLY)	Tax Map #

Specific Directions to Property Hwy 150 west, North (Right) on Perth Road, Right on Scagen

TYPE OF FACILITY: (use check (X) or number as appropriate)

House ✓ Mobile Home _____ Commercial 4 No. Bedrooms 2 1/2 No. Baths _____

No. Persons or Employees (commercial only) _____ Basement _____ Basement with Plumbing _____


Crawl Space _____ Concrete Slab ✓ Garbage Disposal _____ Jaccuzi or spa _____

COVENANT AND SIGNATURE:

I hereby make application to the Iredell County Health Department for a soils/site evaluation of the property described above. This evaluation is to be conducted for the sole purpose of obtaining a septic system Improvement Permit. I hereby authorize Iredell County Health Department representatives to go onto the above property for purposes of conducting this evaluation. I understand that, by state law, any Improvement Permit issued on the above property may be voided if substantial changes are made to the designated sewage system site. The issuance of an Improvement Permit by the Iredell County Health Department does not relieve me from compliance with all other relevant state/local laws or regulations. As owner or authorized agent, I covenant that the contents of this application are true and represent the maximum facilities intended to be placed on this property to my knowledge to date.

I understand that any Improvement Permit issued on the above property is valid for five (5) years from the issuance date and is subject to revocation if the above described site plans or intended use changes.

_____ DATE _____ SIGNATURE OF OWNER/AUTHORIZED AGENT

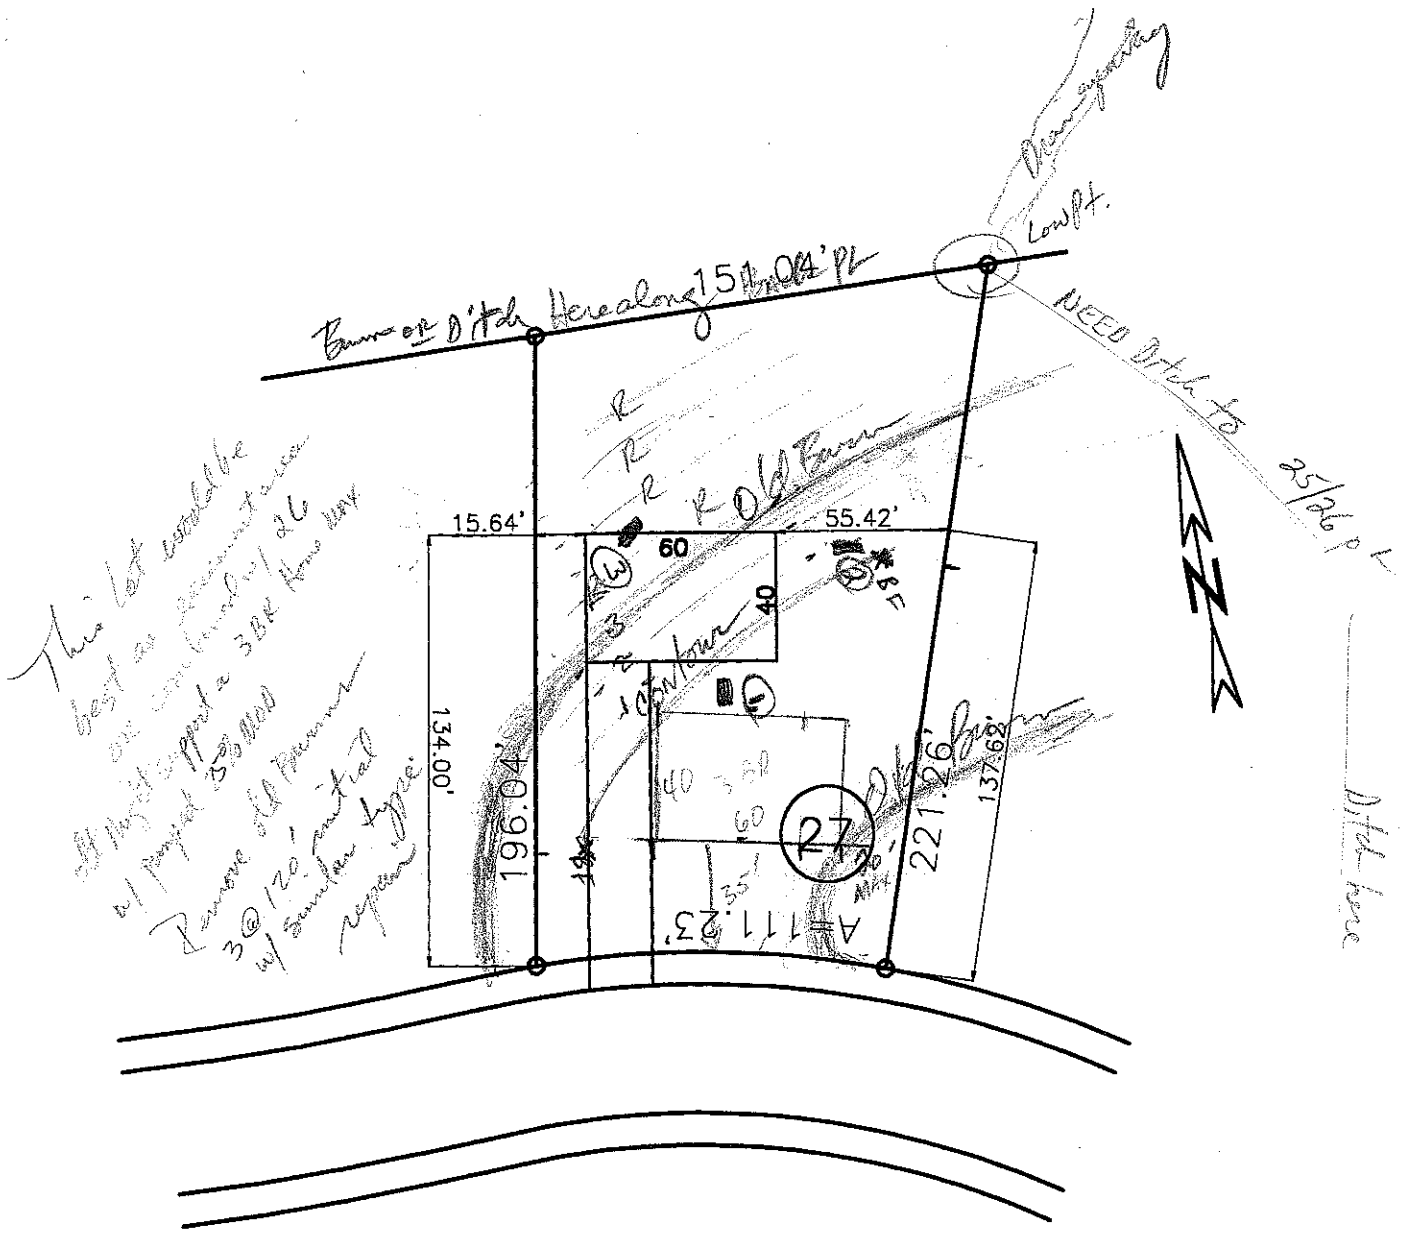

LOT #27
HARBOR LANDING

DAVIDSON TOWNSHIP
FEBRUARY 18, 1998

IREDELL COUNTY, NC
SCALE: 1" = 60'