
COPYRIGHT NOTICE

PURSUANT TO THE FEDERAL COPYRIGHT ACT, THESE PLANS ARE DULY REGISTERED WITH THE LIBRARY OF CONGRESS - PROPERLY RESERVING ALL RIGHTS FOR THIS OFFICE AND DESIGNER. THESE PLANS MAY BE USED ONLY ONCE FOR THIS PROJECT ONLY. ANY REDRAWING, TRACING, REPRODUCTION, RE-USE OR PORTRAYAL OF DERIVATIVE WORK IS EXPRESSLY PROHIBITED AND ANY VIOLATIONS WILL BE PROSECUTED TO THE FULLEST EXTENT OF THE LAW.

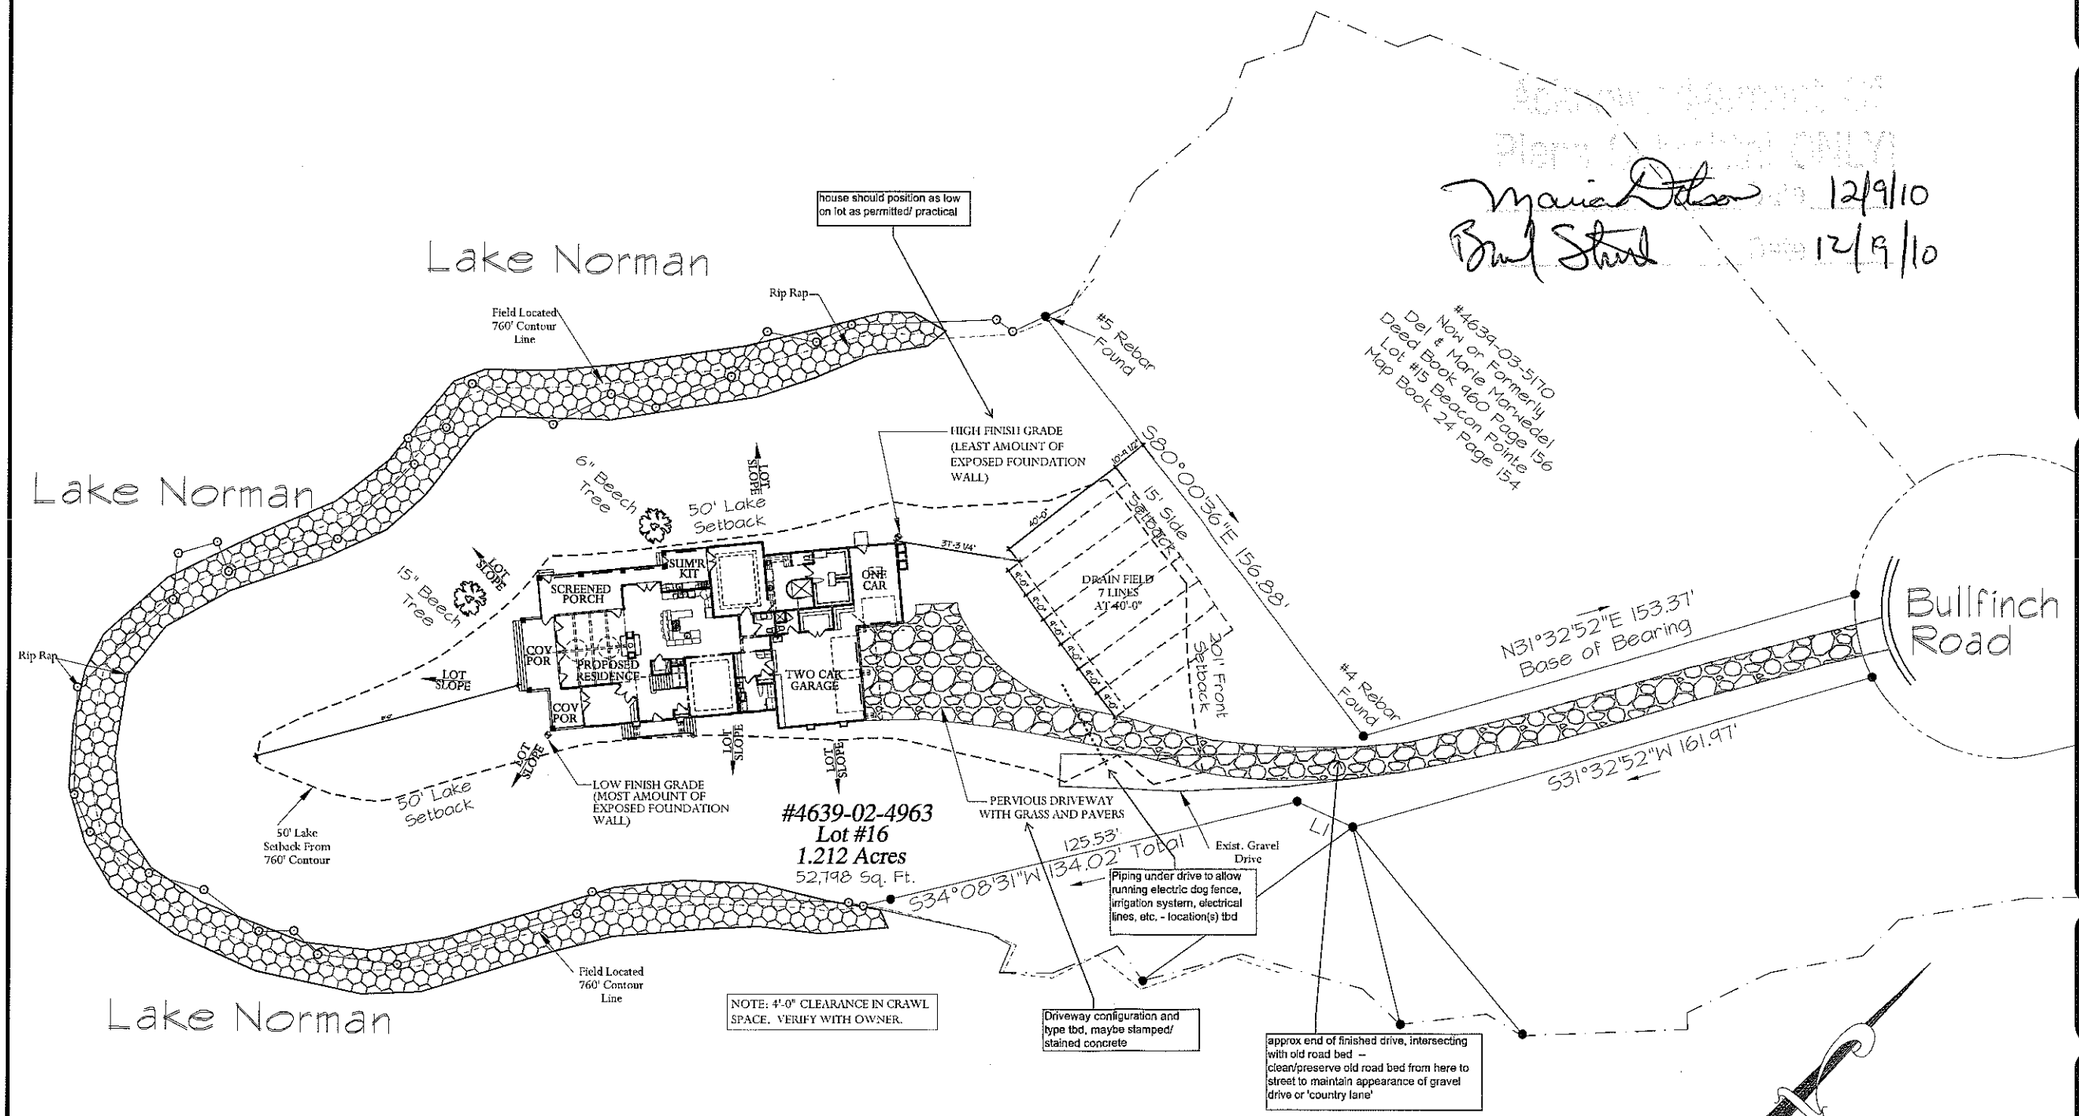

Maria Dotson 12/9/10

Brad Shurd 12/9/10

1/4 SITE PLAN

SCALE: 1"=20'-0"

NOTE: THESE PLANS NOT VALID FOR PERMITTING PURPOSES UNLESS THEY ARE STAMPED BY A NORTH CAROLINA LICENSED ARCHITECT, JENNIFER B. PIPPIN, CPBD AND AIBD.

NOTE: ALL DRAWINGS ARE DIAGRAMMATIC AND REFLECT DESIGNERS IMPRESSION OF THE WORK. CONSULT PROJECT SPECIFICATIONS FOR ADDITIONAL INFORMATION, IF AVAILABLE. IT SHALL BE THE CONTRACTORS RESPONSIBILITY TO CAREFULLY REVIEW THESE PLANS FOR COMPLIANCE WITH ALL BUILDING CODES, ZONING & OTHER REGULATORY AGENCIES & FOLLOW SPECIFICATIONS OF THE ENGINEER. CONTRACTOR TO VERIFY ALL DIMENSIONS, NOTES AND DETAILS PRIOR TO CONSTRUCTION, WITH THE OWNER.

© COPYRIGHT PIPPIN HOME DESIGNS INC. 2010
ALL RIGHTS RESERVED.

PLANS NOT TO BE REPRODUCED.

PIPPIN HOME DESIGNS INC. ASSUMES NO LIABILITY FOR ANY CHANGES OR MODIFICATIONS MADE TO THESE PLANS BY OTHERS.

A|I
B|D

PIPPIN
HOME DESIGNS
INC.
AWARD WINNING HOMES WITH A VIEW
Professional Member, AIBD
7350 GABRIEL ST.
SHERRILLS FORD, NC 28673
TEL 704.966.1122
www.pippinhomedesigns.com

N·C·B·D·C
NATIONAL COUNCIL OF BUILDING DESIGNERS CERTIFICATION
NUMBER (NAME) PIPPIN CERTIFICATION NO. 92-109

A NEW RESIDENCE FOR:
ROGER AND MELODEE WEBB
282 BULLFINCH ROAD
MOORESVILLE, N.C. 28117
BEACON POINTE SUBDIVISION
IREDELL COUNTY
BUILDER: --

PROJECT NO.	0910
DATE:	JULY 19, 2010
DRAWN BY:	BF
DESIGNED BY:	JBP

REVISIONS	BY

SHEET NO.
4
OF 16