IREDELL COUNTY HEATLH DEPARTMENT

PAGE 2: *SITE PLAN WORKSHEET*

SEE THE SAMPLE SITE PLAN BELOW. INCOMPLETE SITE PLANS WILL BE RETURNED TO YOU FOR COMPLETION AND MAY RESULT IN A DELAY IN THE ISSUANCE OF YOUR SEPTIC SYSTEM PERMIT!!!

Place an (X) beside each item as you complete the site plan:

- X — **Property Line measurements are clearly identified…**
- X — **All proposed structures are indicated…**
  SHOW: proposed house or business footprint, wells, water lines, patios, pools and decks, and any other item that will occupy space on the site
- X — **Front and side setbacks from property line…**
- X — **Preferred driveway location and configuration, preferred well location…**
- X — **Area you prefer your septic system to be placed…**
- X — **North arrow, or other sufficient indicator of direction…**

Circle N/A on the following if appropriate:


- ____ **Location of septic systems and wells within 100' of your property…** (N/A)
- ____ **Location of easements and rights of ways on your property…** (N/A)
- ____ **Location of any designated wetlands on the property…** (N/A)


Signature: Allen L. Pruett
Property owner or owner's legal representative signature (SIGNATURE REQUIRED)

6/14/07
DATE

USE THIS SPACE TO DRAW YOUR SITE PLAN

See Attached Site Plan.

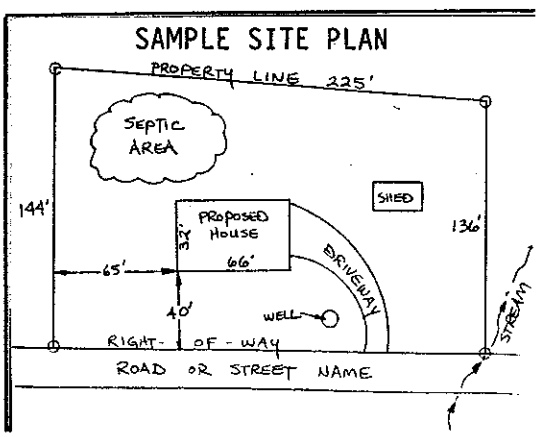

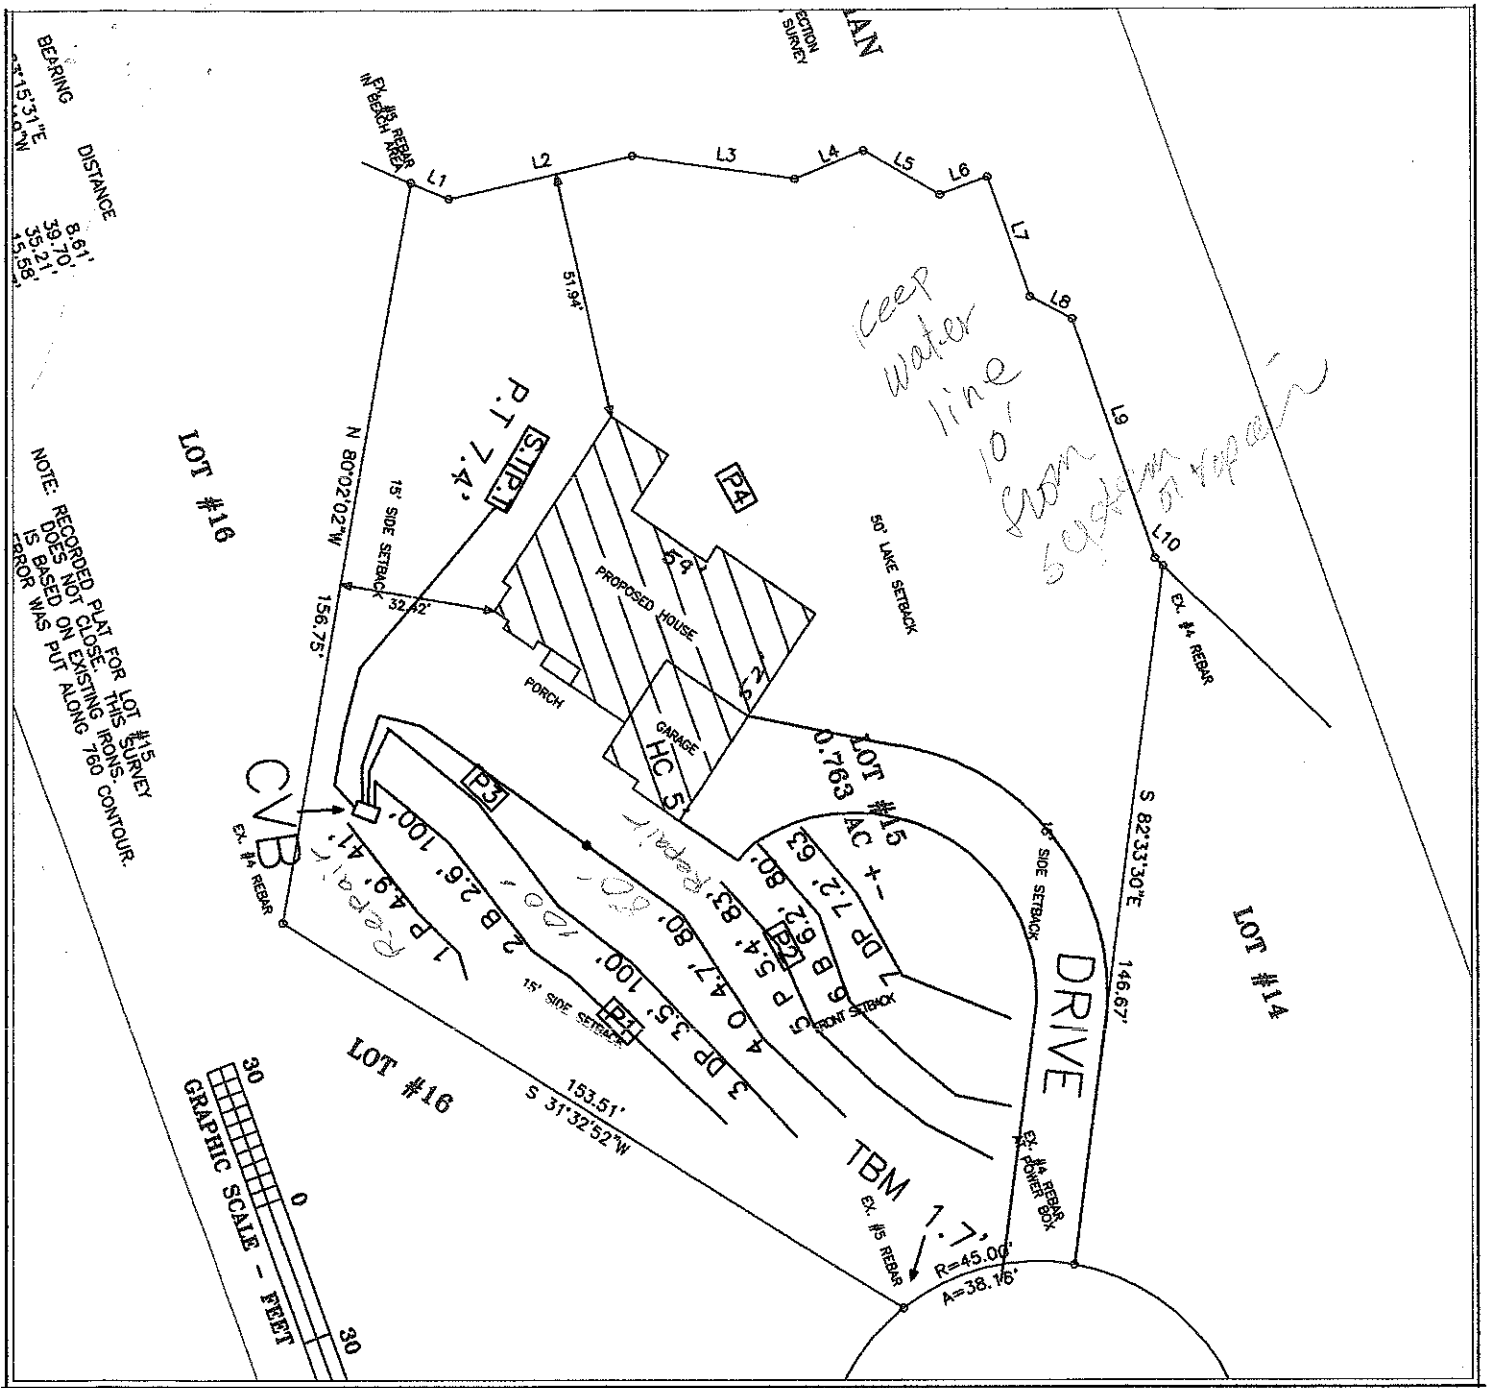

LEGEND

House Box.

System lines.

Repair lines.

House Corner Shot.

T.B.M.

GRAPHIC SCALE
1" = 40'

40 0 40 80


FOR PRELIMINARY PLANNING PURPOSES ONLY. ALL LOTS WILL REQUIRE FINAL APPROVAL BY THE COUNTY HEALTH DEPARTMENT ON A LOT BY LOT BASIS. THIS MAP SHOULD BY USED AS A GENERAL GUIDE, SOME ADJUSTMENTS WILL BE NECESSARY IN THE FIELD DUE TO SOIL VARIABILITY AND COMPLEX TOPOGRAPHIC FEATURES. THIS MAP ONLY REFLECTS EXISTING SOIL SUITABILITY FOR ON-SITE SEPTIC TANK SYSTEMS.

PLEASE REFER TO ATTACHED SOIL REPORT FOR ADDITIONAL SITE SPECIFIC INFORMATION

ROLLANS SOIL & ENVIRONMENTAL SERVICES
2120 GRAHAM ROAD
MOUNT ULLA, NC 28125
PHONE/FAX: (704)278-0989
ASHLEY ROLLANS, NC LICENSED SOIL SCIENTIST
MOBILE: (704)746-5046
EMAIL: ROLLANSFORTCJ@AOL.COM

MAP TITLE:	SITE PLAN & DRAINFIELD AREAS	JOB # :	01-1397
PROJECT NAME: Ephy Construction Company/ BENDON POINTE	LOCATION/DATE: FERNHILL, BULLINCH RD MEDELL COUNTY, NORTH CAROLINA FEBRUARY 2007	FILE:	C:\JOBS\01-1397
		PROJECT MGR.:	C.B.F.
		FIELD WORK:	C.B.F. & A.L.P.
		DRAWN BY:	C.B.F.

The proposed / existing 12x12 Deck addition does not appear to impact the existing septic system.
**NOTE: Any structure must be at least 5ft from Water Line
Marcus Dotson REHS
Date: 10/27/2010
ICHD-Environmental Health Division

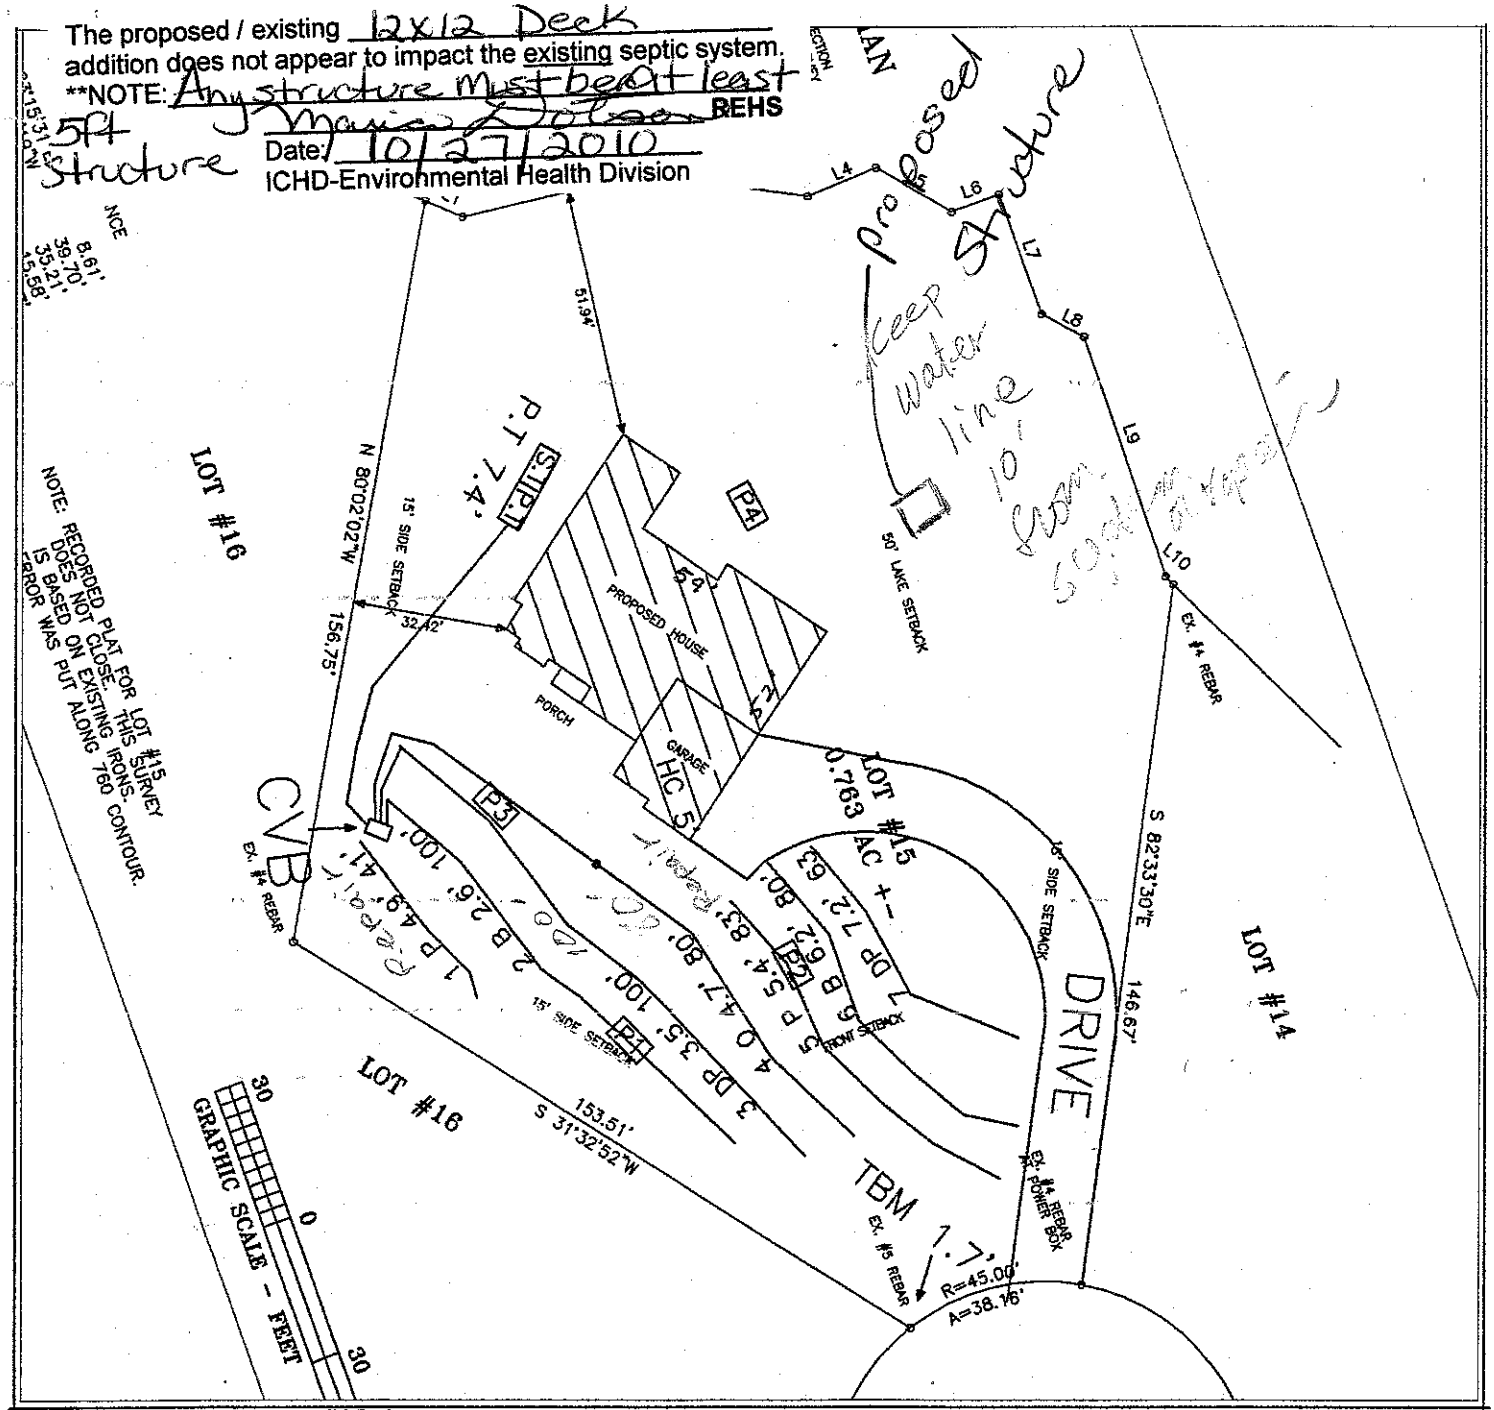

LEGEND

- House Box.
- System lines.
- Repair lines.
- House Corner Shot.
- T.B.M.

GRAPHIC SCALE
1" = 40'
40 0 40 80

FOR PRELIMINARY PLANNING PURPOSES ONLY. ALL LOTS WILL REQUIRE FINAL APPROVAL BY THE COUNTY HEALTH DEPARTMENT ON A LOT BY LOT BASIS. THIS MAP SHOULD BY USED AS A GENERAL GUIDE, SOME ADJUSTMENTS WILL BE NECESSARY IN THE FIELD DUE TO SOIL VARIABILITY AND COMPLEX TOPOGRAPHIC FEATURES. THIS MAP ONLY REFLECTS EXISTING SOIL SUITABILITY FOR ON-SITE SEPTIC TANK SYSTEMS.

PLEASE REFER TO ATTACHED SOIL REPORT FOR ADDITIONAL SITE SPECIFIC INFORMATION

ROLLANS SOIL & ENVIRONMENTAL SERVICES
2120 GRAHAM ROAD
MOUNT ULLA, NC 28125
PHONE/FAX: (704) 278-0989
ASHLEY ROLLANS, NC LICENSED SOIL SCIENTIST
MOBILE: (704) 746-5046
EMAIL: ROLLANSFORTC@AOL.COM

MAP TITLE:	SITE PLAN & DRAINFIELD AREAS	JOB # :	01-1397
PROJECT NAME:	Spivy Construction Company/ BENSON POINTE	FILE:	D:\JOBS\01-1397
LOCATION/DATE:	FERNHILL SUBDIVISION RD MEDELL COUNTY, NORTH CAROLINA FEBRUARY 2007	PROJECT MGR.:	C.B.F.
		FIELD WORK:	C.B.F. & A.L.P.
		DRAWN BY:	C.B.F.