IREDELL COUNTY HEALTH DEPARTMENT

Environmental Health Division

Application For Improvement Permit and/or Authorization To Construct, Existing System Inspection

(THE ABOVE PERMIT DOCUMENTS WILL BECOME INVALID IF INFORMATION PROVIDED ON THIS APPLICATION IS FALSIFIED OR CHANGED, OR IF THE SITE IS ALTERED. THE IMPROVEMENT PERMIT IS VALID FOR EITHER 60 MONTHS OR WITHOUT EXPIRATION DEPENDING UPON DOCUMENTATION SUBMITTED - APPLICATION WITH SITE PLAN 60 MONTHS, APPLICATION WITH COMPLETE, SCALED PLAT WITHOUT EXPIRATION. SEE 15A NCAC 18A .1937(f) FOR DETAILS)

1. APPLICATION FOR: / Addition to house ___ Improvement Permit ___ Authorization To Construct ___ BOTH ___ Existing System Inspection

2. Page 2: *Site Plan Worksheet* Form MUST Accompany This Application
   The following optional attachments may also be submitted: ___ Survey Plat, Scaled no more than 1 Inch = 60 Feet
   Place check ( ) beside whichever is submitted if applicable ___ Custom Site Plan, Scaled no more than 1 Inch = 60 Feet

3. **Applicant Information:**

Applicant Name	Mailing Address	Home Phone #	Alternate Phone #
HARKNESS Builders Inc.	242 Templeton Rd. Mooresville NC	704 799-7744	
BRUNO R. DUNN	244 BULLFINCH RD. MOORESVILLE NC 28117	704 528-0267	704 906-7946

4. **Property Information:**

Street Address	Subdivision Name	Section/Phase and Lot Number
244 BULLFINCH RD.		

Driving Directions: N. on Perth Rd., left on Fern Hill Rt. on Bullfinch

****

5. **RESIDENTIAL Site Development Information:** *(Check or Complete ALL that apply)*

( ) New, Single Family Residence
( ) New, Multi-Family Residence
( ) Expansion of Existing Septic System
( ) Repair To Failing Septic System
(X) Other Addition to existing house

Maximum Number of Bedrooms 3
Maximum Number of Occupants ___
If Expansion, Current Number of Bedrooms ___

( ) Crawl Space Foundation?
( ) Concrete Slab Foundation?
( ) Basement w/Plumbing?
( ) Basement w/out Plumbing?

IF Non- Residential Site Development:
Type of Business ___
Square Footage of Building ___
Maximum Number of Employees ___
Maximum Number of Seats ___

****

6. **Proposed Water Supply:**

( ) New Well ( ) Existing Well (/) Community Well ( ) City Water ( ) Other Public Water

****

7. **Desired Septic System Type:** *(You may rank in order of preference, if any)*

( ) Alternative ( ) Conventional ( ) Innovative ( ) Modified Conventional ( ) Other___ ( ) No Preference

****

8. **Please Answer The Following To The Best of Your Ability:**

( ) Yes (/) No Does the site contain any jurisdictional wetlands?
( ) Yes (/) No Is any non-domestic sewage (i.e. industry) to be generated?
( ) Yes (/) No Is the site subject to approval by any other public agency?


****

I have read this application and certify that the information provided herein is true, complete, and correct. Authorized county and state officials are granted right of entry to conduct necessary inspections to determine compliance with applicable laws and rules. I understand that I am solely responsible for the proper identification and labeling of all property lines and corners and making the site accessible so that a complete site evaluation can be performed.


9. Signature: (HARKNESS BUILDERS) 11-12-10

Property owner or owner's legal representative signature (SIGNATURE REQUIRED) DATE


11/18/10

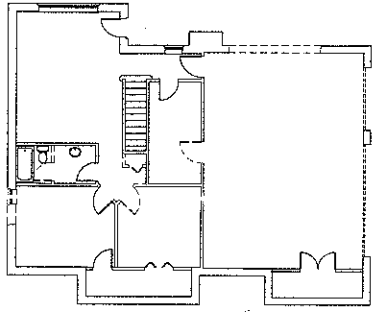

3/A0 DEMOLITION PLAN - BASEMENT LEVEL
SCALE: 1/8" = 1'-0"

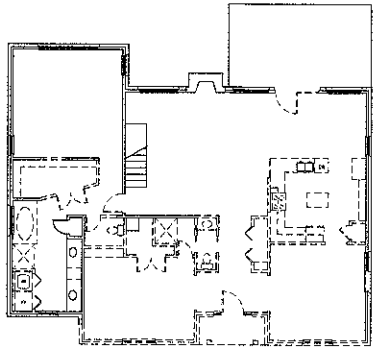

2/A0 DEMOLITION PLAN - MAIN LEVEL
SCALE: 1/8" = 1'-0"

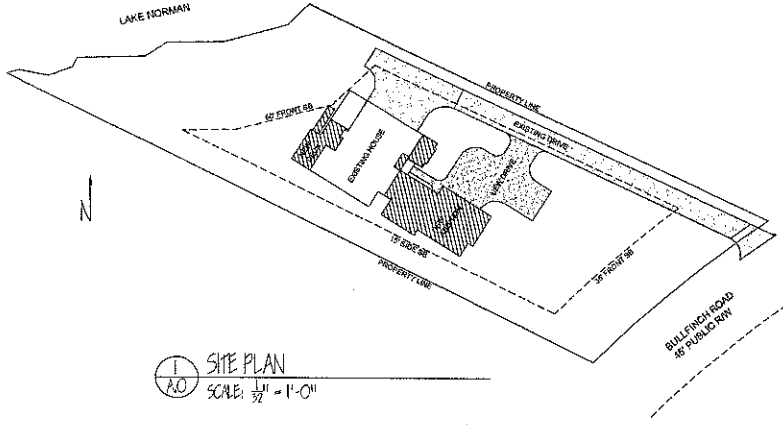

1/A0 SITE PLAN
SCALE: 1/32" = 1'-0"

Brand

DUNN RESIDENCE
244 BULLFINCH ROAD
MOORESVILLE, NC 28117-5407

DRAWINGS
SITE PLAN
DEMOLITION PLAN

PROJECT NO.	DATE
	11-1-2010
SCALE	
VARIES	
SHEET NO.	

A.0