


11/18/16

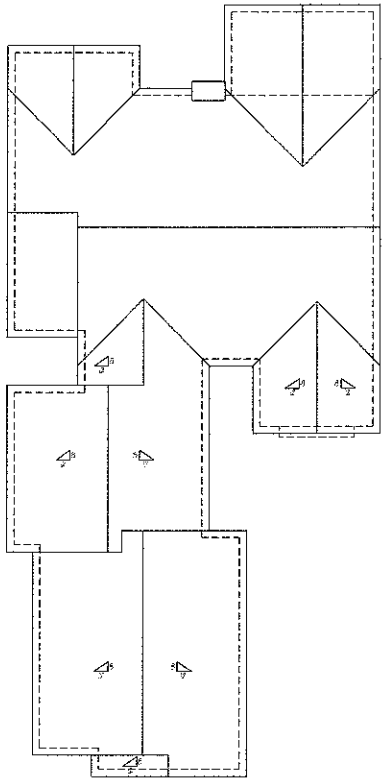

3 / A1 ROOF PLAN
SCALE: 1/8" = 1'-0"

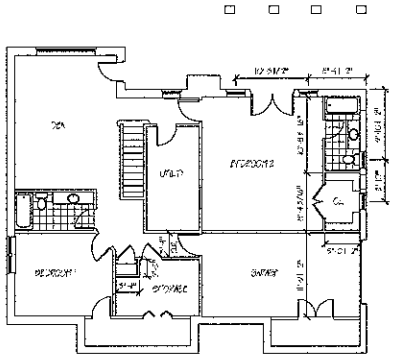

2 / A1 FLOOR PLAN - BASEMENT LEVEL
SCALE: 1/8" = 1'-0"

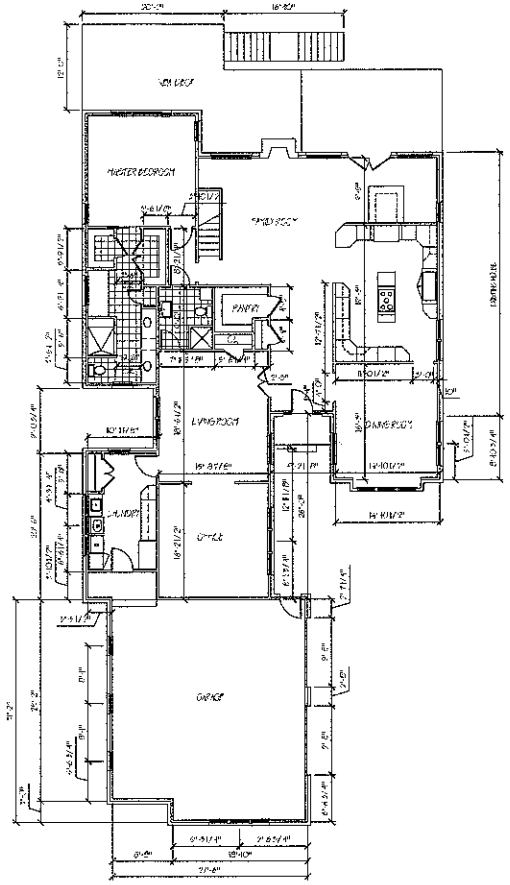

1 / A1 FLOOR PLAN - MAIN LEVEL
SCALE: 1/8" = 1'-0"

DUNN RESIDENCE

244 BULLFINCH ROAD
MOORESVILLE, NC 28117-5407

DRAWINGS
FLOOR PLAN
ROOF PLAN

PROJECT NO.	DATE
	11-1-2010
SCALE	
1/8" = 1'-0"	

SHEET NO.
A.1