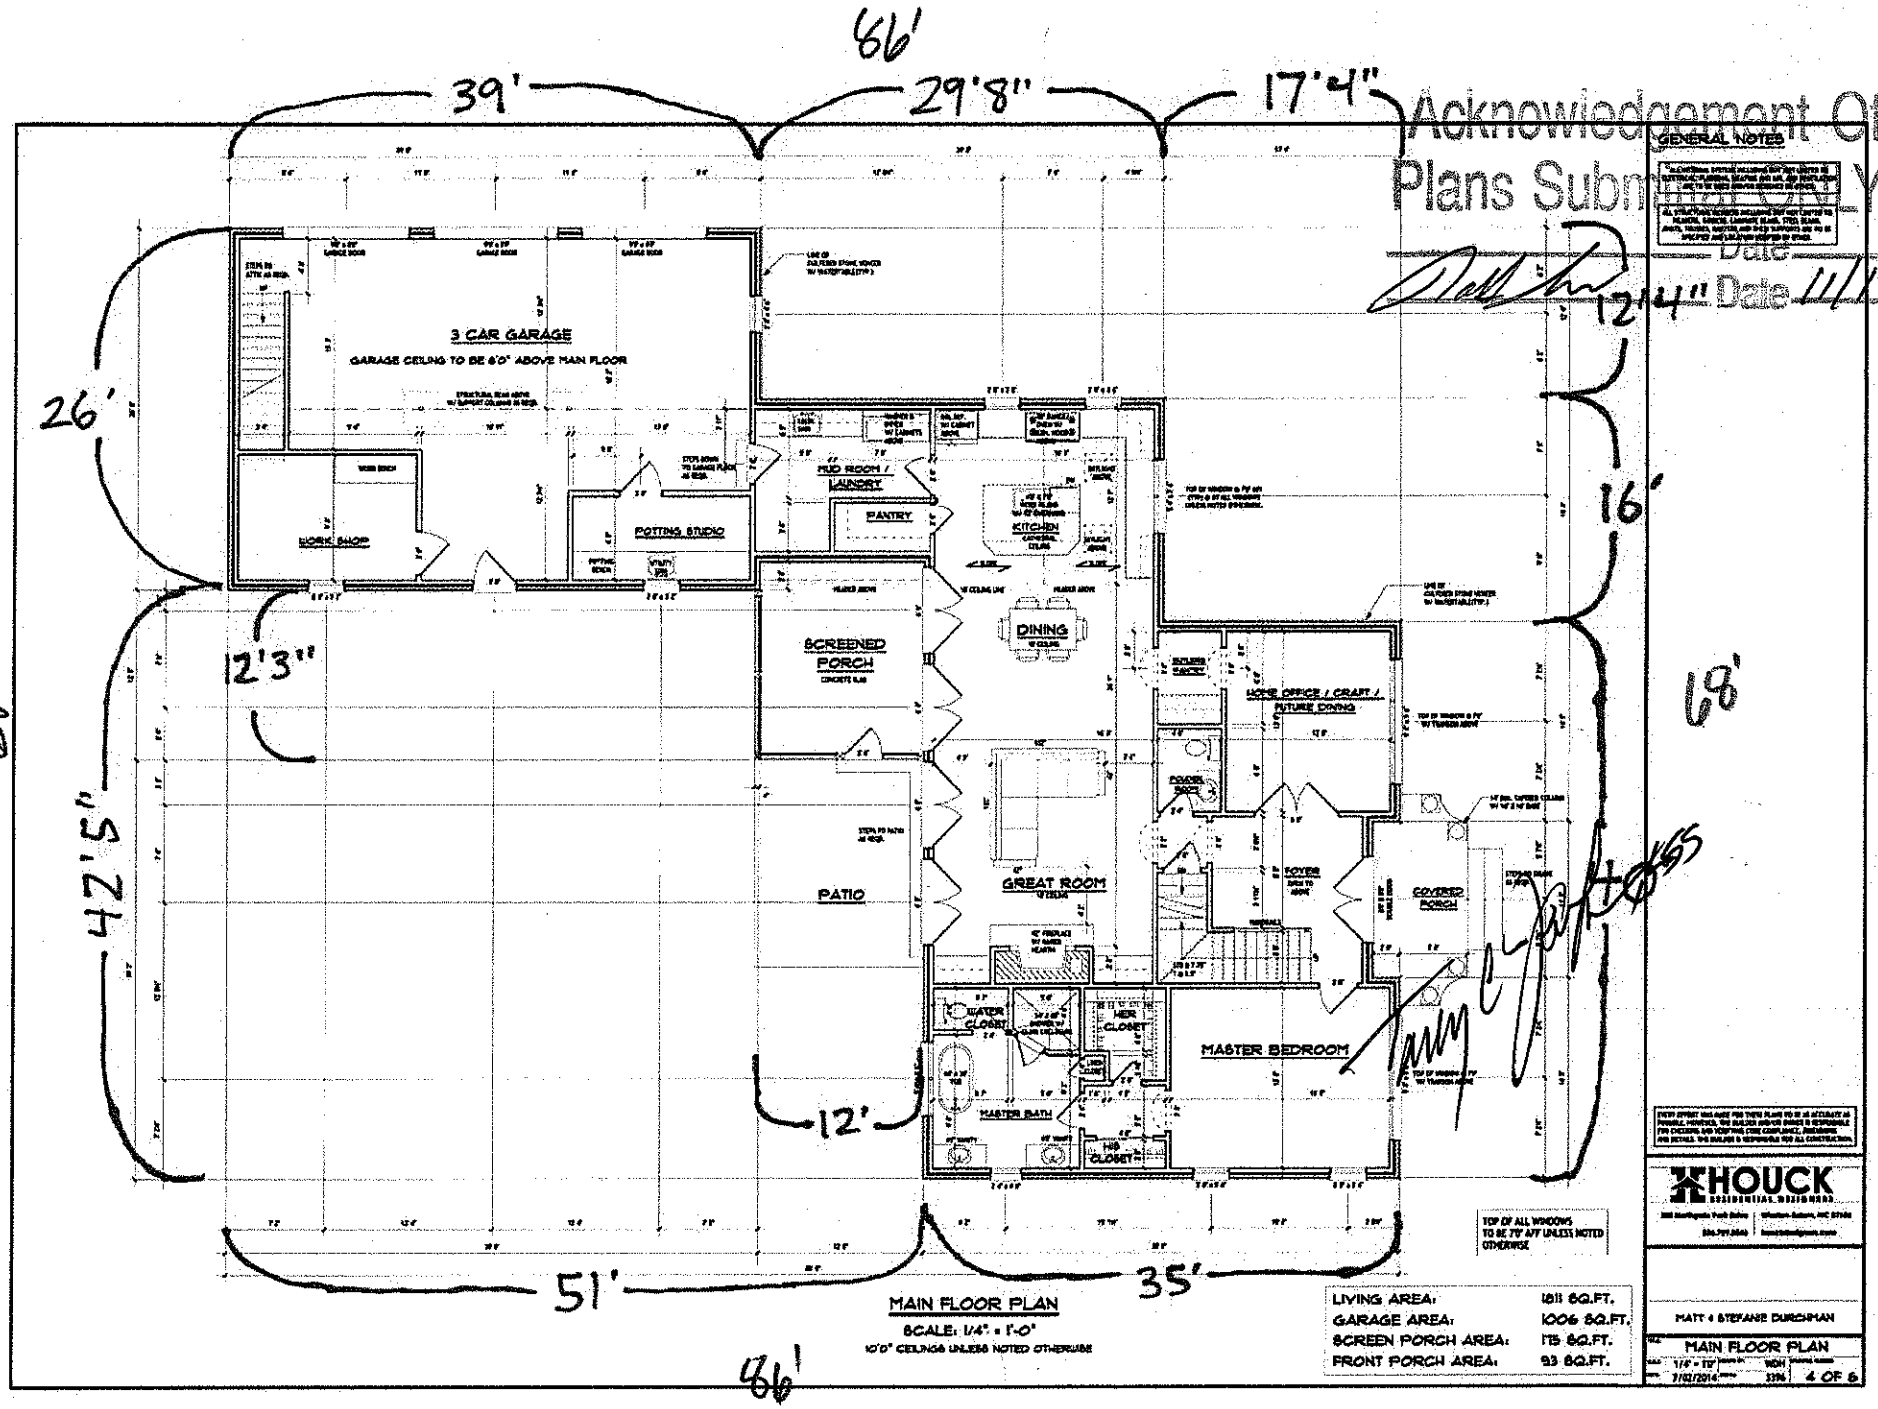


MAIN FLOOR PLAN

SCALE: 1/4" = 1'-0"

10'0" CEILINGS UNLESS NOTED OTHERWISE

LIVING AREA:	1811 SQ.FT.
GARAGE AREA:	1006 SQ.FT.
SCREEN PORCH AREA:	175 SQ.FT.
FRONT PORCH AREA:	93 SQ.FT.

GENERAL NOTES

EVERY EFFORT HAS BEEN MADE FOR THESE PLANS TO BE AS ACCURATE AS POSSIBLE, HOWEVER, THE BUILDER AND/OR OWNER IS RESPONSIBLE FOR CHECKING AND VERIFYING CODE COMPLIANCE, DIMENSIONS AND DETAILS. THE BUILDER IS RESPONSIBLE FOR ALL CONSTRUCTION.

HOUCK RESIDENTIAL DESIGN GROUP

MATT & STEFANIE DURDSMAN

MAIN FLOOR PLAN


1/4" = 1'0" | WDH | 1396 | 4 OF 6

3/12/2014

Acknowledgement Of Plans Submitted ONLY

Date

Date 11/17/14

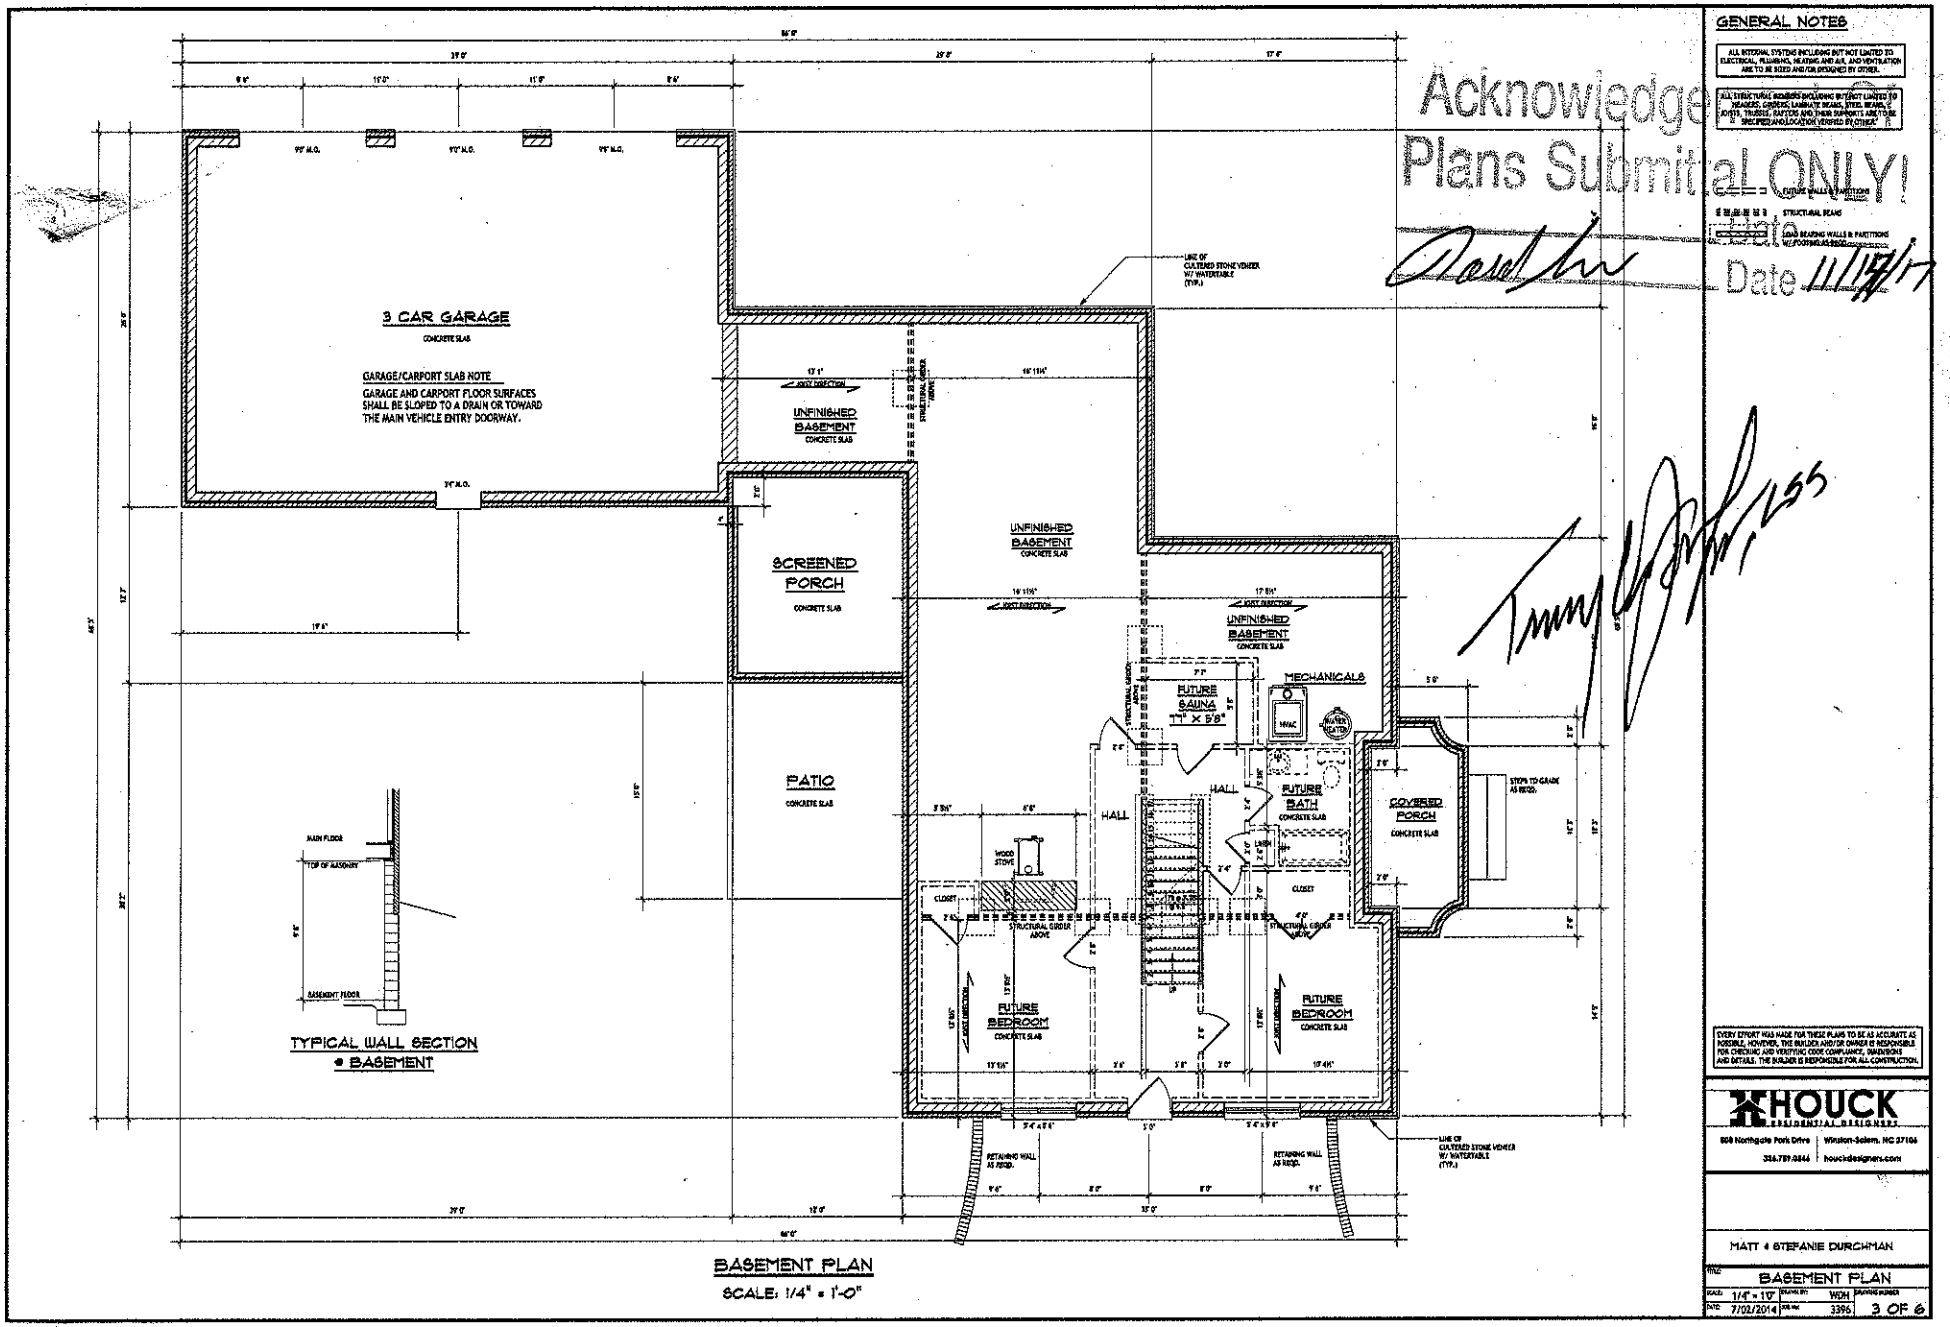

TYPICAL WALL SECTION
* BASEMENT

BASEMENT PLAN
SCALE: 1/4" = 1'-0"

Acknowledged
Plans Submittal ONLY!
into
Date 11/17/17

GENERAL NOTES

ALL INTERNAL SYSTEMS INCLUDING BUT NOT LIMITED TO ELECTRICAL, PLUMBING, HEATING AND AIR, AND VENTILATION ARE TO BE SIZED AND/OR DESIGNED BY OTHER.

ALL STRUCTURAL MEMBERS INCLUDING BUT NOT LIMITED TO HEADERS, GIRDERS, LAMINATE BEAMS, STEEL BEAMS, JOISTS, TRUSSES, RAFTERS AND THEIR SUPPORTS ARE TO BE SPECIFIED AND/OR LOCATION VERIFIED BY OTHER.

FUTURE WALLS & PARTITIONS

STRUCTURAL BEAMS

LOAD BEARING WALLS & PARTITIONS W/ FOOTING AS REQD.


EVERY EFFORT HAS MADE FOR THESE PLANS TO BE AS ACCURATE AS POSSIBLE, HOWEVER, THE BUILDER AND/OR OWNER IS RESPONSIBLE FOR CHECKING AND VERIFYING CODE COMPLIANCE, DIMENSIONS AND DETAILS. THE BUILDER IS RESPONSIBLE FOR ALL CONSTRUCTION.

HOUCK RESIDENTIAL DESIGNERS
808 Northgate Park Drive | Winston-Salem, NC 27106
336.759.0844 | houckdesigners.com

MATT & STEFANIE DURCHMAN

TITLE: BASEMENT PLAN

SCALE	1/4" = 1'0"	DRAWN BY	WDH	DRAWING NUMBER
DATE	7/02/2014	JOB NO.	3396	3 OF 6

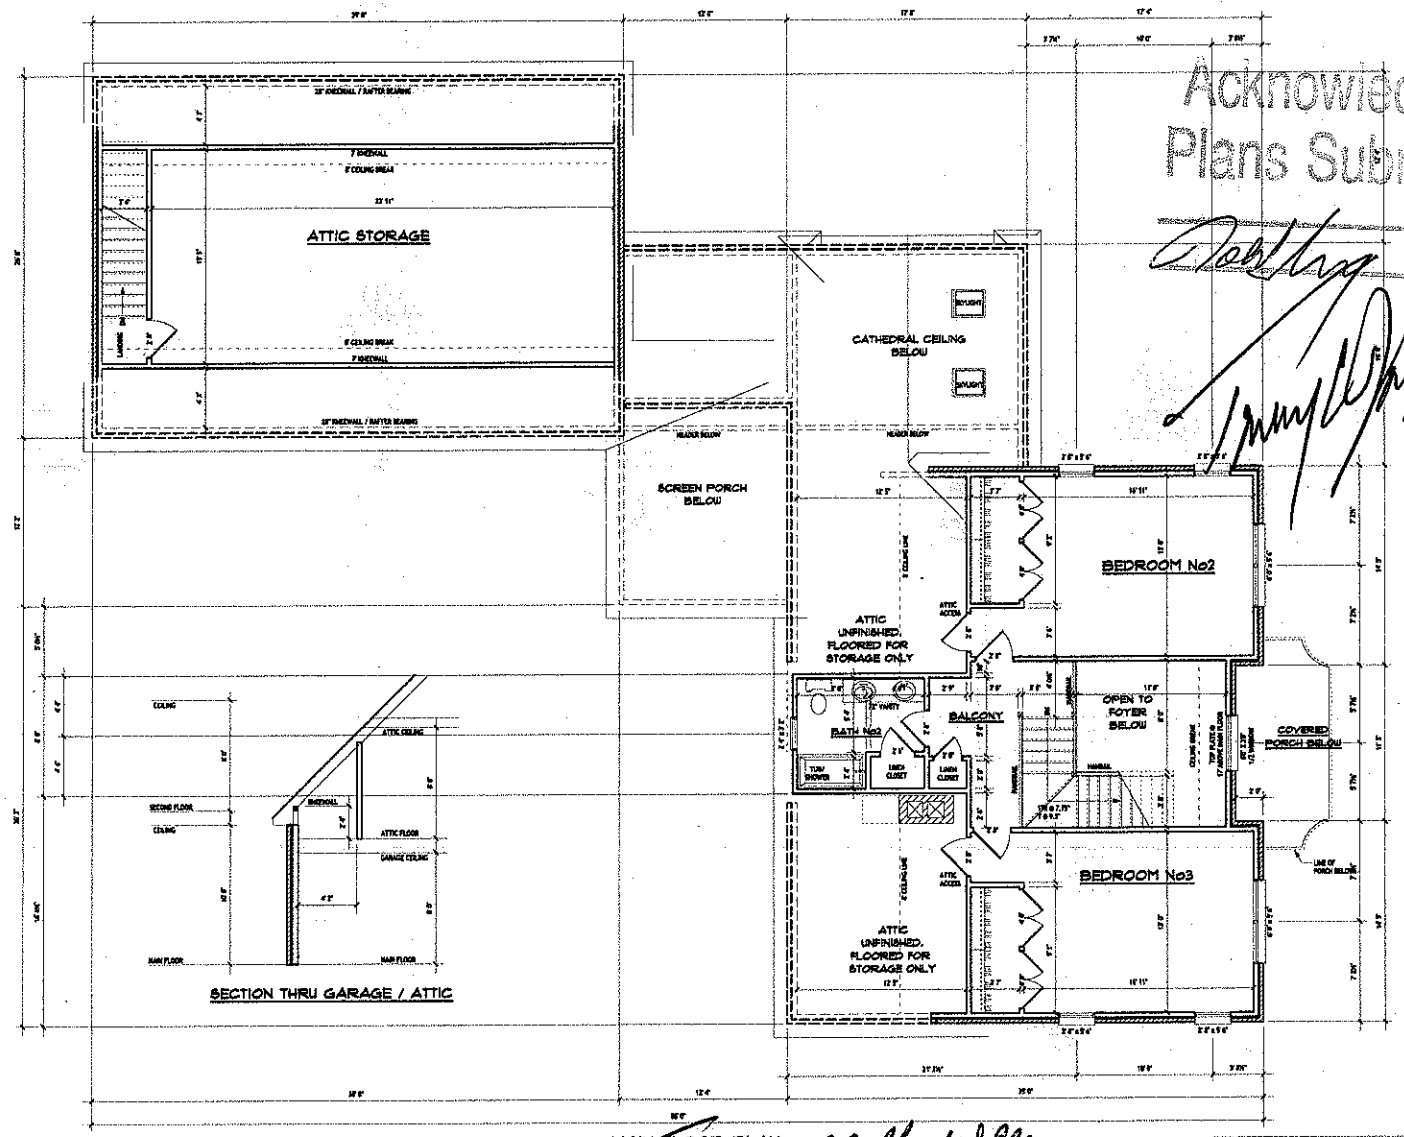

SECTION THRU GARAGE / ATTIC

MAIN FLOOR PLAN
SCALE: 1/4" = 1'-0"
9'0" CEILINGS UNLESS NOTED OTHERWISE

really nifty

LIVING AREA: INCLUDES OPEN FOYER	965 SQ.FT.
ATTIC @ GARAGE	621 SQ.FT.

Acknowledgement Of Plans Submittal ONLY!
Date
Date 11/17/14

GENERAL NOTES

ALL INTERNAL PIPING INCLUDING BUT NOT LIMITED TO ELECTRICAL, PLUMBING, HEATING AND AIR, AND VENTILATION ARE TO BE SIZED AND/OR DESIGNED BY OTHER.

ALL STRUCTURAL MEMBERS INCLUDING BUT NOT LIMITED TO HEADERS, GIRDERS, LAMINATE BEAMS, STEEL BEAMS, JOISTS, TRUSSES, RAFTERS AND THEIR SUPPORTS ARE TO BE SPECIFIED AND LOCATION VERIFIED BY OTHER.

EVERY EFFORT WAS MADE FOR THESE PLANS TO BE AS ACCURATE AS POSSIBLE, HOWEVER, THE BUILDER AND/OR OWNER IS RESPONSIBLE FOR CHECKING AND VERIFYING CODE COMPLIANCE, DIMENSIONS AND DETAILS. THE BUILDER IS RESPONSIBLE FOR ALL CONSTRUCTION.

HOUCK RESIDENTIAL DESIGNERS
936 Hedingham Park Drive | Winston-Salem, NC 27106
336.767.8646 | houckdesigners.com

MATT & STEFANIE DURCHMAN

SECOND FLOOR PLAN

SCALE	Project No.	Drawing Name
1/4" = 1'0"	WDH	
DATE 7/02/2014	Job No. 3396	5 OF 6