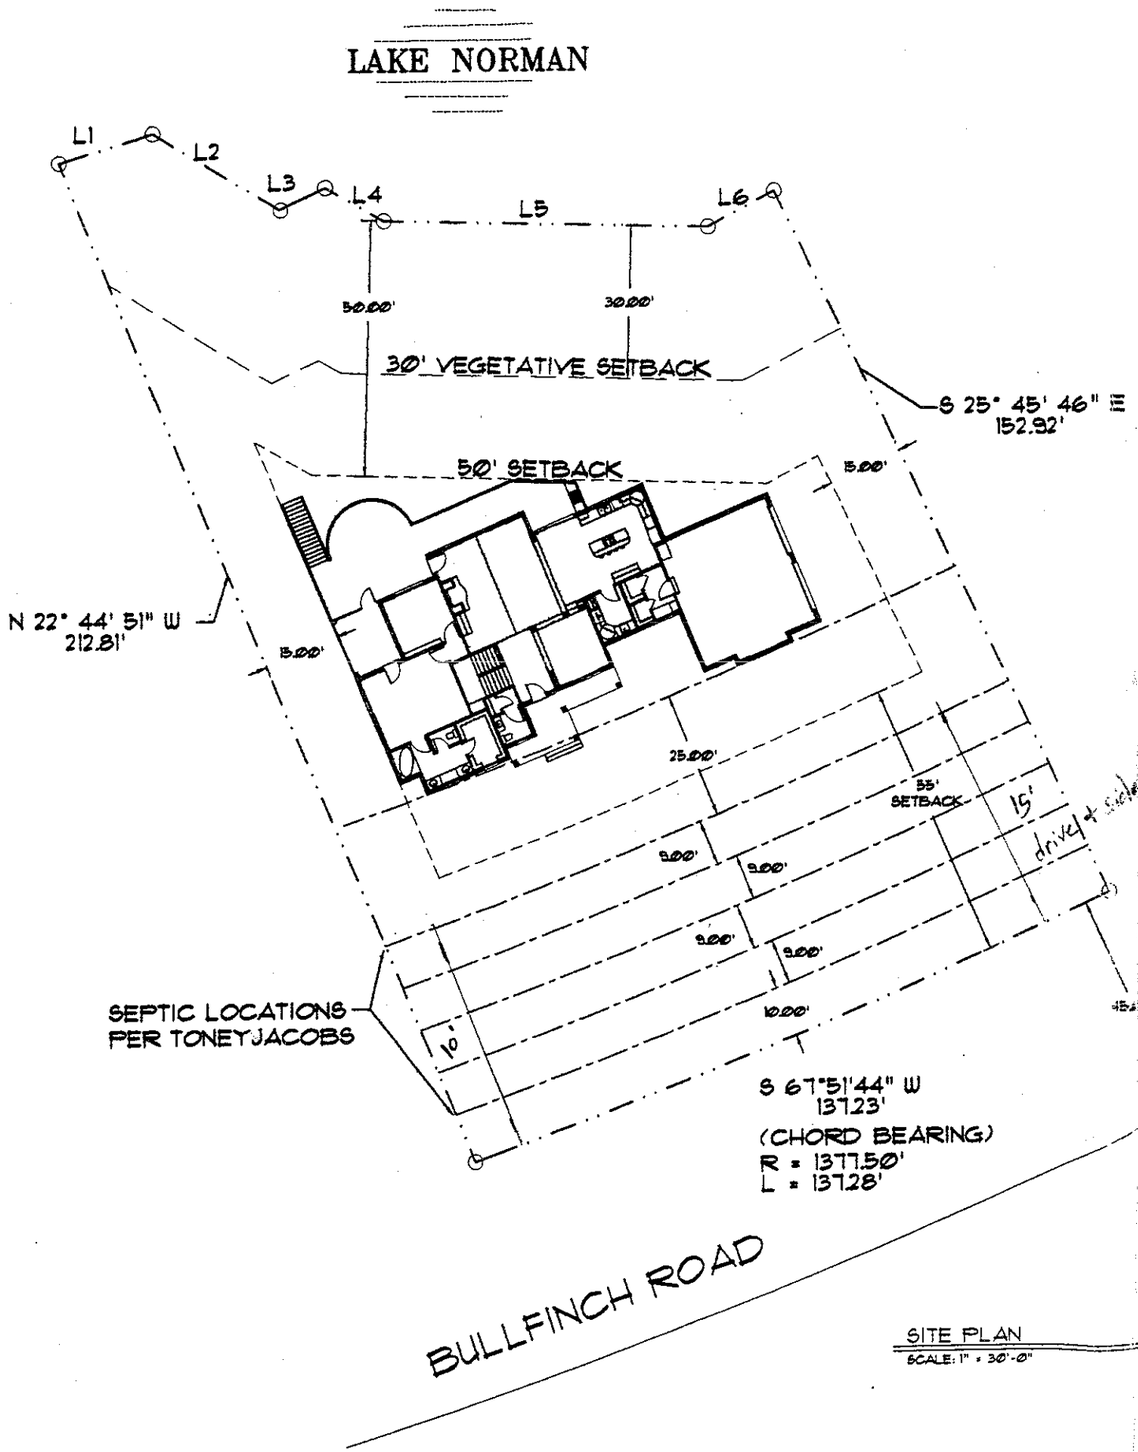



SITE PLAN
SCALE: 1" = 30'-0"

LINE	DIRECTION	DISTANCE
L1	S 73°23'47 W	19.88'
L2	N 59°06'20" W	29.54'
L3	S 64°50'05" W	9.83'
L4	N 59°56'47" W	13.10'
L5	N 88°21'27" W	65.12'
L6	N 62°24'03" E	14.90'


.25

Acknowledgement Of
Plans Submittal ONLY!
Date 1/26/05
Date

SITE PLAN BASED ON SURVEY DRAWN BY DON ALLEN & ASSOCIATES, P.A.

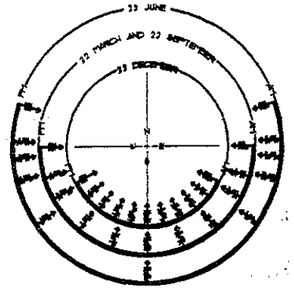

SOLAR CHART
ARROW SHOWS DIRECTION OF SUN ON INDICATED DAY AND HOUR NUMBERS INDICATE DEGREES OF INCLINE OF SUN

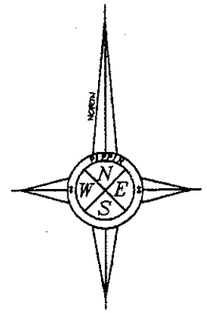

PRELIMINARY
NOT FOR CONSTRUCTION

© COPYRIGHT PIPPIN HOME DESIGNS 2004
ALL RIGHTS RESERVED

A|I
B|D

PIPPIN
HOME DESIGNS
INC.
AWARD WINNING HOMES WITH A VIEW
Professional Member, AIBD
21016 CATAWBA AVE.
CORNELIUS, NC 28031
FAX 704.895.0066
TEL 704.895.0000
www.pippinhomedesigns.com

A NEW RESIDENCE FOR:
PETER & JEAN ENTEARTT
214 BULLFINCH ROAD
BEACON POINT
IREDELL COUNTY

PROJECT NO.	0432
DATE:	DEC 29 2004
DRAWN BY:	ESD, MLA, ALB
DESIGNED BY:	JBP