
Acknowledgement Of
Plans Submittal ONLY!
Date 4/1/13
Date 4-1-13

Townhouse con plans
3/25/13

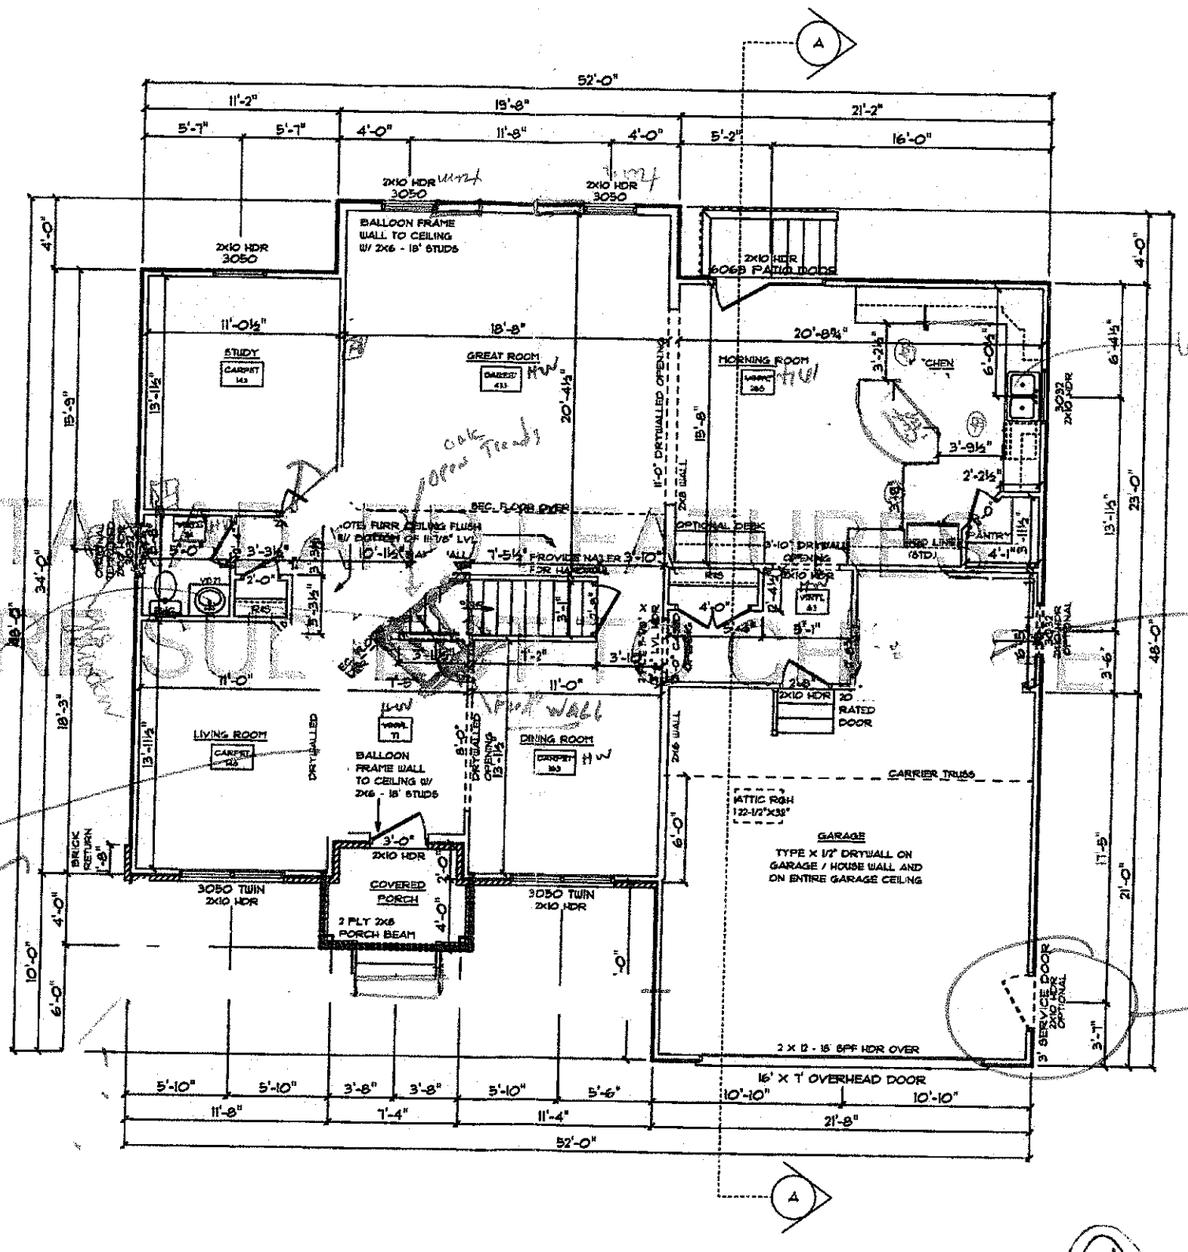

STAMPED PLANS ARE SUBJECT TO CHANGE

40/40 split sink

Angled cabs

Pedestal sink

soffit wall in living room

make part of garage

add

BALDWIN 'A' / CUSTOM
FIRST FLOOR PLAN
9' CEILING HEIGHT

BSL
SDK
KAL

SCHUMACHER HOMES

Schumacher Operations, INC.
2115 Wise Avenue NW
Canton, OH 44708
Sales: (877) 267-3482
Office: (330) 479-7204
www.schumacherhomes.com

STYLE OR NO.: SCHUMACHER / CUSTOM
DRAWN BY:
DATE:
SCALE: 1/8" = 1'-0"
SHEET 4

© COPYRIGHT 2011 SCHUMACHER HOMES, INC., ALL RIGHTS RESERVED. NO PORTION OF THIS DOCUMENT MAY BE REPRODUCED, IN WHOLE OR PART, WITHOUT PRIOR WRITTEN PERMISSION OF SCHUMACHER HOMES, INC. A LICENSE FEE OF $1,000.00 PER USE IS AVAILABLE TO THE FIRST PROVIDER OF INFORMATION LEADING TO THE RECOVERY OF ANY INFRINGEMENT. A CLAIM MADE BY SCHUMACHER HOMES, INC. FOR COPYRIGHT INFRINGEMENT

CUSTOM BUILT FOR:
JOB #:
LOCATION: