

Lonneman Pte Cm Plans 3/25/13

Acknowledgement Of Plans Submittal ONLY!
Date 4/1/13
Date 4/4/13

NOTE:
- SILVERLINE VINYL WINDOWS THROUGHOUT HOME
- TWO PANEL MOLDED HOLLOW CORE INTERIOR DOORS THROUGHOUT HOME
- FLOORING SQUARE FOOTAGES INCLUDE CLOSETS RELATIVE TO THE AREA UNLESS OTHERWISE NOTED
- SOME FLOORING SQ. FT. MAY INCLUDE HALLS OR AREAS THAT CONNECT W/O WALL SEPERATION IF SAME FINISH IS CONTINUED
- DRYWALL OPENINGS TO BE 6'-8" HIGH UNLESS OTHERWISE NOTED
- HEADERS TO BE 2-PLY UNLESS OTHERWISE NOTED

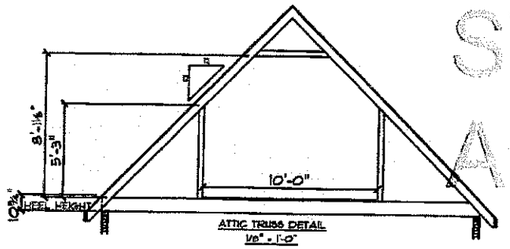

ATTIC TRUSS DETAIL
1/8" = 1'-0"

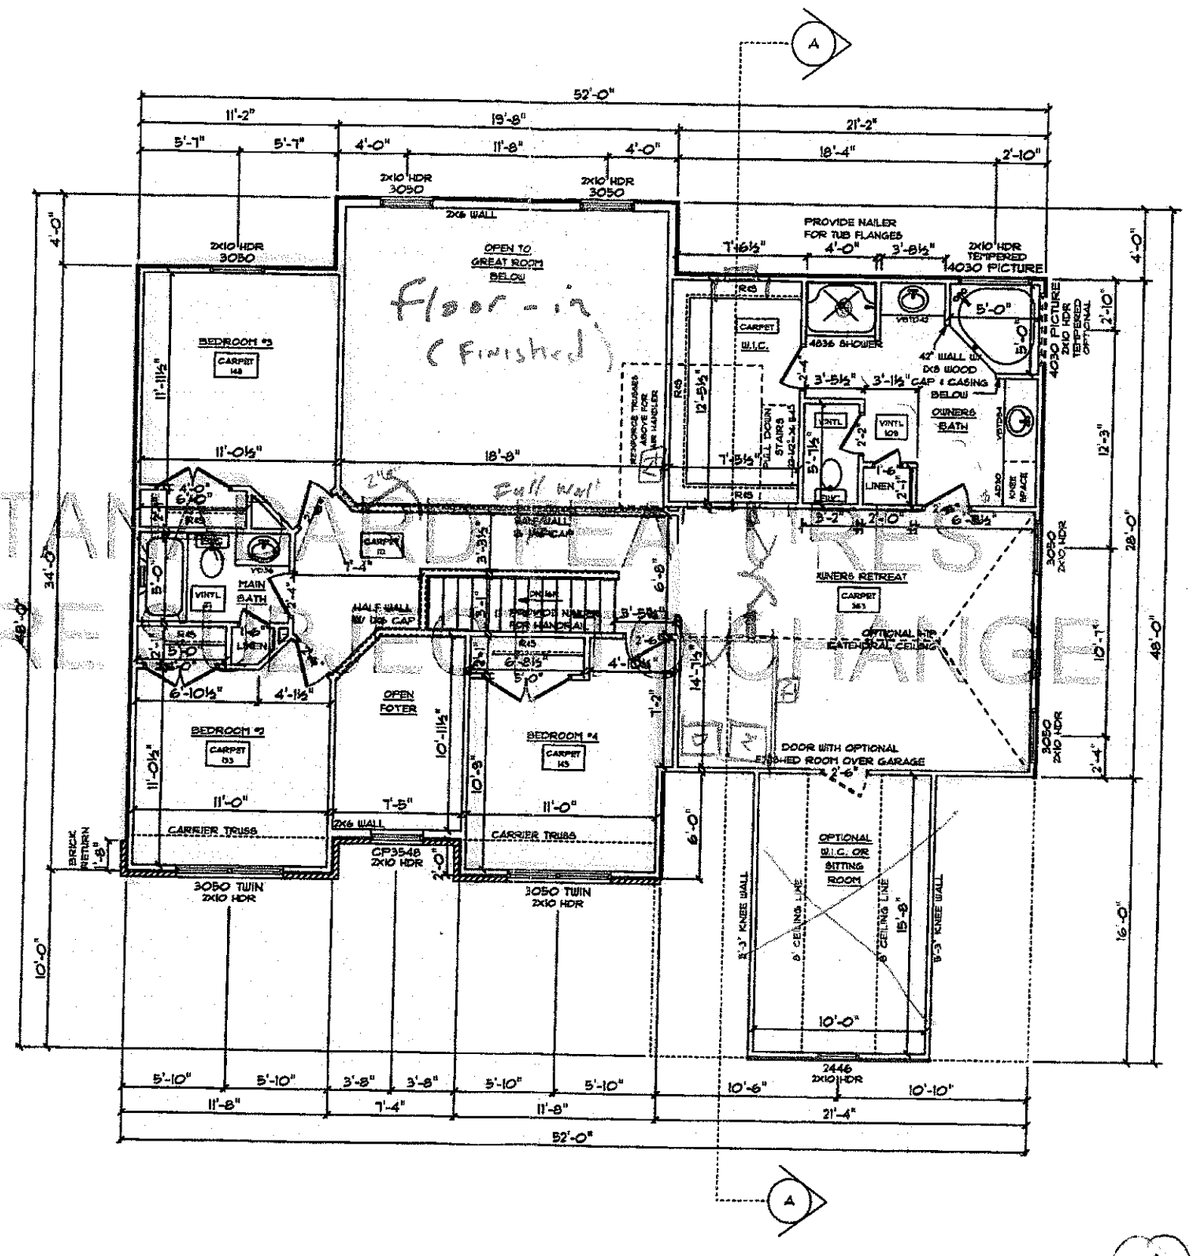

STANDARD FEATURES ARE SUBJECT TO CHANGE

BALDWIN 'A' / CUSTOM
SECOND FLOOR PLAN

RCM BBL

SCHUMACHER HOMES
Schumacher Operations, INC.
2715 Wise Avenue NW
Canton, OH 44708
Sales: (877) 267-3482
Office: (330) 479-7204
www.schumacherhomes.com

STYLE OF HOME: SCHUMACHER / CUSTOM
DRAWN BY:
DATE:
SCALE: 1/8" = 1'-0"
SHEET NO. 5
CUSTOM BUILT FOR:
JOB #:
LOCATION:
CK #:

© COPYRIGHT FOR SCHUMACHER HOMES, INC. ALL RIGHTS RESERVED. ANY USE OF THIS DOCUMENT MAY BE UTILIZED IN WHOLE OR PART, UTILIZED WITHOUT THE WRITTEN PERMISSION OF SCHUMACHER HOMES, INC. A REVOCABLE LICENSE TO THE FIRST PROVIDER OF INFORMATION LEADING TO THE ILLEGAL REPRODUCTION OF A PLAN MADE BY SCHUMACHER HOMES, INC. FOR COPYRIGHT INFRINGEMENT