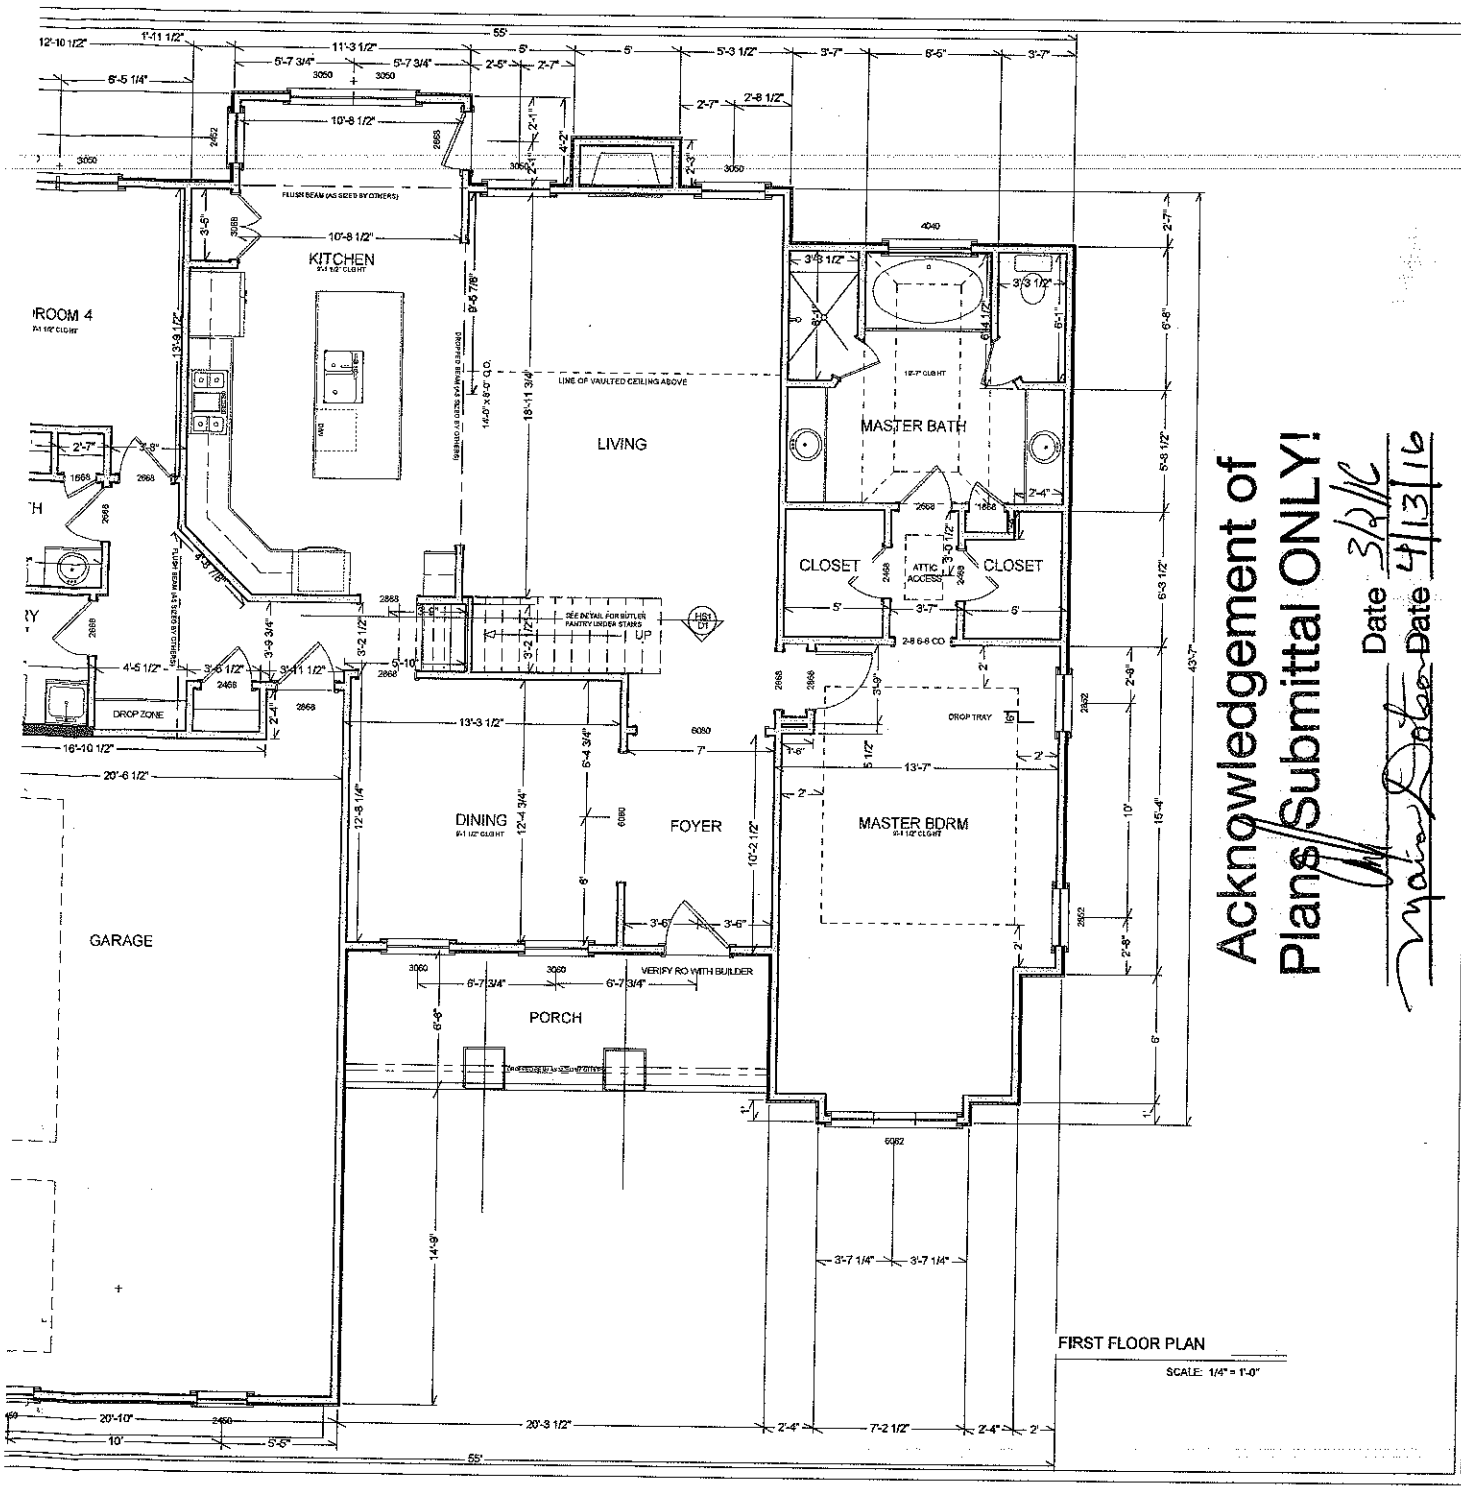


FIRST FLOOR PLAN

SCALE: 1/4" = 1'-0"

Acknowledgement of Plans Submittal ONLY!

Date 3/2/16

Date 4/13/16

VISUAL DESIGN & DRAFTING


LAKEMIST HOMES

SANIBEL II 3car rev

REVISIONS
6/9/2011
3/30/13
6/2/14
11/21/15

NOTE:
CONTRACTOR TO VERIFY ALL DIMENSIONS, STRUCTURAL DETAILS, AND BUILDING CODES REQUIREMENTS PRIOR TO CONSTRUCTION.

2

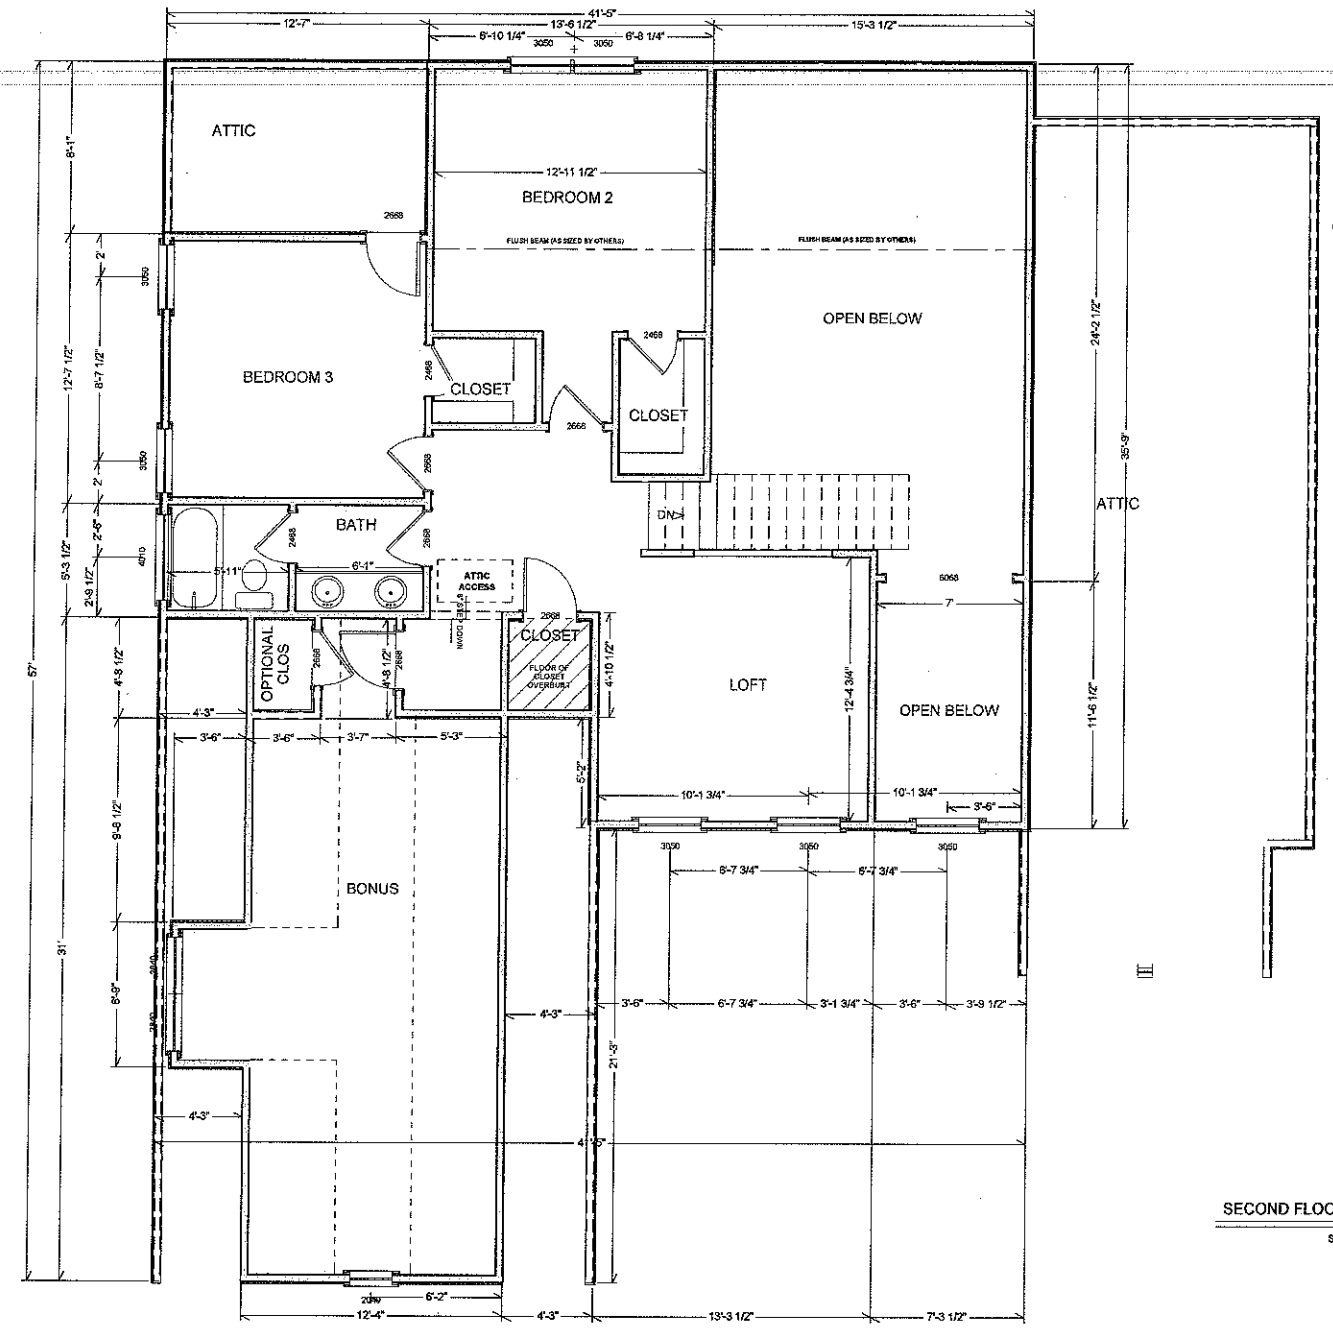

Acknowledgement of Plans Submittal ONLY!

Date 3/2/16

Date 4/13/16

SECOND FLOOR PLAN

SCALE: 1/4" = 1'-0"

LAKEMIST HOMES

SANIBEL II 3car rev

REVISIONS

6/9/2011
3/30/13
6/2/14
11/21/15

NOTE: CONTRACTOR TO VERIFY ALL DIMENSIONS, STRUCTURAL DETAILS, AND BUILDING CODES REQUIREMENTS PRIOR TO CONSTRUCTION.

3