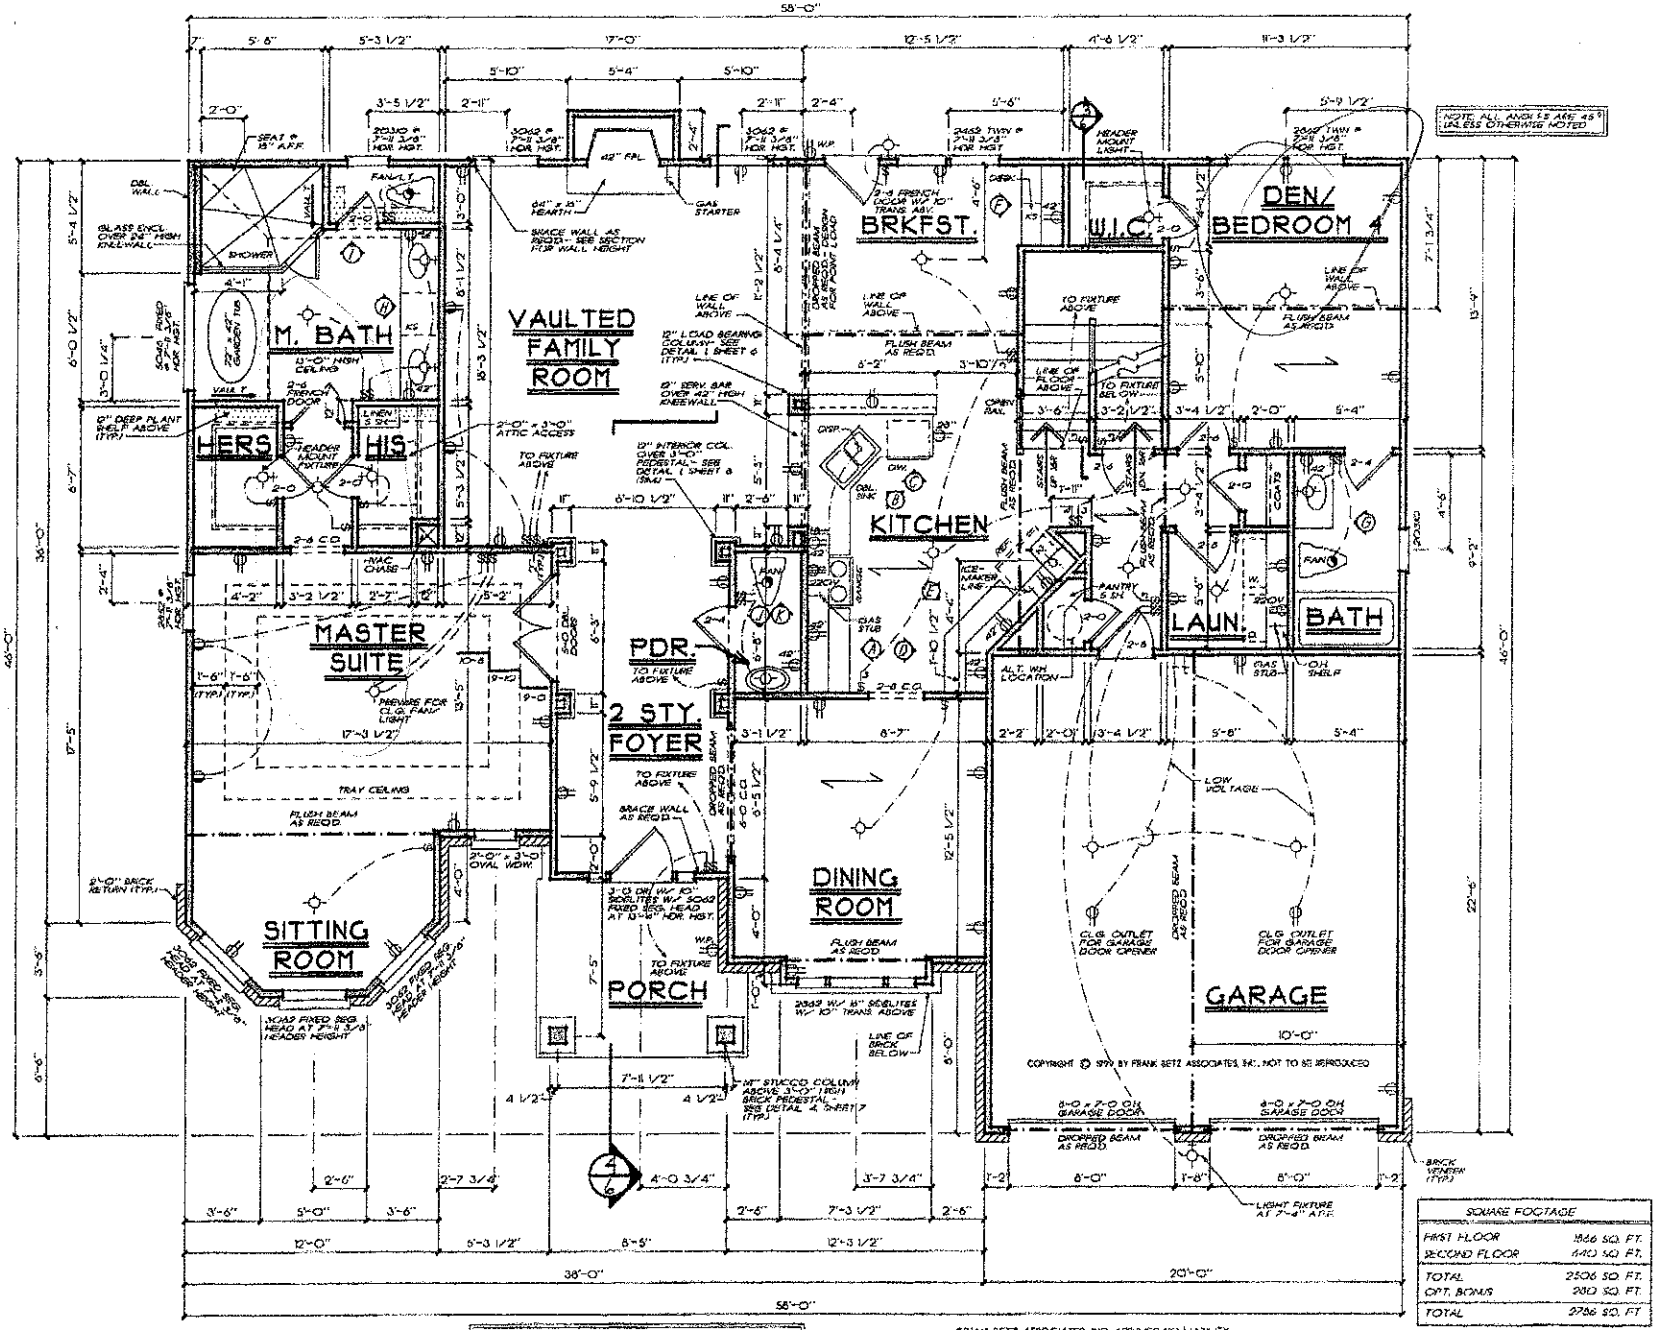


NOTE: FOR GENERAL NOTES & GENERAL FRAMING NOTES, REFER TO SHEET 6.

FRANK BETZ ASSOCIATES, INC. ASSUMES NO LIABILITY FOR ANY CHANGES OR MODIFICATIONS MADE TO THESE PLANS BY OTHERS.

SQUARE FOOTAGE	
FIRST FLOOR	1866 SQ. FT.
SECOND FLOOR	440 SQ. FT.
TOTAL	2306 SQ. FT.
OPT. BONUS	280 SQ. FT.
TOTAL	2786 SQ. FT.

FIRST FLOOR PLAN

1/4" = 1'-0"


COPYRIGHT © 1990 BY FRANK BETZ ASSOCIATES, INC., NOT TO BE REPRODUCED

FRANK BETZ ASSOCIATES, INC.
2400 LAKE PARK DRIVE, SUITE 250
SMYRNA, GEORGIA 30080
770/431-0568
www.frankbetz.com

HOMEPLANS

FIRST FLOOR PLAN
THE KENNEDY

SHEET 4 of 7

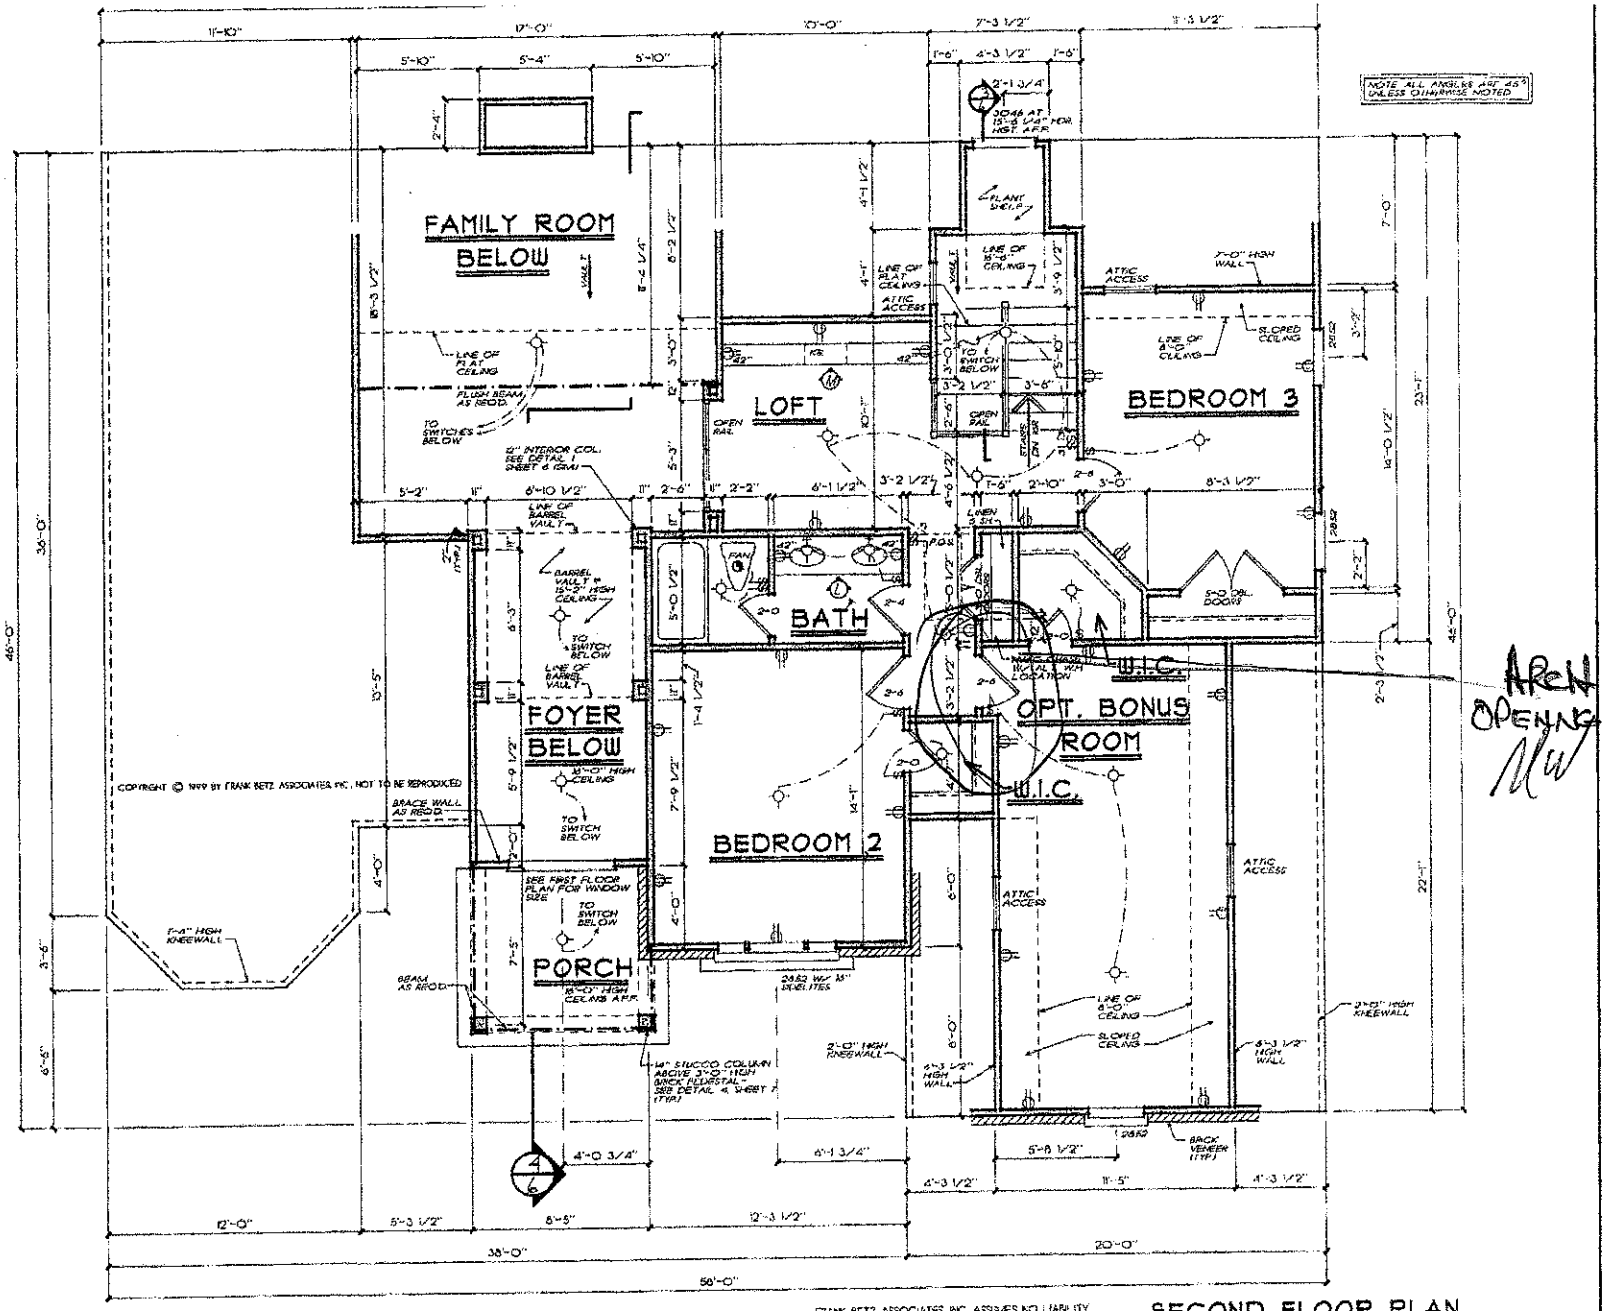

SECOND FLOOR PLAN

1/4" = 1'-0"

HOMEPLANS


SECOND FLOOR PLAN

THE KENNEDY

FBA

FRANK BETZ ASSOCIATES, INC.

SHEET 5 OF 7

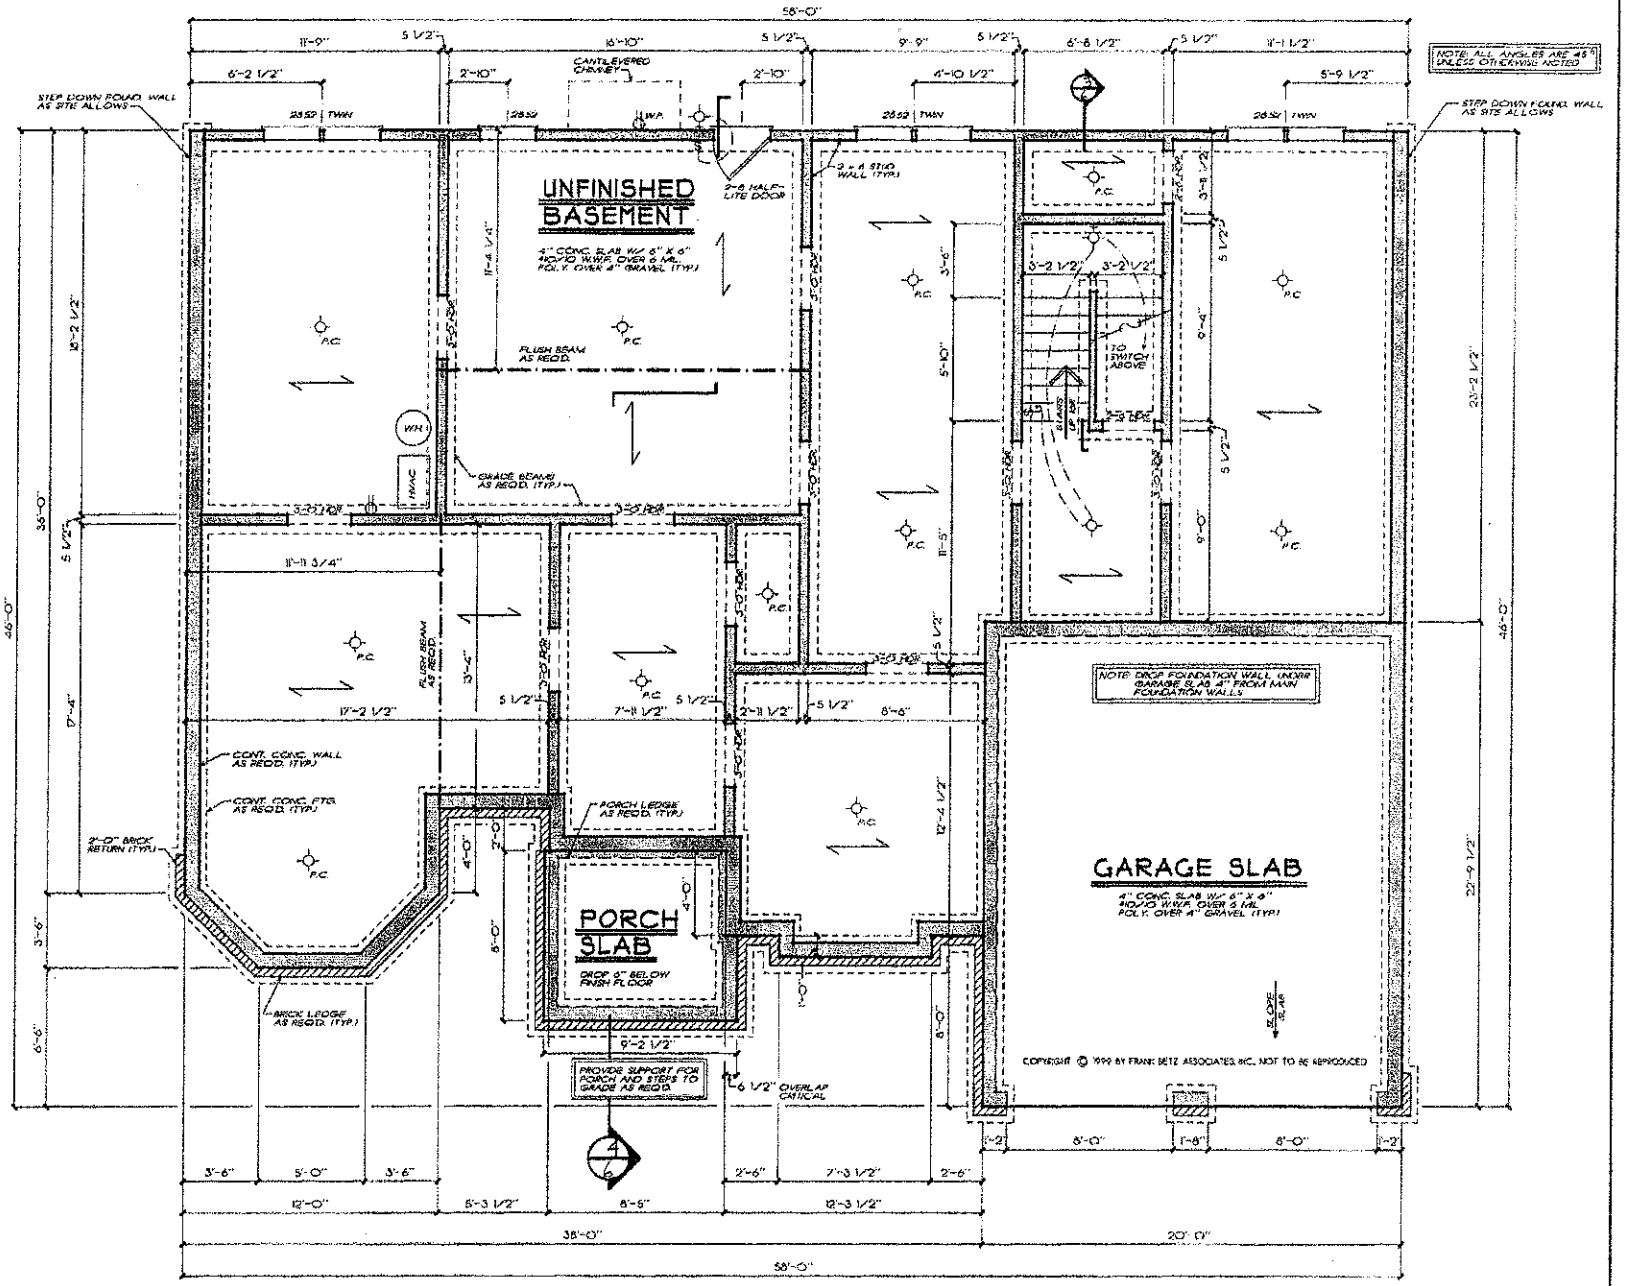

NOTE: LOCATE GRADE BEAMS UNDER ALL LOAD BEARING WALLS

FRANK BETZ ASSOCIATES, INC. ASSUMES NO LIABILITY FOR ANY CHANGES OR MODIFICATIONS MADE TO THESE PLANS BY OTHERS

BASEMENT FOUNDATION PLAN

1/4" = 1'-0"

HOME PLANS

BASEMENT FOUND. PLAN

THE KENNEDY

FBA
FRANK BETZ ASSOCIATES, INC.
2401 LAKE PARK DRIVE, SUITE 250
SMYRNA, GEORGIA 30080
770-434-0113 (FAX) 770-435-2510
www.frankbetz.com

SHEET 3 OF 7

TIMEAD AM DATE:1-HP9 FILE:\HOOD\KENNEDY\250A402.dwg