
Acknowledgement Of
Plans Submittal ONLY!

APPROVED APR 22 2014

FINAL DRAWING APPROVED:
03-04-14
04-17-14
C/O # 204
BY: AHC

Date 4-21-14

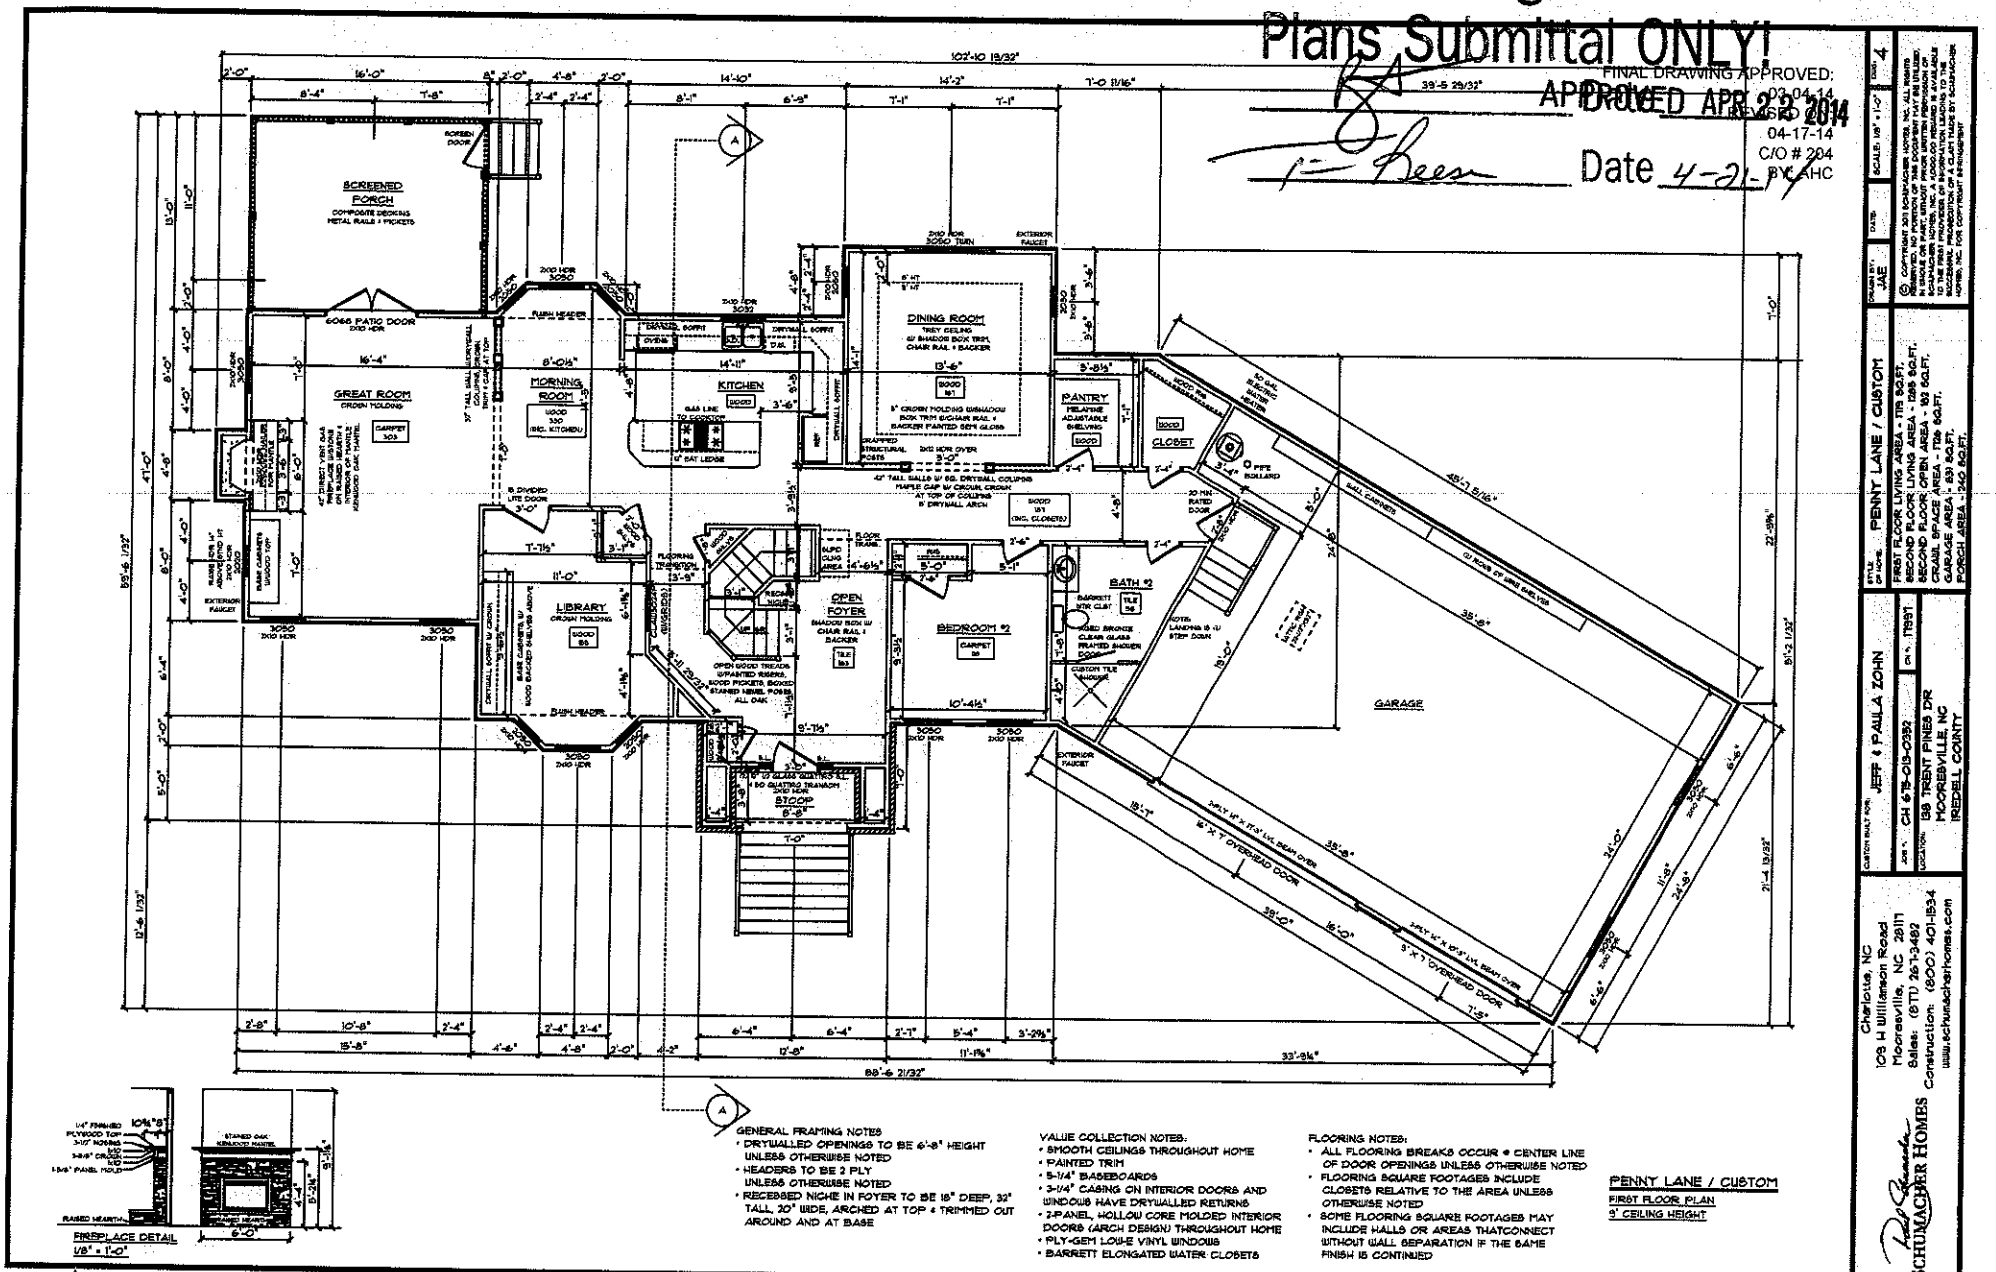


Schumacher Homes
Charlotte, NC
103 H Williamson Road
Mooresville, NC 28117
Sales: (877) 267-3462
Construction: (800) 401-1534
www.schumacherhomes.com

CUSTOM BUILT FOR: JEFF & PAULA ZOHN
JOB #: CH 678-013-0352
LOCATION: 138 TRENT PINES DR
MOORESVILLE, NC
IREDELL COUNTY

STYLE / PLAN NO.: PENNY LANE / CUSTOM
FIRST FLOOR LIVING AREA - 1715 SQ.FT.
SECOND FLOOR LIVING AREA - 1286 SQ.FT.
SECOND FLOOR OPEN AREA - 193 SQ.FT.
GARAGE SPACE AREA - 736 SQ.FT.
PORCH AREA - 439 SQ.FT.
PORCH AREA - 240 SQ.FT.

DESIGNED BY: JAE
DATE:
SCALE: 1/8" = 1'-0"
SHEET: 4

© COPYRIGHT 2013 SCHUMACHER HOMES, INC. ALL RIGHTS RESERVED. NO PORTION OF THIS DOCUMENT MAY BE UTILIZED, REPRODUCED OR COPIED, WITHOUT PRIOR WRITTEN PERMISSION OF SCHUMACHER HOMES, INC. THIS DOCUMENT IS PROVIDED ONLY TO THE FIRST PROVIDER OF INFORMATION LEADING TO THE PURCHASE OF A CLIENT TRADE BY SCHUMACHER HOMES, INC. FOR DESCRIPTION OF A CLIENT TRADE BY SCHUMACHER HOMES, INC. FOR CONSTRUCTION REFERENCE ONLY.

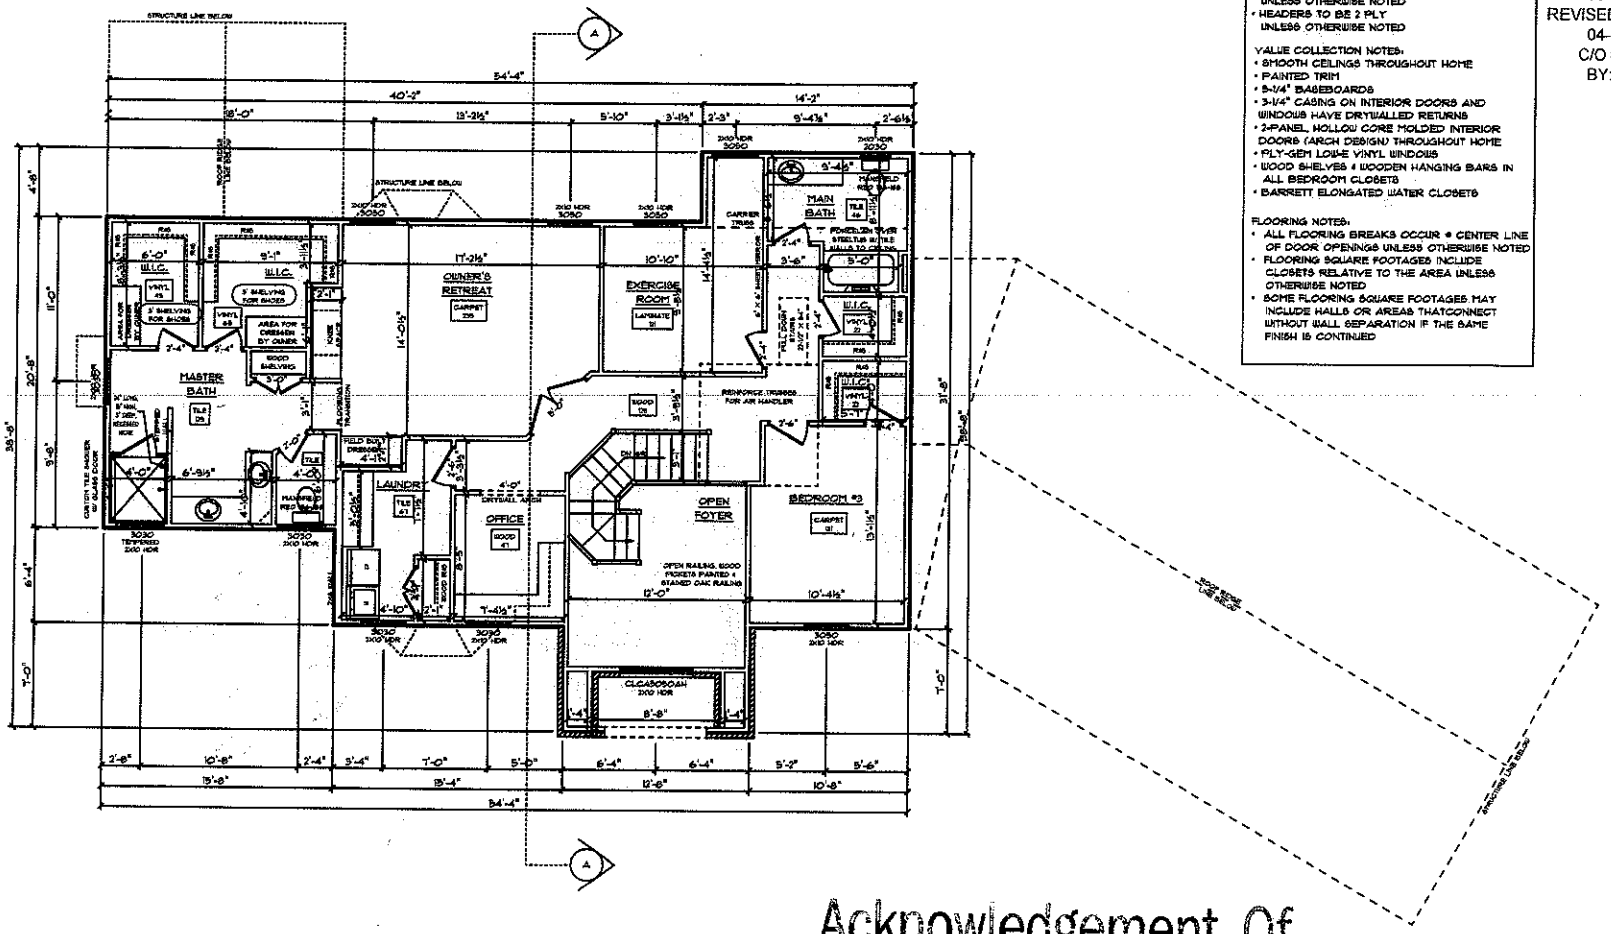

GENERAL FRAMING NOTES
- DRYWALLED OPENINGS TO BE 6'-8" HEIGHT UNLESS OTHERWISE NOTED
- HEADERS TO BE 2 PLY UNLESS OTHERWISE NOTED

VALUE COLLECTION NOTES:
- SMOOTH CEILINGS THROUGHOUT HOME
- PAINTED TRIM
- 5-1/4" BASEBOARDS
- 3-1/4" CASING ON INTERIOR DOORS AND WINDOWS HAVE DRYWALLED RETURNS
- 2-PANEL, HOLLOW CORE MOLDED INTERIOR DOORS (ARCH DESIGN) THROUGHOUT HOME
- PLY-GEM LOUISE VINYL WINDOWS
- WOOD SHELVES & WOODEN HANGING BARS IN ALL BEDROOM CLOSETS
- BARRETT ELONGATED WATER CLOSETS

FLOORING NOTES:
- ALL FLOORING BREAKS OCCUR @ CENTER LINE OF DOOR OPENINGS UNLESS OTHERWISE NOTED
- FLOORING SQUARE FOOTAGES INCLUDE CLOSETS RELATIVE TO THE AREA UNLESS OTHERWISE NOTED
- SOME FLOORING SQUARE FOOTAGES MAY INCLUDE HALLS OR AREAS THATCONNECT WITHOUT WALL SEPARATION IF THE SAME FINISH IS CONTINUED

FINAL DRAWING APPROVED: 03-04-14
REVISED ON: 04-17-14
C/O # 204
BY: AHC

Acknowledgement Of Plans Submittal ONLY!

I Reese Date 4-21-14

APPROVED APR 22 2014

Date

PENNY LANE / CUSTOM
SECOND FLOOR PLAN
9' CEILING HEIGHT

SCHUMACHER HOMES
Charlotte, NC
109 N Williamson Road
Mooresville, NC 28117
Sales: (877) 267-3482
Construction: (800) 401-1534
www.schumacherhomes.com

CUSTOM BUILT FOR: JEFF & PAULA ZOHN
JOB #: CH 613-013-0352
LOCATION: 138 TRENT PINES DR
MOORESVILLE, NC
IREDELL COUNTY

STYLE OR MODEL: PENNY LANE / CUSTOM
FIRST FLOOR LIVING AREA - 1713 SQ.FT.
SECOND FLOOR LIVING AREA - 1293 SQ.FT.
SECOND FLOOR OPEN AREA - 182 SQ.FT.
CRAWL SPACE AREA - 1736 SQ.FT.
GARAGE AREA - 931 SQ.FT.
PORCH AREA - 240 SQ.FT.

DRAWN BY: JAE
DATE:
SCALE: 1/8" = 1'-0"
SHEET 5

© COPYRIGHT 2013 SCHUMACHER HOMES, INC. ALL RIGHTS RESERVED. NO PORTION OF THIS DOCUMENT MAY BE UTILIZED, IN WHOLE OR PART, WITHOUT PRIOR WRITTEN PERMISSION OF SCHUMACHER HOMES, INC. COPYRIGHT PROTECTION EXTENDS TO THE FIRST PROVISION OF INCORPORATION LEADING TO THE MATERIAL PRODUCTION OF A CLAIM MADE BY SCHUMACHER HOMES, INC. OR OTHER AUTHORIZED REPRESENTATIVE