
Acknowledgement of Plans Submittal ONLY!

Date 9-9-2015

Date

63'

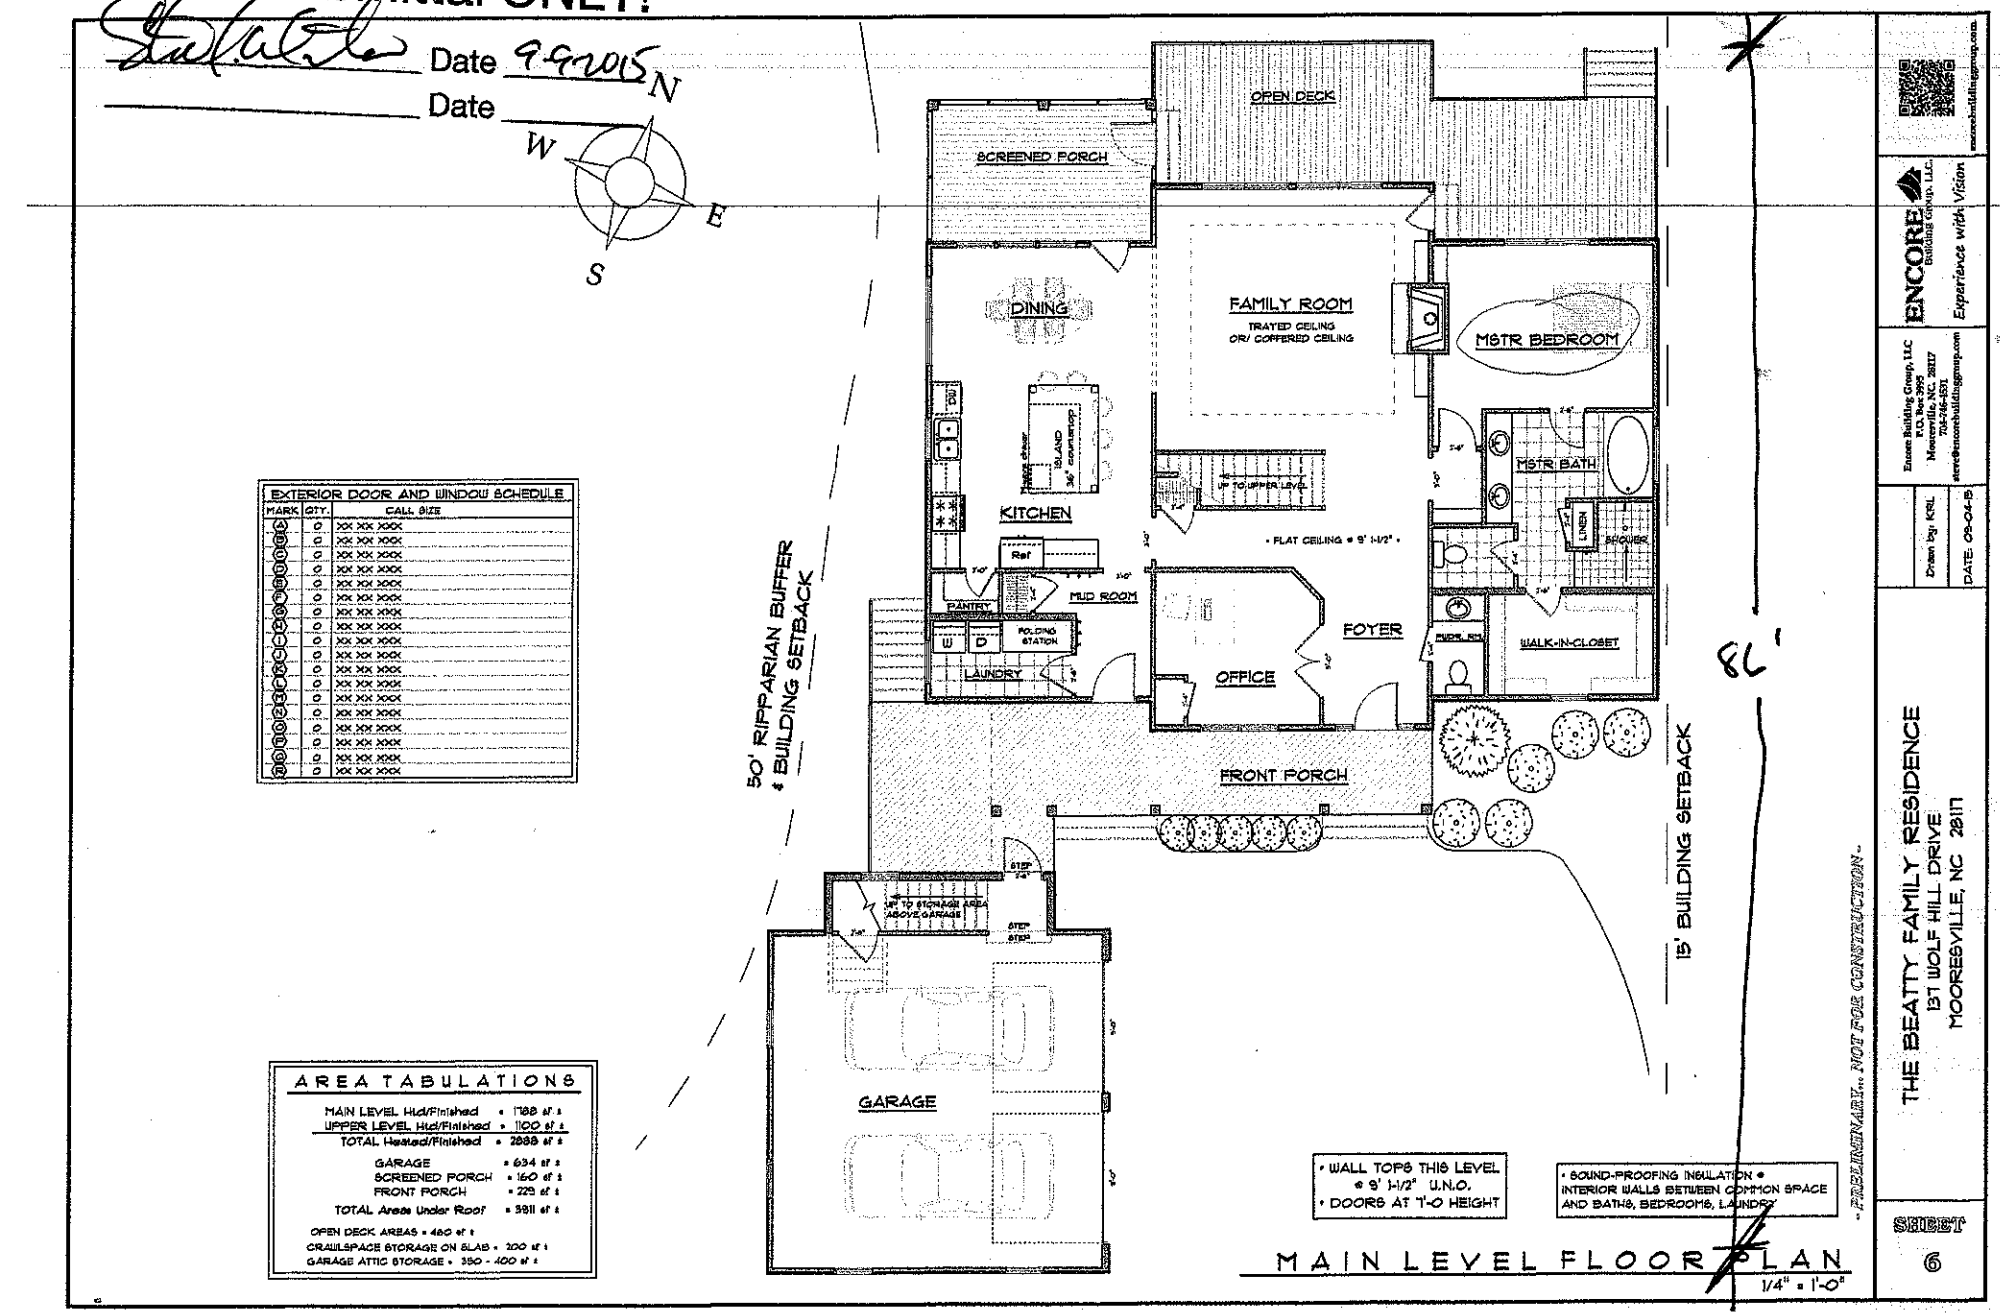

EXTERIOR DOOR AND WINDOW SCHEDULE

MARK	QTY.	CALL SIZE
		XX XX XXX

AREA TABULATIONS

MAIN LEVEL Htd/Finished	= 1788 sf ±
UPPER LEVEL Htd/Finished	= 1100 sf ±
TOTAL Heated/Finished	= 2888 sf ±
GARAGE	= 634 sf ±
SCREENED PORCH	= 160 sf ±
FRONT PORCH	= 229 sf ±
TOTAL Areas Under Roof	= 3911 sf ±

OPEN DECK AREAS = 480 sf ±
CRAWLSPACE STORAGE ON SLAB = 200 sf ±
GARAGE ATTIC STORAGE = 350 - 400 sf ±

• WALL TOPS THIS LEVEL @ 9' 1-1/2" U.N.O.
• DOORS AT 7'-0 HEIGHT

• SOUND-PROOFING INSULATION • INTERIOR WALLS BETWEEN COMMON SPACE AND BATHS, BEDROOMS, LAUNDRY

MAIN LEVEL FLOOR PLAN

1/4" = 1'-0"

"PRELIMINARY... NOT FOR CONSTRUCTION"

ENCORE Building Group, LLC
Experience with Vision
Encore Building Group, LLC
P.O. Box 3995
Mooresville, NC 28117
704-746-4931
steve@encorebuildinggroup.com
encorebuildinggroup.com

Drawn by: KRL
DATE: 08-04-15


THE BEATTY FAMILY RESIDENCE
137 WOLF HILL DRIVE
MOORESVILLE, NC 28117

SHEET 6


Acknowledgement of
Plans Submittal ONLY!

Date 9-9-2015


Date

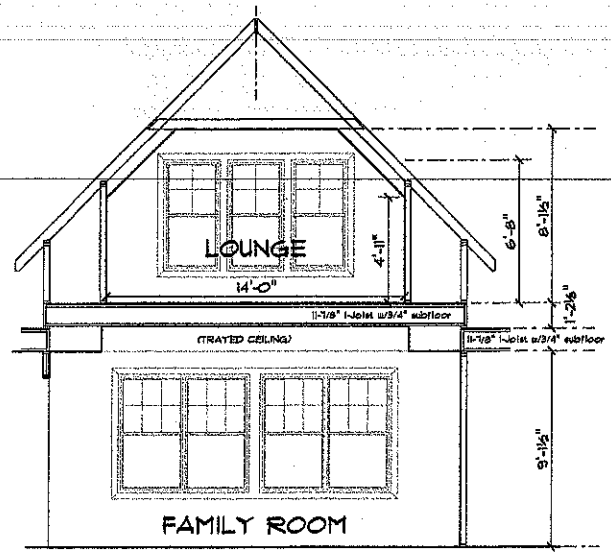



3/8" = 1'-0"

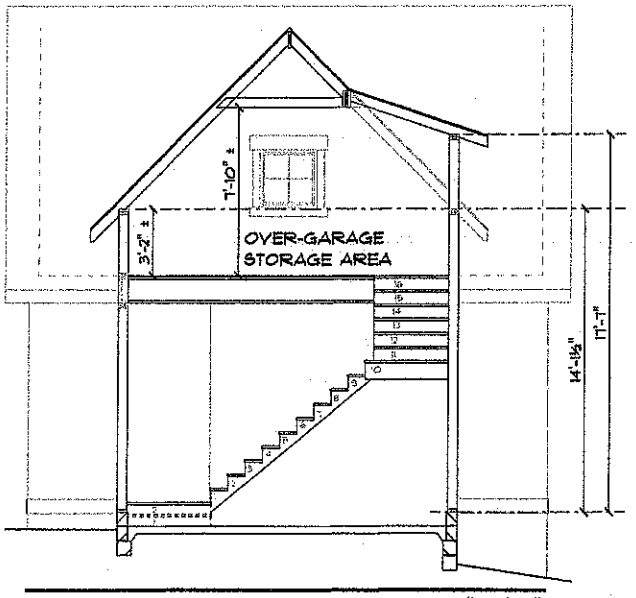

3/8" = 1'-0"

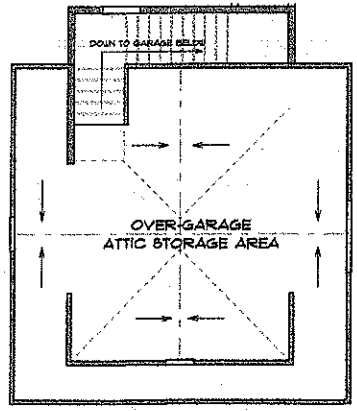

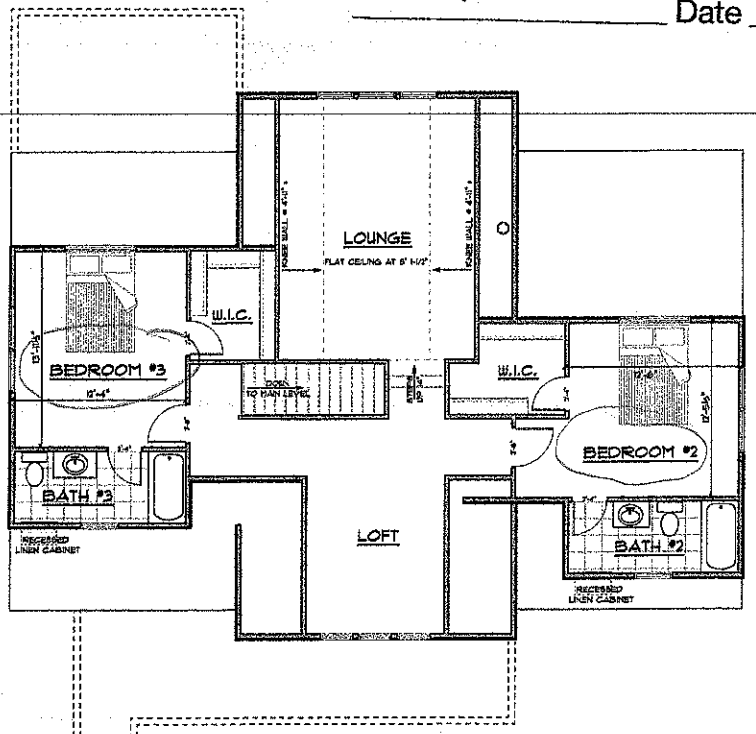

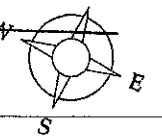

AREA TABULATIONS	
MAIN LEVEL Htd/Finished	= 1788 sf ±
UPPER LEVEL Htd/Finished	= 1100 sf ±
TOTAL Heated/Finished	= 2888 sf ±
GARAGE	= 634 sf ±
SCREENED PORCH	= 160 sf ±
FRONT PORCH	= 229 sf ±
TOTAL Areas Under Roof	= 3911 sf ±

OPEN DECK AREAS = 460 sf ±
CRAWLSPACE STORAGE ON SLAB = 200 sf ±
GARAGE ATTIC STORAGE = 350 - 400 sf ±

EXTERIOR DOOR AND WINDOW SCHEDULE		
MARK	QTY.	CALL SIZE
	0	XX XX XXX
	0	XX XX XXX
• WALL TOPS THIS LEVEL @ 8' 1-1/2" U.N.O.
• DOORS AT 6'-8" HEIGHT

• SOUND-PROOFING INSULATION @ INTERIOR WALLS BETWEEN COMMON SPACE AND BATHS, BEDROOMS, LAUNDRY

UPPER LEVEL FLOOR PLAN

1/4" = 1'-0"

- PRELIMINARY - NOT FOR CONSTRUCTION -

ENCORE BUILDING GROUP, LLC
Experience with Vision
encorebuildinggroup.com

Encore Building Group, LLC
P.O. Box 3995
Mooresville, NC 28117
704-746-4531
steve@encorebuildinggroup.com

Drawn by: KRL
DATE: 09-04-15

THE BEATTY FAMILY RESIDENCE
137 WOLF HILL DRIVE
MOORESVILLE, NC 28117

SHEET
8