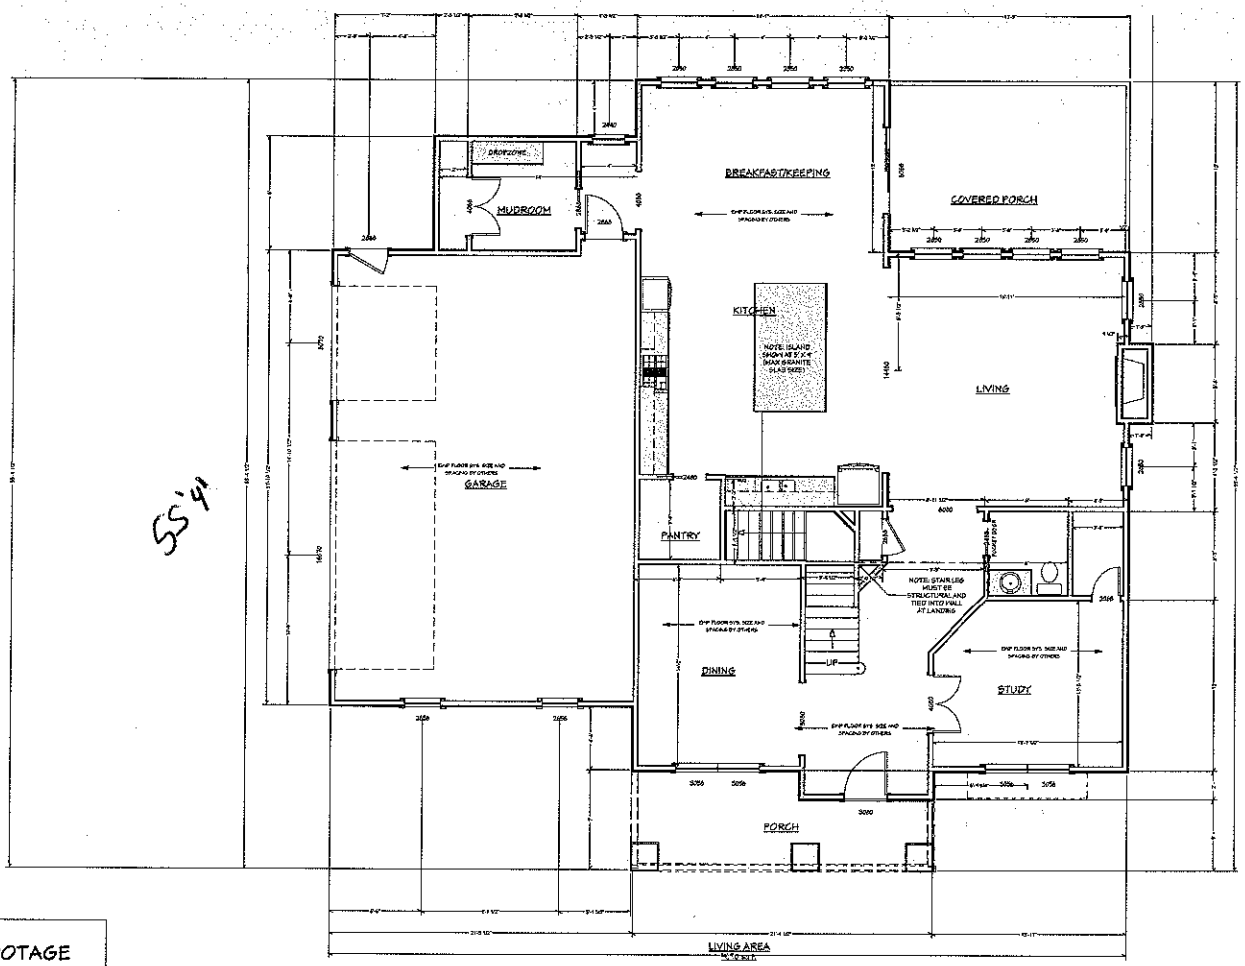


SQUARE FOOTAGE	
1ST FLOOR HEATED	1610
2ND FLOOR HEATED	1824
TOTAL HEATED	3424
BASMENT	1631
GARAGE	678
PORCHES	342
TOTAL UNDER ROOF	6085

Acknowledgement of Plans Submittal ONLY!

Date 7/1/15

Date 7/6/15

FIRST FLOOR PLAN

SCALE 1/4" = 1'-0"

NO.	DESCRIPTION	BY	DATE

SHEET TITLE:

PROJECT DESCRIPTION:

BODILY RESIDENCE


LAKEMIST HOMES

VISUAL DESIGN & DRAFTING

DATE: 5/29/2015

SCALE:

SHEET: A-6

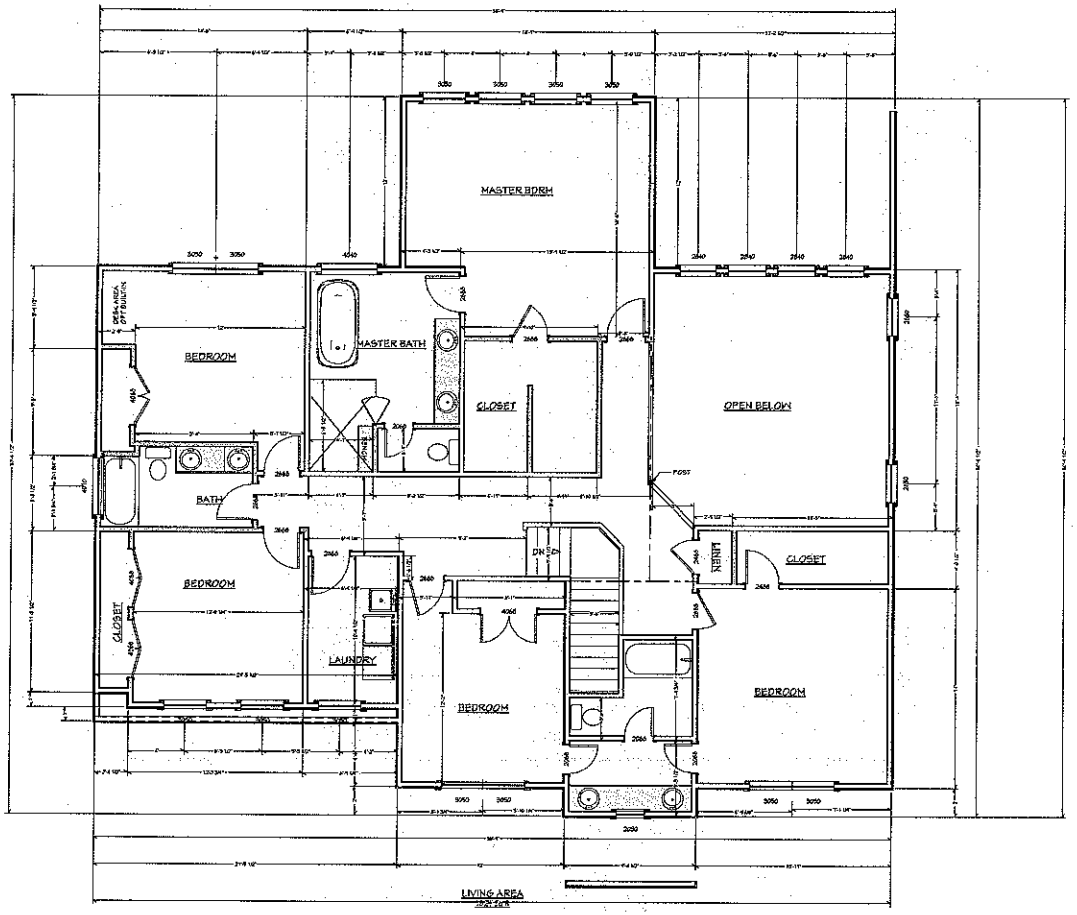

55'4"

56'4"

SQUARE FOOTAGE	
1ST FLOOR HEATED	1610
2ND FLOOR HEATED	1824
TOTAL HEATED	3424
BASMENT	1631
GARAGE	618
PORCHES	342
TOTAL UNDER ROOF	6085

Acknowledgement of Plans Submittal ONLY!

Date 7/1/15

Date 7/6/15

SECOND FLOOR PLAN

SCALE 1/4" = 1' - 0"

NO.	DESCRIPTION	BY	DATE

SHEET TITLE:

PROJECT DESCRIPTION:

BODILY RESIDENCE

LAKEMIST HOMES

VISUAL DESIGN & DRAFTING

DATE: 5/29/2015

SCALE:

SHEET: A-7