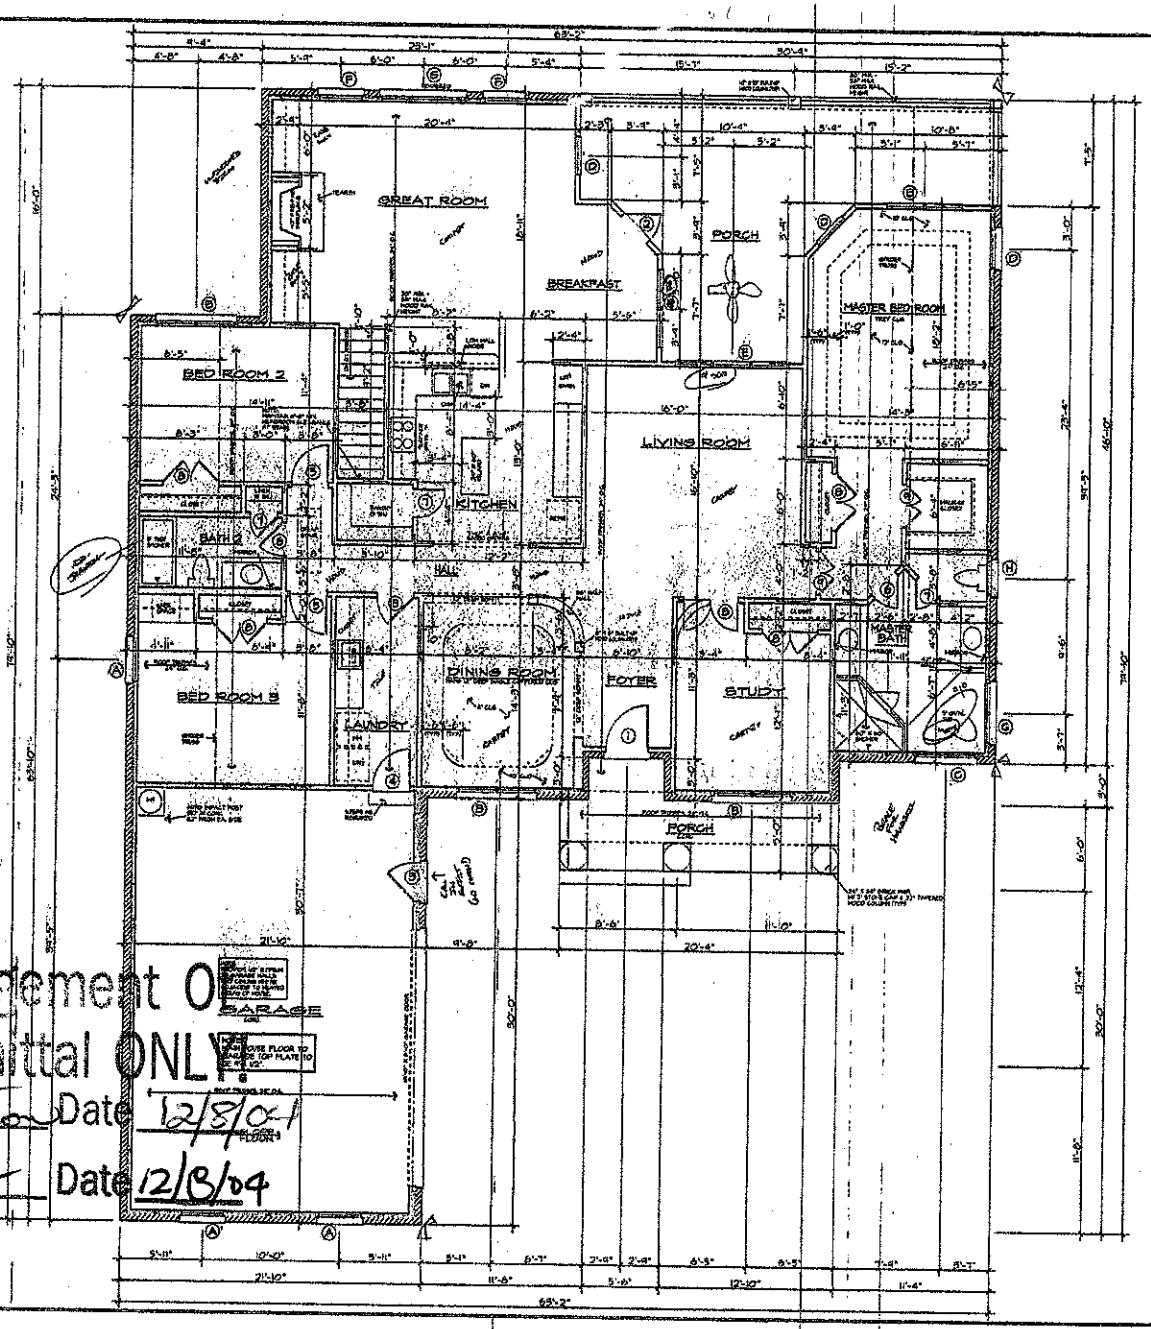


DOOR SCHEDULE		
NO.	SIZE	DESCRIPTION
①	3'-0" X 8'-0" X 1 3/4"	SEE FRONT ELEVATION
②	2'-8" X 8'-0" X 1 3/4"	ONE LIGHT, "FRENCH"
③	2'-8" X 6'-8" X 1 3/4"	NINE LIGHT, 2 PANEL
④	2'-8" X 8'-0" X 1 3/4"	20 MINUTE RATED
⑤	2'-8" X 8'-0" X 1 3/8"	6 PANEL COLONIAL
⑥	2'-4" X 8'-0" X 1 3/8"	6 PANEL COLONIAL
⑦	2'-0" X 8'-0" X 1 3/8"	6 PANEL COLONIAL
⑧	2'-2'-0" X 8'-0" X 1 3/8"	6 PANEL COLONIAL
⑨	2'-1'-6" X 8'-0" X 1 3/8"	6 PANEL COLONIAL
⑩		

WINDOW SCHEDULE		
TYPE	SIZE	DESCRIPTION
Ⓐ	3'-0" X 6'-2"	WOOD DOUBLE HUNG
Ⓑ	2-2'-8" X 6'-2"	WOOD DOUBLE HUNG
Ⓒ	2'-2'-0" X 2'-0"	WOOD FIXED
Ⓓ	2'-8" X 6'-2"	WOOD DOUBLE HUNG
Ⓔ	3-2'-8" X 6'-2"	WOOD DOUBLE HUNG
Ⓕ	3'-0" X 6'-2"	WOOD DOUBLE HUNG
Ⓖ	6'-0" X 6'-2"	WOOD FIXED, TEMPERED
Ⓗ	2'-4" X 3'-2"	WOOD DOUBLE HUNG
Ⓘ		

FLOOR PLAN

SCALE: 1/4" = 1'-0"

BRICK LINTEL NOTES:

1. OPENINGS UP TO 6'-0" WIDE = 4 X 3 1/2" X 5/16" A-36 ANGLE.
2. OPENINGS FROM 6'-0" WIDE UP TO 10'-0" WIDE = 6" DEEP PLATE.
3. SPECIAL LINTELS OVER WIDE NO LINTELS = SEE PLAN.

AREA:

TOTAL HEATED	
GARAGE & STORAGE	
TOTAL AREA	
FRONT PORCH	
SCREEN PORCH	
COVERED PATIO	
UNFINISHED BASEMENT	

WALL HEIGHT (H)	STUD SIZE / SPACING
H ≤ 10'-0"	2" X 4" 16" O.C.
10'-1" ≤ H ≤ 12'-0"	2" X 6" 16" O.C.
12'-1" ≤ H ≤ 15'-0"	2" X 6" 12" O.C.
H > 15'-0"	CONSULT ENGINEER

* 2 STUDS MIN OF HEADER EACH END OF WALL/WALL BEARING END

GENERAL NOTES:
1. CONTRACTOR TO VERIFY ALL DIMENSIONS.
2. DO NOT SCALE DRAWINGS FROM PRINTS. PLANS AND DETAILS ARE NOT ALWAYS DRAWN TO SCALE. DIMENSIONS GIVEN OR CONSULT DESIGNER FOR FURTHER CLARIFICATION.
3. BUILDER MAY SUBSTITUTE MATERIALS OR PRODUCTS SPECIFIED FOR THOSE OF EQUAL QUALITY AND IMAGE WHEN PLAN CHANGES THAT DO NOT DECREASE VALUE OR GENERAL SOUNDNESS OR MATERIALLY ALTER APPEARANCE. LOCATION OF HOUSE AND IMPROVEMENTS ON LOT MAY BE ALTERED DUE TO TOPOGRAPHICAL AND OTHER CONSIDERATIONS.
4. ALL JOIST AND BEAM SPANS DETERMINED FOR THE USE OF #2 SOUTHERN YELLOW PINE. ANY OTHER SPECIES MUST BE VERIFIED.
5. DOUBLE JOIST AT SHOWER FLOOR UNDER ALL PARALLEL PARTITIONS.
6. FLOOR TO CEILING HEIGHT FIRST FLOOR = 10'-0" FLOOR TO HANGER HEAD HEIGHT FIRST FLOOR = 8'-8" U.O.N.
7. ENGINEERED FLOOR SYSTEMS SHOULD BE DRILLED AND INSTALLED IN ACCORDANCE WITH MANUFACTURER'S SPECIFICATIONS. NO CONCENTRATED POINT LOADS CAN BE APPLIED TO THESE SYSTEMS UNLESS SPECIFICALLY NOTED.

HEADER NOTES - FIRST FLOOR:

1. ALL EXTERIOR HEADERS ON FIRST FLOOR SHALL BE 2'-0" X 10" NO. 2 SOUTHERN YELLOW PINE OR BETTER UNLESS OTHERWISE NOTED.
2. ALL INTERIOR LOAD-BEARING HEADERS ON FIRST FLOOR SHALL BE 2-2" X 8" NO. 2 SOUTHERN YELLOW PINE OR BETTER UNLESS OTHERWISE NOTED.
3. ALL INTERIOR NON LOAD-BEARING HEADERS ON FIRST FLOOR SHALL BE 2-2" X 6" NO. 2 SOUTHERN YELLOW PINE OR BETTER UNLESS OTHERWISE NOTED.

BEARING WALLS SYMBOL =

COPYRIGHT RESERVED. THESE PLANS AND DESIGNS ARE AND SHALL REMAIN THE PROPERTY OF CENTURY DESIGNS, INC. AND ARE NOT TO BE REPRODUCED, PUBLISHED OR USED IN ANY WAY WITHOUT THE EXPRESS WRITTEN PERMISSION OF CENTURY DESIGNS, INC. ANY UNAUTHORIZED USE OF THESE PLANS AND DESIGNS WITHOUT SUCH PERMISSION SHALL BE AT THE USER'S SOLE RISK AND WITHOUT LIABILITY TO CENTURY DESIGNS, INC. THE USER AGREES TO INDEMNIFY AND HOLD HARMLESS CENTURY DESIGNS, INC. FROM ANY AND ALL LOSS, DAMAGE OR EXPENSE ARISING FROM SUCH UNAUTHORIZED USE.

CUSTOM RESIDENCE FOR:
KEN & SANDY GAUS

JOB NO. CUSTOM
DATE 10/03
DRAWN BY JR
SHEET NO. 2

CENTURY DESIGNS, INC.
RESIDENTIAL DESIGN & DRAFTING SERVICES
7645 W. BROWNING LANE, SUITE 1
CRYSTAL RIVER, FLORIDA 34429
PHONE: (352) 795-5758 FAX: (352) 795-4859

Acknowledgement Of
Plans Submittal ONLY

Maria Gibson Date 12/8/04

David Gaus Date 12/8/04