
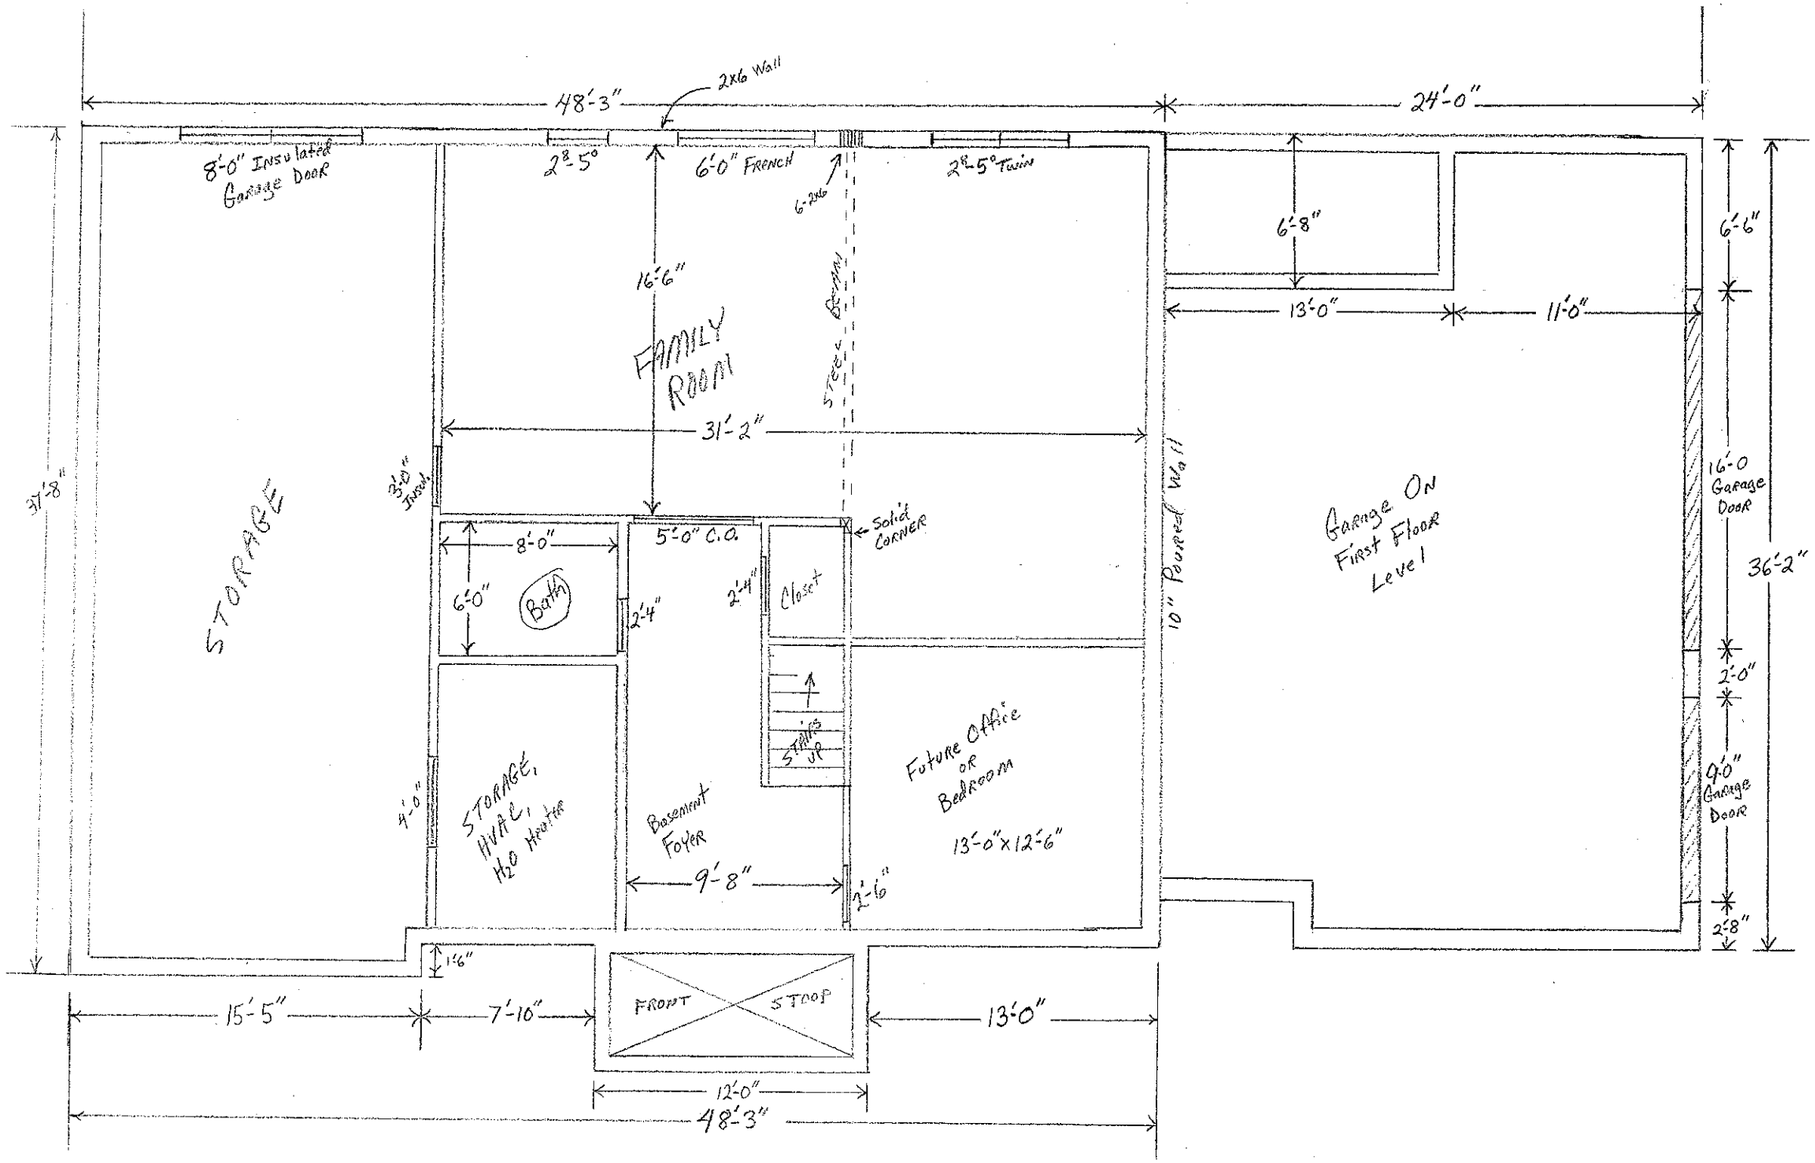


Basement Plan 776 sq ft Heated


SCALE: 1/4" = 1'	APPROVED BY: JAA	DRAWN BY JAA
DATE: 3-20-04		REVISED

Lot # 10 Beacon Pointe, Phase III


DRAWING NUMBER

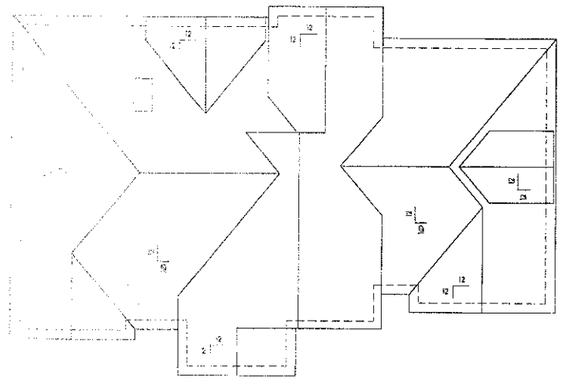

ROOF PLAN 1/8" = 1'-0"

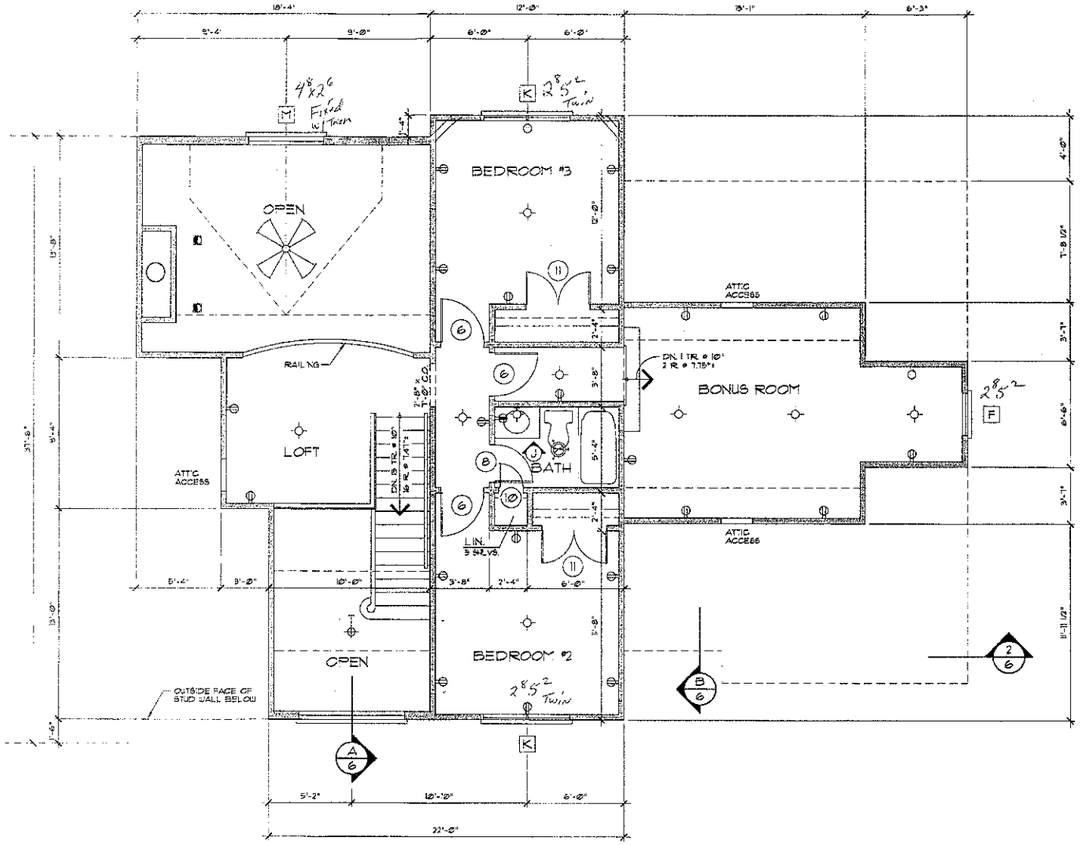

SECOND FLOOR PLAN 1/4" = 1'-0"

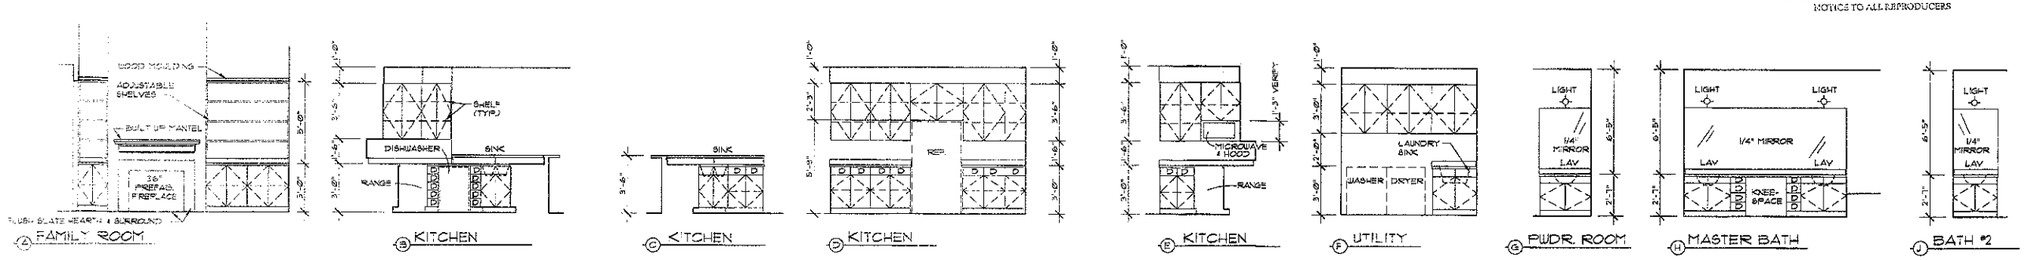

INTERIOR ELEVATIONS 1/4" = 1'-0"

ALL FEDERAL, STATE, AND LOCAL CODES, ORDINANCES, REGULATIONS ETC. SHALL BE CONSIDERED AS PART OF SPECIFICATIONS FOR THIS BUILDING AND SHALL TAKE PREFERENCE OVER ANYTHING SHOWN, DESCRIBED, OR IMPLIED WHERE SAME ARE AT VARIANCE.

NOTICE TO ALL REPRODUCERS

It is a violation of the Federal Copyright Act to print these plans unless this notice appears in RED and the Customer has a letter of release (w/ORIGINAL stamped in red) from DONALD A. GARDNER ARCHITECTS, INC. (*) A letter of release must be released by the reproducer and retained by the customer. RED. 0 If you suspect this to be an illegal copy, please call 1-800-382-7500

NOTICE TO ALL REPRODUCERS

DONALD A. GARDNER, INC.
ARCHITECTS • PLANNERS
P.O. BOX 26178 • GREENVILLE S.C. • 29616
864 • 288 • 7580
www.dongardner.com

STANDARD DESIGN DOCUMENT

DESIGN NO. 122

SHEET 4 OF 8 DR TEM

SECOND FLOOR PLAN

DO NOT SCALE DRAWINGS.
COPYRIGHT © 7/1/98 ALL RIGHTS RESERVED BY DONALD A. GARDNER, INC.
NOT TO BE COPIED OR REPRODUCED WITHOUT WRITTEN PERMISSION