IREDELL COUNTY HEALTH DEPARTMENT


ENVIRONMENTAL HEALTH DIVISION

PAGE 2: *SITE PLAN WORKSHEET*

SEE THE "SAMPLE SITE PLAN" BELOW. *INCOMPLETE SITE PLANS WILL BE RETURNED TO YOU FOR COMPLETION AND MAY RESULT IN A DELAY IN THE ISSUANCE OF YOUR SEPTIC SYSTEM PERMIT!!!*

Place an (X) beside each item as you complete the site plan:

- ( ) Property Line measurements are clearly identified
- ( ) All proposed structures are indicated
- ( ) Front and side setbacks from property line
- ( ) Preferred driveway location and well location
- ( ) Area you prefer your septic system to be placed
- ( ) North arrow, or other sufficient indicator of direction

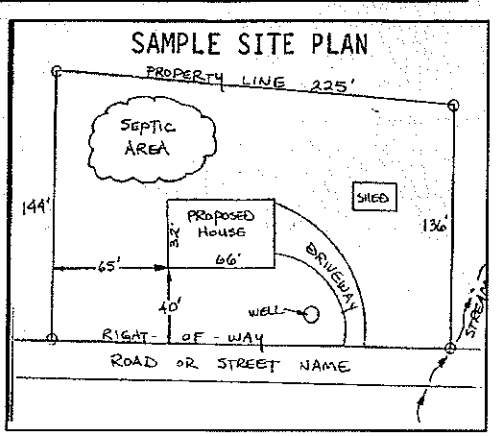

Circle N/A on the following if appropriate:

Location of septic systems and wells within 100' of your property	N/A
Location of easements and rights of ways on your property	N/A
Location of any designated wetlands on the property	N/A

USE THIS SPACE TO DRAW YOUR SITE PLAN

Show: proposed house or business footprint, wells, water lines, patios, pools and decks, and any other item that will occupy space on the site


See Attached Plan

Signature: _____

Property owner or owner's legal representative signature (SIGNATURE REQUIRED)

7/21/2015

DATE

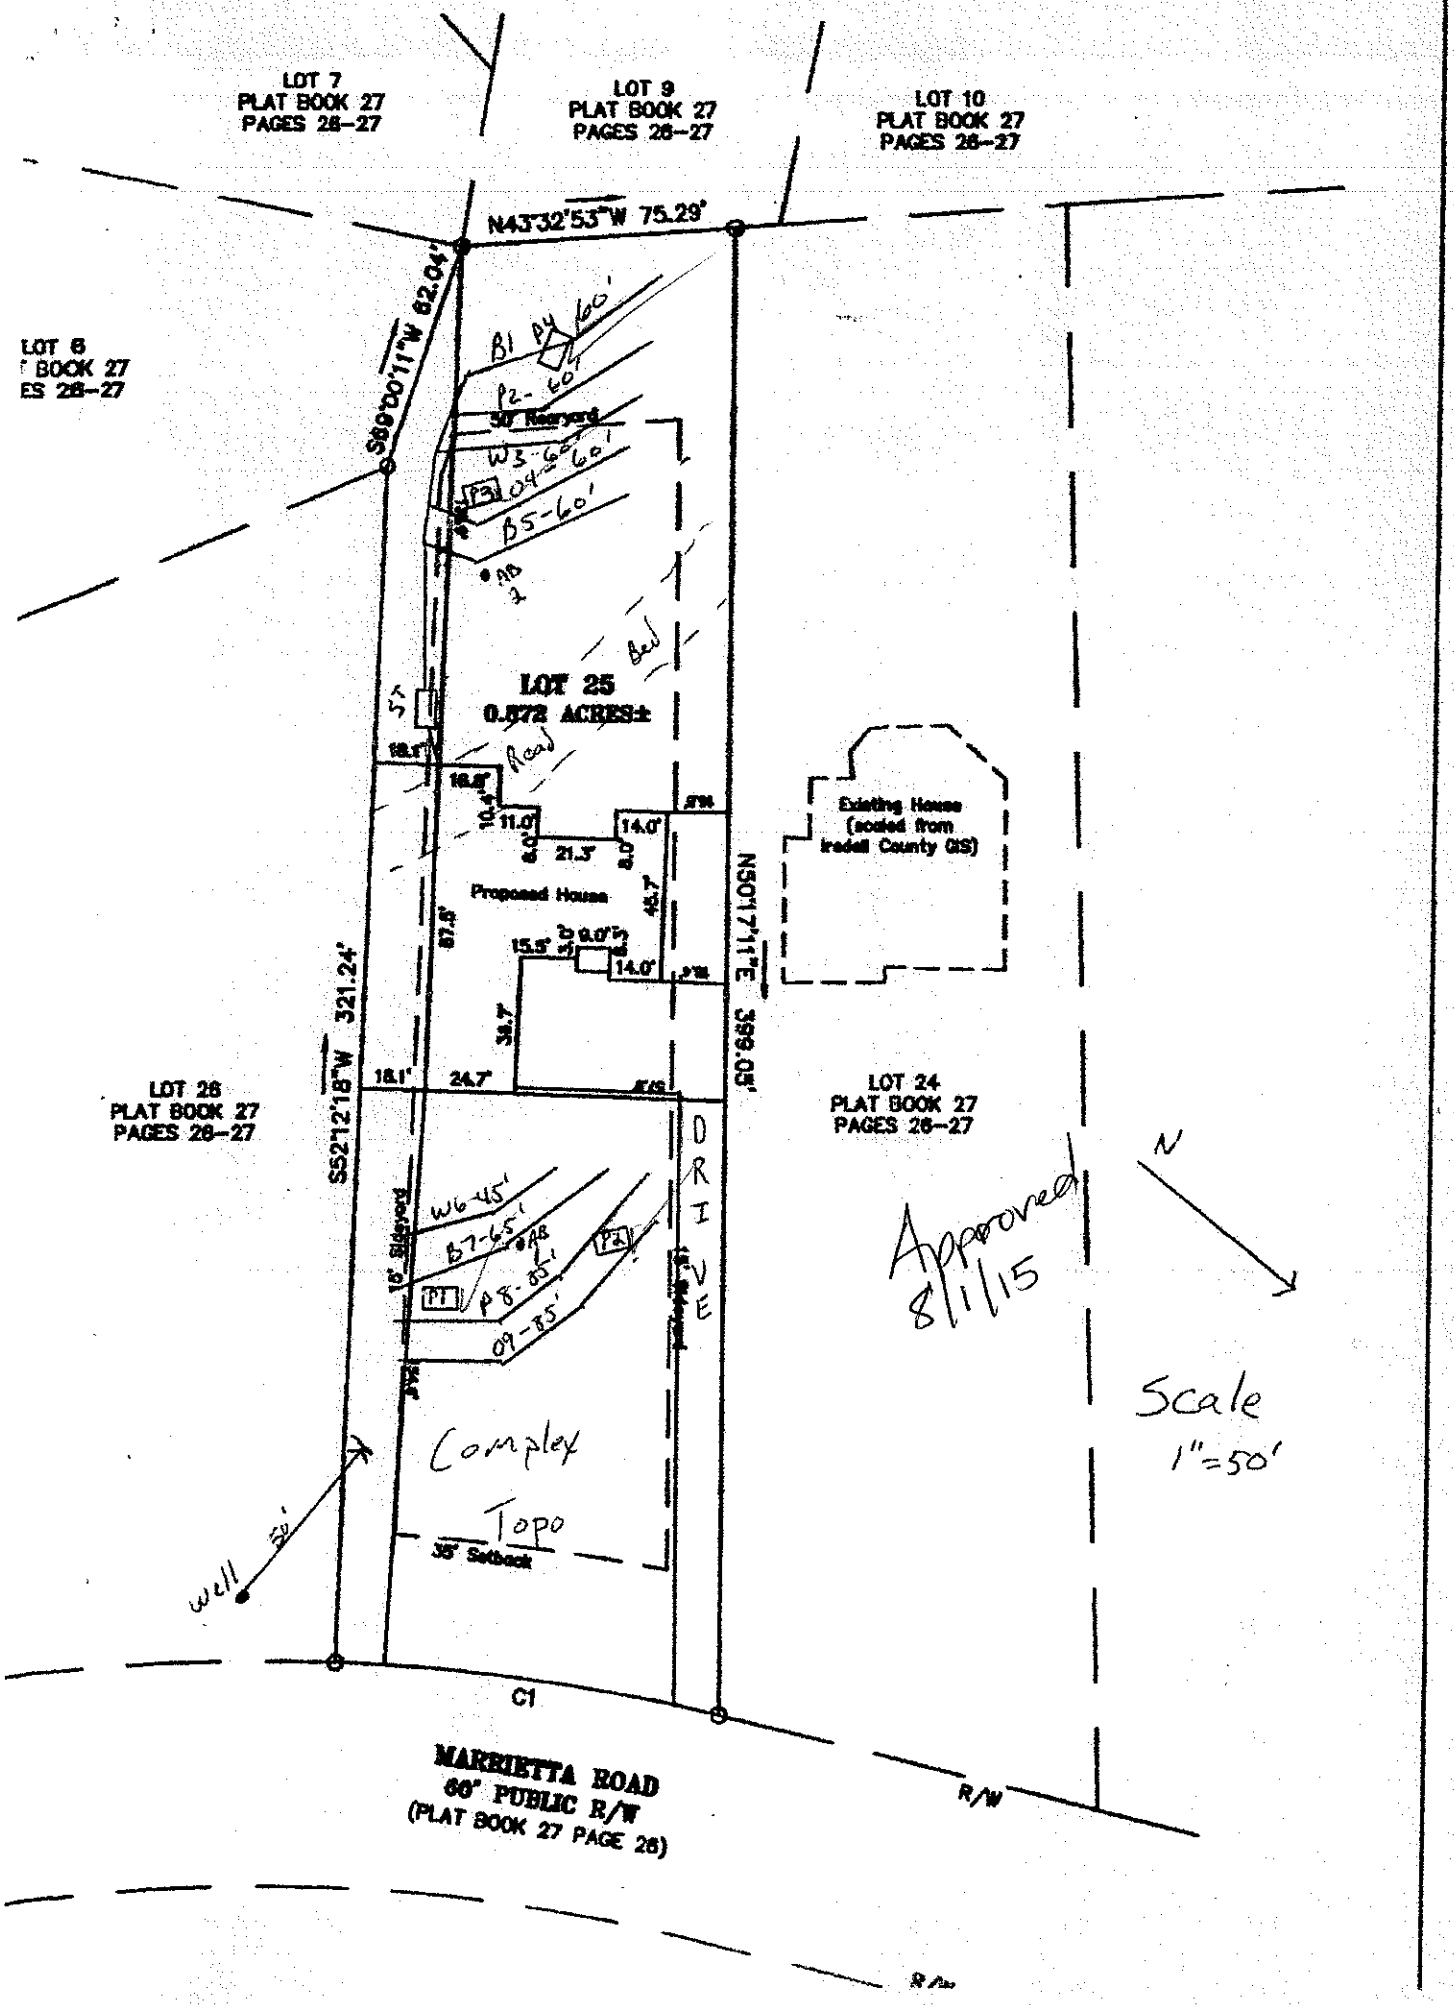
LOT 7
PLAT BOOK 27
PAGES 26-27
LOT 9
PLAT BOOK 27
PAGES 26-27
LOT 10
PLAT BOOK 27
PAGES 26-27
LOT 6
BOOK 27
ES 26-27
N43°32'53"W 75.29'
S89°00'11"W 62.04'
B1 P4 60'
P2- 60'
30' Reserved
W3-60'
P3 04-60'
B5-60'
AB 1
LOT 25
0.572 ACRES±
Row
Existing House
(scaled from
Iredell County GIS)
Proposed House
N00°17'11"E 389.09'
S5°12'18"W 321.24'
LOT 26
PLAT BOOK 27
PAGES 26-27
LOT 24
PLAT BOOK 27
PAGES 26-27
W6-45'
B7-65'
AB 2
P1
P8-85'
P2
09-85'
DRIVE
Complex
Topo
35' Setback
well
C1
MARRIETTA ROAD
60' PUBLIC R/W
(PLAT BOOK 27 PAGE 26)
R/W
Approved
8/1/15
N
Scale
1"=50'