

GENERAL NOTES


GENERAL FRAMING NOTES

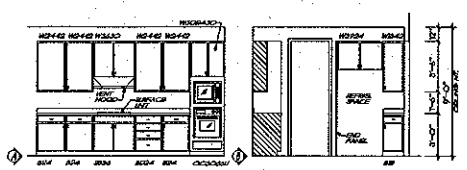

KITCHEN ELEVS. LAUND. ELEV.

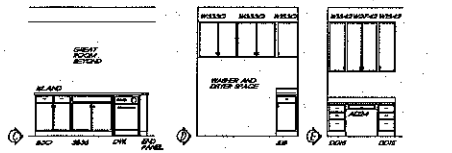

M. BATH ELEV. BATH ELEVATIONS

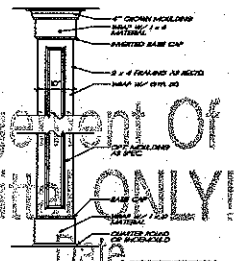


INT. COLUMN DETAIL

Acknowledgement Of Plans Submittal ONLY!

Date

Date 12-10-14

12/15/14

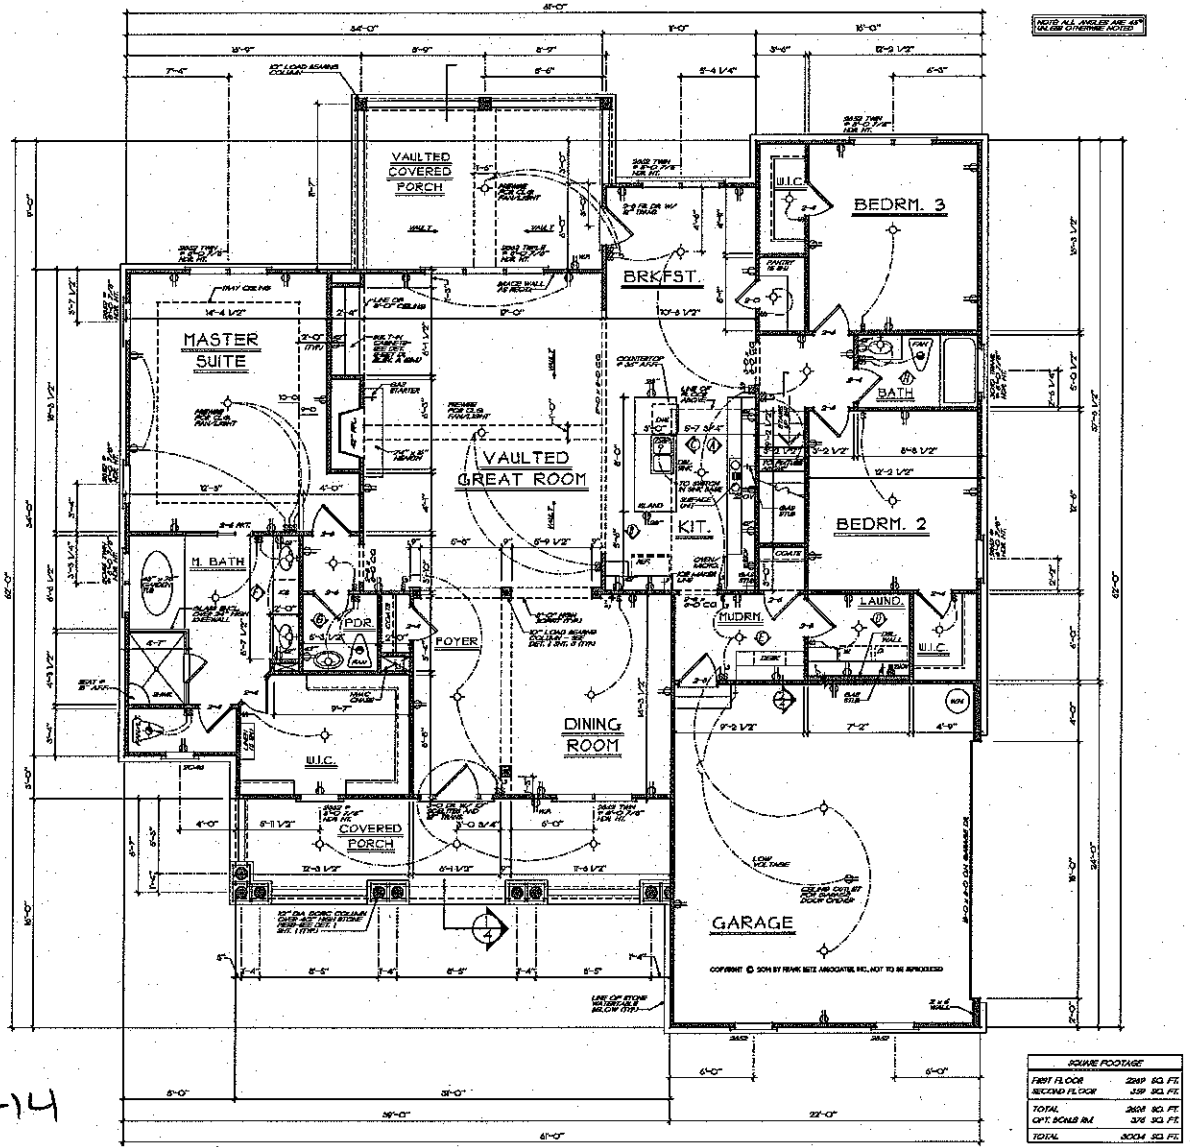

FIRST FLOOR PLAN

FRANK BETZ ASSOCIATES, INC. HAVE NO LIABILITY FOR ANY CHANGES OR MODIFICATIONS MADE TO THESE PLANS BY OTHERS.

SQUARE FOOTAGE	
FIRST FLOOR	2249 SQ. FT.
SECOND FLOOR	359 SQ. FT.
TOTAL	2608 SQ. FT.
OPT. BONUS RM.	376 SQ. FT.
TOTAL	3004 SQ. FT.

REVISIONS	DATE	BY

HOMEPLANS Designed for Today's Market®
www.frankbetz.com

FIRST FLOOR PLAN

THE BRANDEIS

FRANK BETZ ASSOCIATES, INC.
DESIGNERS OF CUSTOM AND STOCK HOMEPLANS
3350 GEORGE BUSBEE PARKWAY SUITE 190 KENNESAW, GEORGIA 30144
770-421-0888 888-717-3003


DRAWN: R.P. CHK: JOY

DATE: 7-14-2014


SHEET: 3

OF: 4


Acknowledgement Of
Plans Submittal ONLY!
Date
Date 12-10-14
12/15/14

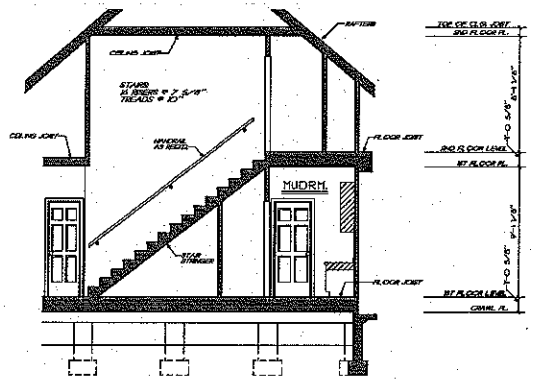

2/1 STAIR SECTION
1/4" = 1'-0"

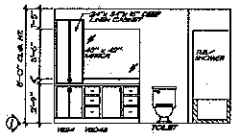


BATH ELEVATION
1/4" = 1'-0"

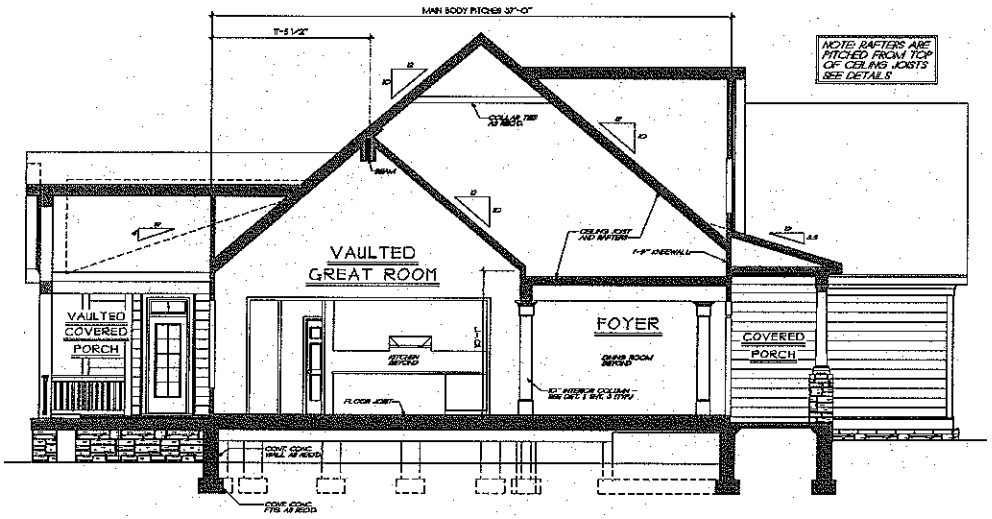

1/1 TRANSVERSE SECTION
1/4" = 1'-0"

NOTE: SECTIONS REFLECT A CRAWL FOUNDATION. IF ANOTHER FOUNDATION IS USED, BUILDER SHOULD DISREGARD FOUNDATION SHOWN

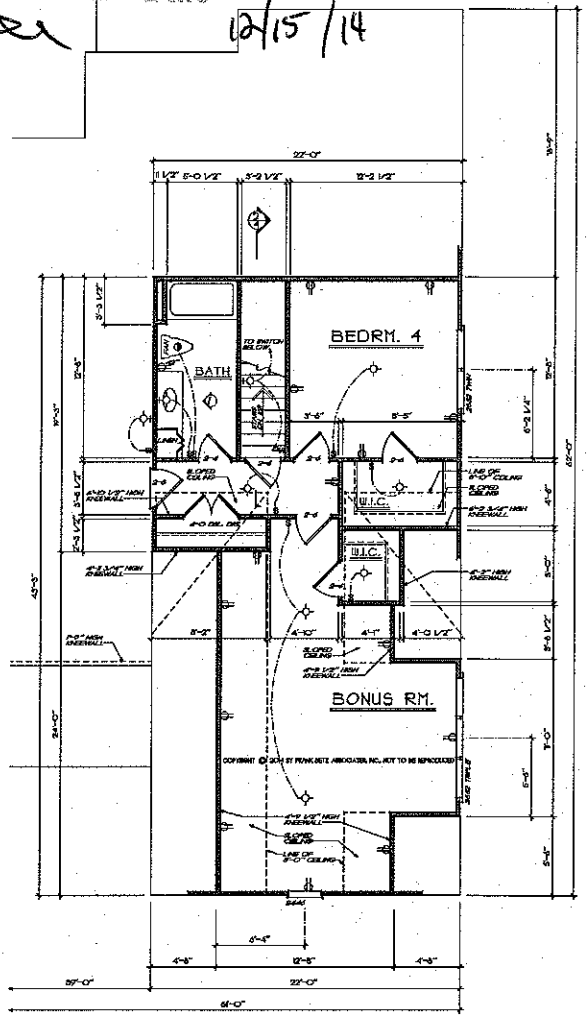

SECOND FLOOR PLAN
1/4" = 1'-0"

FRANK BETZ ASSOCIATES, INC. reserves its common law copyright and other property rights in these plans. These plans are not to be changed or copied in any form or manner whatsoever nor are they to be assigned to any third party without first obtaining the express written permission and consent of FRANK BETZ ASSOCIATES, INC. In the event that any unauthorized changes or copies of these plans are made or are caused to be made without the express written permission and consent of FRANK BETZ ASSOCIATES, INC., FRANK BETZ ASSOCIATES, INC. reserves its common law copyright and other property rights in these plans. These plans are not to be changed or copied in any form or manner whatsoever nor are they to be assigned to any third party without first obtaining the express written permission and consent of FRANK BETZ ASSOCIATES, INC. In the event that any unauthorized changes or copies of these plans are made or are caused to be made without the express written permission and consent of FRANK BETZ ASSOCIATES, INC., FRANK BETZ ASSOCIATES, INC. reserves its common law copyright and other property rights in these plans. These plans are not to be changed or copied in any form or manner whatsoever nor are they to be assigned to any third party without first obtaining the express written permission and consent of FRANK BETZ ASSOCIATES, INC. In the event that any unauthorized changes or copies of these plans are made or are caused to be made without the express written permission and consent of FRANK BETZ ASSOCIATES, INC., FRANK BETZ ASSOCIATES, INC. reserves its common law copyright and other property rights in these plans. These plans are not to be changed or copied in any form or manner whatsoever nor are they to be assigned to any third party without first obtaining the express written permission and consent of FRANK BETZ ASSOCIATES, INC. In the event that any unauthorized changes or copies of these plans are made or are caused to be made without the express written permission and consent of FRANK BETZ ASSOCIATES, INC., FRANK BETZ ASSOCIATES, INC. reserves its common law copyright and other property rights in these plans. These plans are not to be changed or copied in any form or manner whatsoever nor are they to be assigned to any third party without first obtaining the express written permission and consent of FRANK BETZ ASSOCIATES, INC. In the event that any unauthorized changes or copies of these plans are made or are caused to be made without the express written permission and consent of FRANK BETZ ASSOCIATES, INC., FRANK BETZ ASSOCIATES, INC. reserves its common law copyright and other property rights in these plans. These plans are not to be changed or copied in any form or manner whatsoever nor are they to be assigned to any third party without first obtaining the express written permission and consent of FRANK BETZ ASSOCIATES, INC. In the event that any unauthorized changes or copies of these plans are made or are caused to be made without the express written permission and consent of FRANK BETZ ASSOCIATES, INC., FRANK BETZ ASSOCIATES, INC. reserves its common law copyright and other property rights in these plans. These plans are not to be changed or copied in any form or manner whatsoever nor are they to be assigned to any third party without first obtaining the express written permission and consent of FRANK BETZ ASSOCIATES, INC. In the event that any unauthorized changes or copies of these plans are made or are caused to be made without the express written permission and consent of FRANK BETZ ASSOCIATES, INC., FRANK BETZ ASSOCIATES, INC. reserves its common law copyright and other property rights in these plans. These plans are not to be changed or copied in any form or manner whatsoever nor are they to be assigned to any third party without first obtaining the express written permission and consent of FRANK BETZ ASSOCIATES, INC. In the event that any unauthorized changes or copies of these plans are made or are caused to be made without the express written permission and consent of FRANK BETZ ASSOCIATES, INC.

FRANK BETZ ASSOCIATES, INC. ASSUMES NO LIABILITY FOR ANY CHANGES OR MODIFICATIONS MADE TO THESE PLANS BY OTHERS.

REVISIONS	DATE	BY

Copyright Frank Betz Associates, Inc. All Rights Reserved. The Distribution, Reproduction, Copying, Sale, Rental, Lease, Loan, or any other distribution or use of these drawings and portions thereof, or the ideas depicted herein is strictly prohibited unless expressly authorized in writing by FBA, Inc.

HOMEPLANS
Designed for Today's Market
www.frankbetz.com

SECOND FLOOR PLAN

THE BRANDEIS

FRANK BETZ ASSOCIATES, INC.
DESIGNERS OF CUSTOM AND STOCK HOME PLANS
3330 GEORGE BUSBEE PARKWAY
SUITE 190
KENNESAW, GEORGIA 30144
770-421-8868
888-777-3823

BY: RLG CHK: JDV

DATE: NOV-2014

SHEET: 4

OF: 4