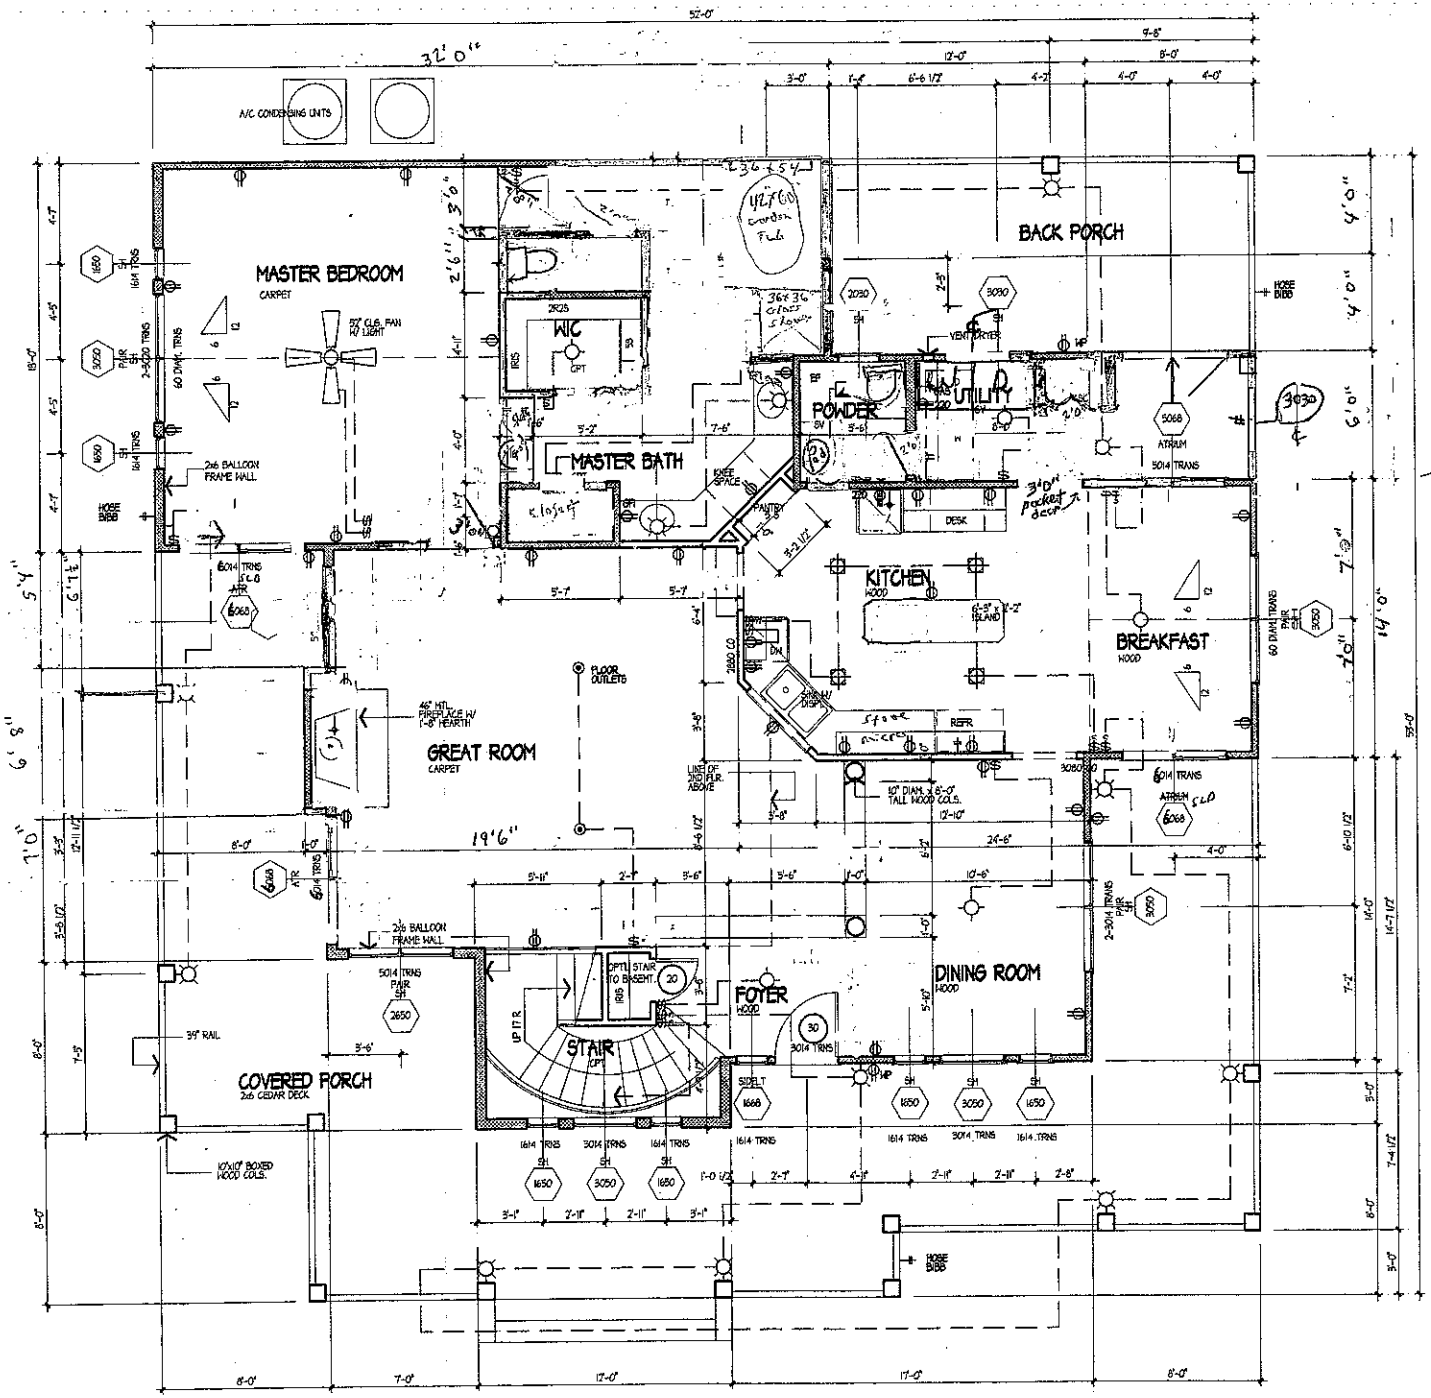


FIRST FLOOR PLAN

SCALE: 1/4" = 1'-0"

move one foot
back porch makes
13'6" inside