
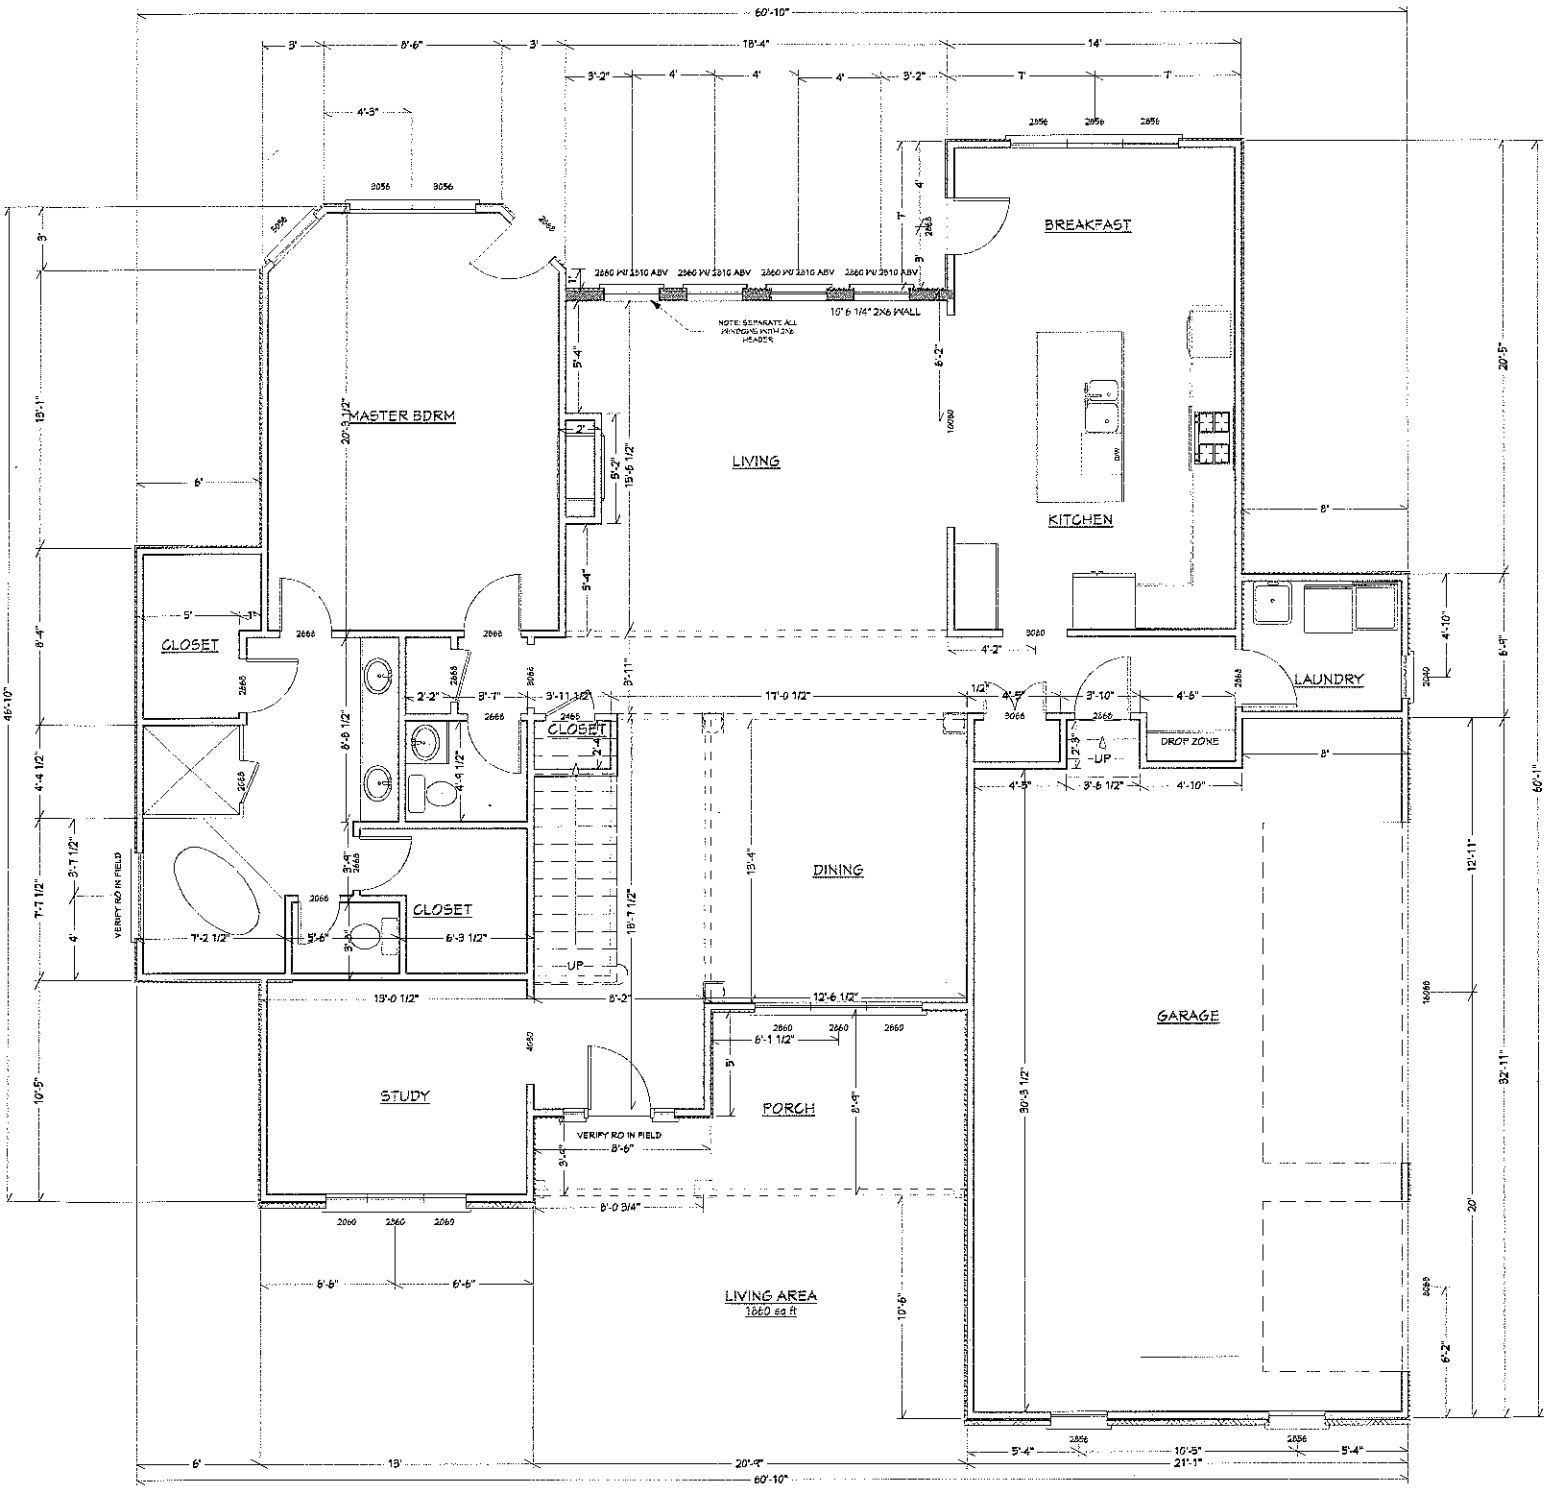


FIRST FLOOR PLAN

SCALE 3/16" = 1'0"

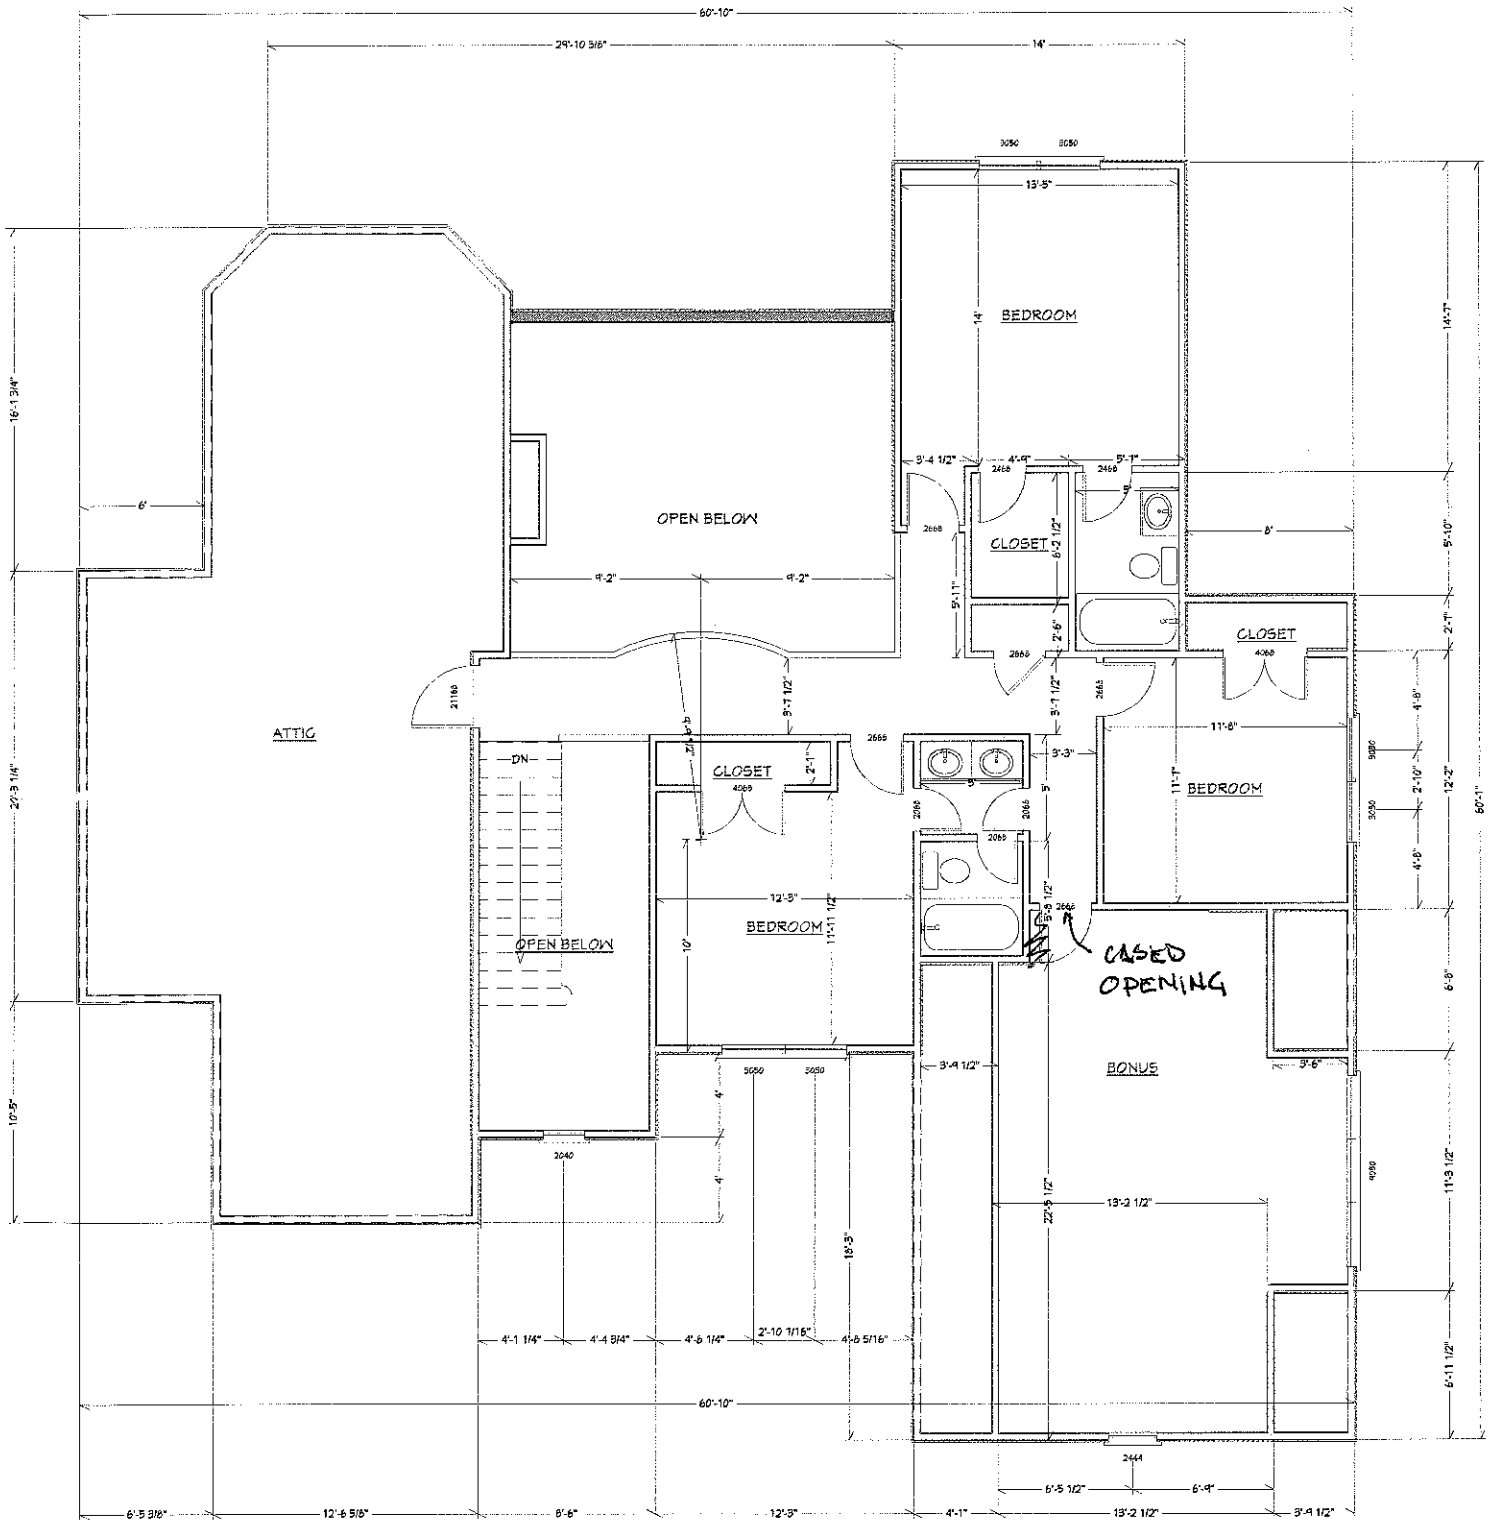

SECOND FLOOR PLAN

SCALE 3/16" = 1'0"

2-25-13