Acknowledgement Of Plans Submittal ONLY!

Date 11-26-13

Date

FIRST FLOOR NOTES:
PROVIDE 2" MIN. CLEARANCE FROM FACE OF DOOR TO CENTER OF DOOR KNOB.
ALL FIRST FLOOR HEADERS TO BE 2-2x10 SYP U.N.O.
INSTALL DOUBLE JOIST UNDER ALL PARALLEL PARTITION WALLS U.N.O.

FIRST FLOOR PLAN

SCALE: 1/4" = 1'-0"

NOTE:
ALL 1ST FLOOR INTERIOR DOORS TO BE SOLID

G B Engineering
133 Middleton Place
Mooresville, NC 28117
704-577-5329
N.C. Bus. Lic. #F-1270

NORTH CAROLINA PROFESSIONAL ENGINEER SEAL 030713 GARY A. GARRIES


K & L DESIGN LLC
P.O. BOX 63
CLOVER, SC 29710
(C) (864) 844-0307

REVISIONS:		
REV. #	DATE	DESCRIPTION
1	XX-XX-XX	XXXX
2	XX-XX-XX	XXXX
3	XX-XX-XX	XXXX

LOCATION: 162 BLUERIDGE TRAIL
LOT NUMBER: 21 WOODLEAF
BUYER: ROB RIZZOTTO

PLAN NUMBER: 4051
PLAN NAME: RIZZOTTO RES.
ELEVATION:

Date: 7-8-13
Scale: 1/4"=1'-0"
Drawn: LH
Checked: LH
Sheet: 2

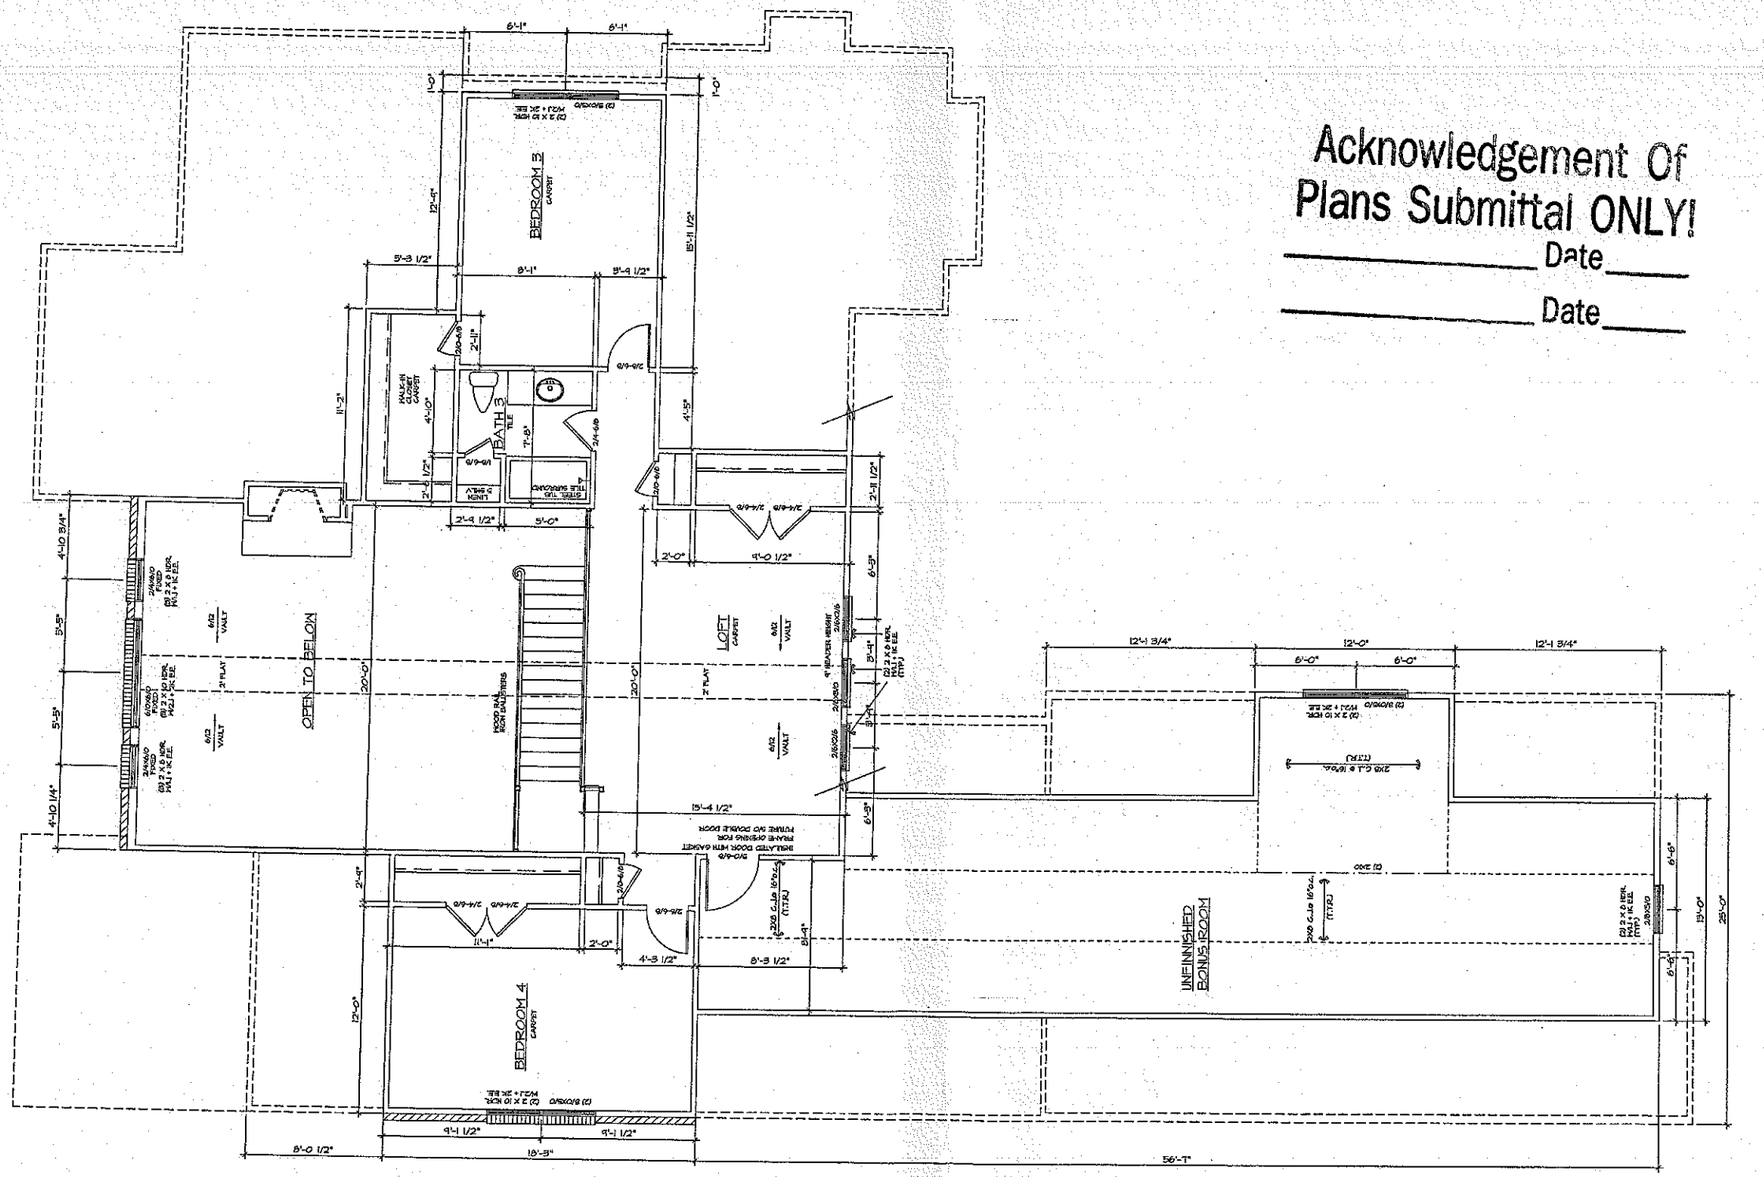

NOTE:
ALL 2ND FLOOR INTERIOR DOORS TO BE HOLLOW CORE.

Acknowledgement Of
Plans Submittal ONLY!

_____ Date_____

_____ Date_____

GB Engineering
133 Middleton Place
Mooresville, NC 28117
704-677-5339
N.C. Bus. Lic. #P-1270

NORTH CAROLINA PROFESSIONAL ENGINEER SEAL 032213 GARY A. BARNES

K & L DESIGN LLC
P.O. BOX 63
CLOVER, SC 29710
(C) (864) 944-8077

REVISIONS:

REV. #	DATE	DESCRIPTION
1	XX.X.X	XXXXX

LOCATION: 162 BLUERIDGE TRAIL
LOT NUMBER: 21 WOODLEAF
BUYER: ROB RIZZOTTO

PLAN NUMBER: 4051
PLAN NAME: RIZZOTTO RES.
ELEVATION:

Date: 7-8-13
Scale: 1/4"=1'-0"
Drawn: LH
Checked: LH
Sheet: 3