IREDELL COUNTY HEALTH DEPARTMENT

Application For Improvement Permit and/or Authorization To Construct, Existing System Inspection

(THE ABOVE PERMIT DOCUMENTS WILL BECOME INVALID IF INFORMATION PROVIDED ON THIS APPLICATION IS FALSIFIED OR CHANGED, OR IF THE SITE IS ALTERED. THE IMPROVEMENT PERMIT IS VALID FOR EITHER 60 MONTHS OR WITHOUT EXPIRATION DEPENDING UPON DOCUMENTATION SUBMITTED - APPLICATION WITH SITE PLAN 60 MONTHS, APPLICATION WITH COMPLETE, SCALED PLAT WITHOUT EXPIRATION. SEE 15A NCAC 18A .1937(f) FOR DETAILS)

1. APPLICATION FOR: ___ Improvement Permit ___Authorization To Construct ___BOTH ___Existing System Inspection

2. Page 2: *Site Plan Worksheet* Form MUST Accompany This Application
   The following optional attachments may also be submitted: ___ Survey Plat, Scaled no more than 1 Inch = 60 Feet
   Place check ( ) beside whichever is submitted if applicable ___ Custom Site Plan, Scaled no more than 1 Inch = 60 Feet

3. **Applicant Information:**

Applicant Name	Mailing Address	Home Phone	Work Phone
Dreamworks Enterprises, Inc	same		same
Owner Name	**Mailing Address**	**Home Phone**	**Work Phone**
Dreamworks Enterprises Inc.	516 River Hwy Ste D # 135 Mooresville, NC 28117		7046634125

4. **Property Information:**

Street Address	Subdivision Name	Section/Phase and Lot Number
Kenway Loop	Woodleaf	Lot 56

Driving Directions: 77 N to Exit 36 Left on Hwy 150 (R) on Perth Rd (L) on Fern Hill Rd. (L) on Kenway Loop Lot 56 on right

****

5. **RESIDENTIAL Site Development Information:** *(Check or Complete ALL that apply)*

(✓) New, Single Family Residence
( ) New, Multi-Family Residence
( ) Expansion of Existing Septic System
( ) Repair To Failing Septic System

Maximum Number of Bedrooms 4
Maximum Number of Occupants ___
If Expansion, Current Number of Bedrooms ___

(✓) Crawl Space Foundation?
( ) Concrete Slab Foundation?
( ) Basement w/Plumbing?
( ) Basement w/out Plumbing?

IF Non- Residential Site Development:
Type of Business ___
Square Footage of Building ___
Maximum Number of Employees ___
Maximum Number of Seats ___

****

6. **Proposed Water Supply:**

(✓) New Well ( ) Existing Well ( ) Community Well ( ) City Water ( ) Other Public Water

****

7. **Desired Septic System Type:** *(You may rank in order of preference, if any)*

( ) Alternative (✓) Conventional ( ) Innovative ( ) Modified Conventional (✓) Other PM 25% reduction ( ) No Preference

****

8. **Please Answer The Following To The Best of Your Ability:**

( ) Yes (✓) No Does the site contain any jurisdictional wetlands?
( ) Yes (✓) No Is any non-domestic sewage (i.e. industry) to be generated?
( ) Yes (✓) No Is the site subject to approval by any other public agency?

****

I have read this application and certify that the information provided herein is true, complete, and correct. Authorized county and state officials are granted right of entry to conduct necessary inspections to determine compliance with applicable laws and rules. I understand that I am solely responsible for the proper identification and labeling of all property lines and corners and making the site accessible so that a complete site evaluation can be performed.

9. Signature: Rhonda Lamb — 11-1-06

Property owner or owner's legal representative signature (SIGNATURE REQUIRED) — DATE


I, Ronald S. Hollifield, certify that this plat was drawn under my supervision (deed description recorded in book SEE TITLE BLOCK; map recorded in SEE TITLE BLOCK); that the boundaries have not been surveyed, lines platted from information as shown.

Witness my original signature, registration number, and seal this 18th day of October, 2006.

Ronald S. Hollifield, NCPLS 1404

40 0 40 80

SCALE: 1" = 40'

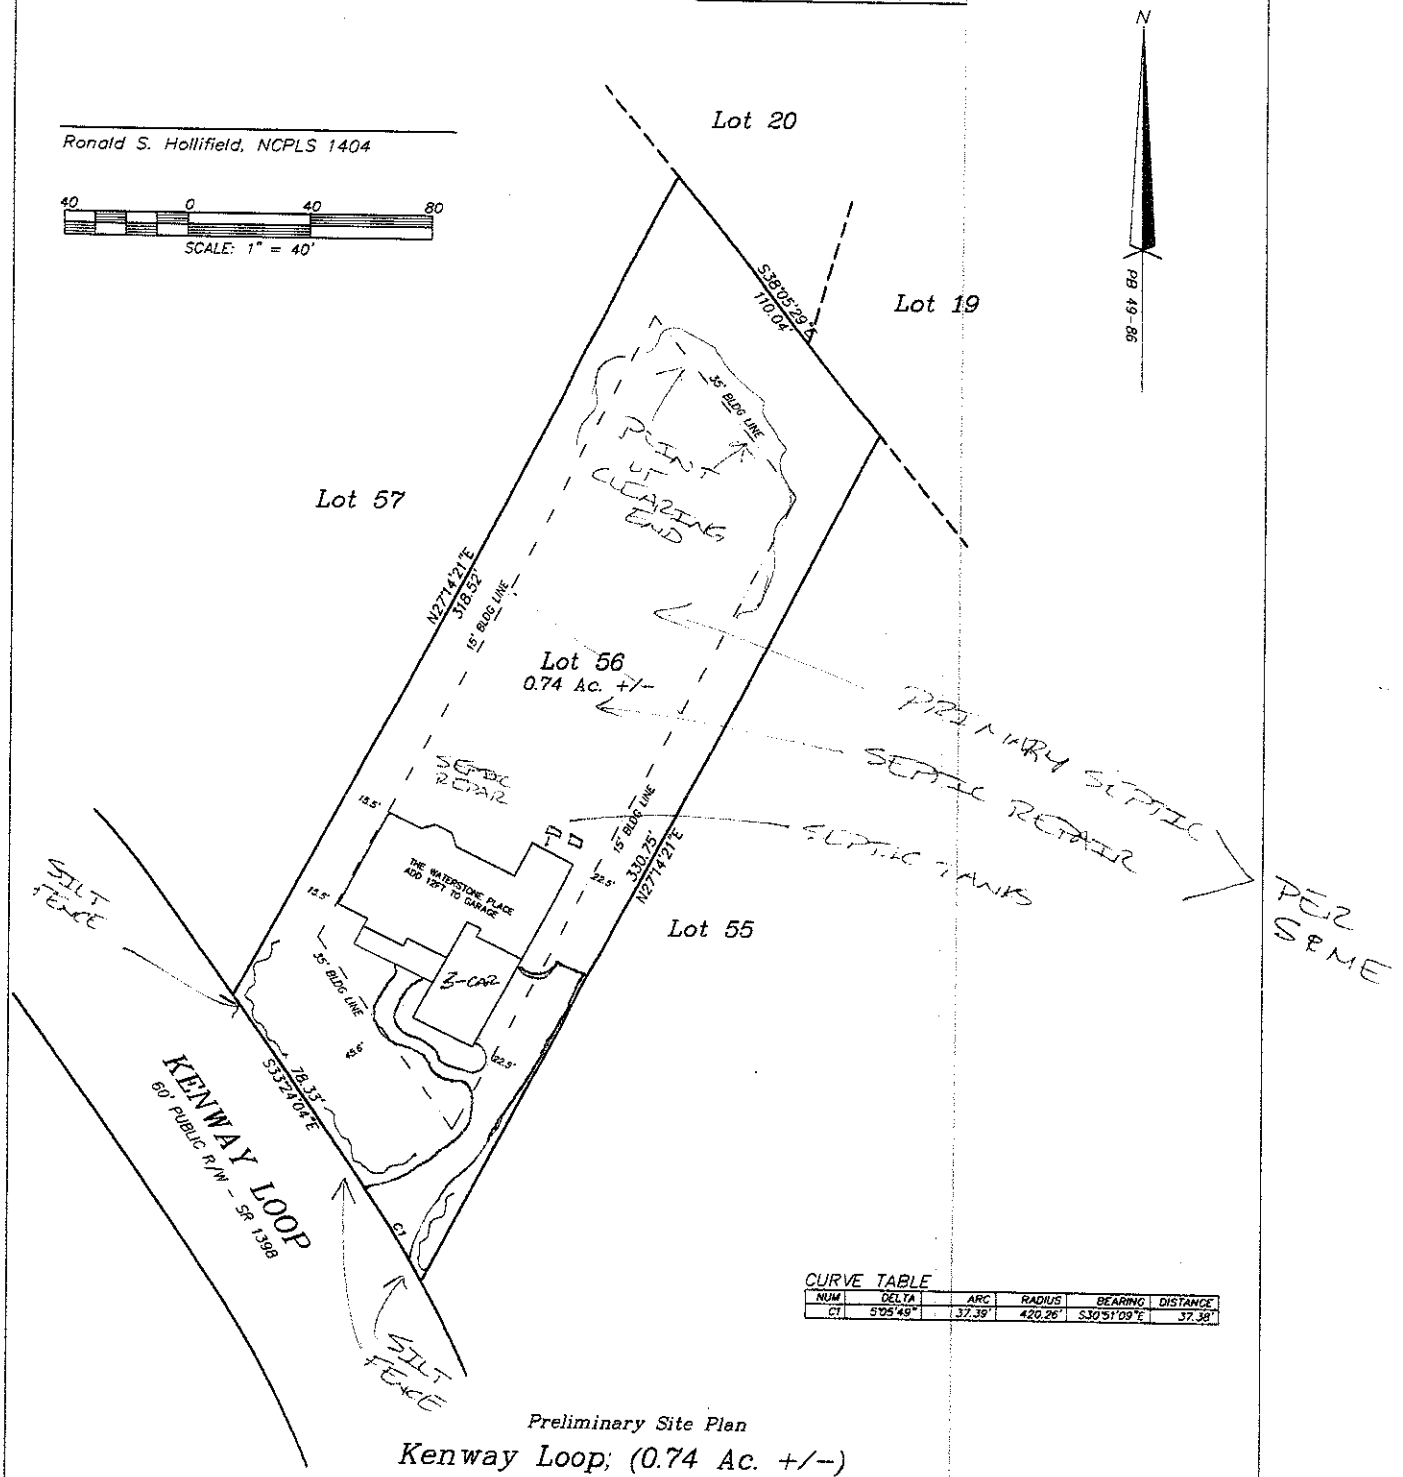

CURVE TABLE

NUM	DELTA	ARC	RADIUS	BEARING	DISTANCE
C1	5°05'49"	37.39'	420.26'	S30°51'09"E	37.38'

Preliminary Site Plan

Kenway Loop; (0.74 Ac. +/-)
Lot 56 of WOODLEAF

Davidson Township Iredell County, NC
Tax ID 4639-31-8422 ~ D. B. 1753-2350(n/f) ~ P. B. 49-86

Site Plan for: Dreamworks Enterprises, Inc.