IREDELL COUNTY HEATLH DEPARTMENT

PAGE 2: *SITE PLAN WORKSHEET*

SEE THE SAMPLE SITE PLAN BELOW. INCOMPLETE SITE PLANS WILL BE RETURNED TO YOU FOR COMPLETION AND MAY RESULT IN A DELAY IN THE ISSUANCE OF YOUR SEPTIC SYSTEM PERMIT!!!

Place an (X) beside each item as you complete the site plan:

- ✓ **Property Line measurements are clearly identified…**
- ✓ **All proposed structures are indicated…**
  SHOW: proposed house or business footprint, wells, water lines, patios, pools and decks, and any other item that will occupy space on the site
- ✓ **Front and side setbacks from property line…**
- ✓ **Preferred driveway location and configuration, preferred well location…**
- ✓ **Area you prefer your septic system to be placed…**
- ✓ **North arrow, or other sufficient indicator of direction…**


Circle N/A on the following if appropriate:

- ____ **Location of septic systems and wells within 100' of your property…** (N/A)
- ____ **Location of easements and rights of ways on your property…** (N/A)
- ____ **Location of any designated wetlands on the property…** (N/A)

Signature: Kathleen Saunders
Property owner or owner's legal representative signature (SIGNATURE REQUIRED)

5/2/06
DATE

USE THIS SPACE TO DRAW YOUR SITE PLAN

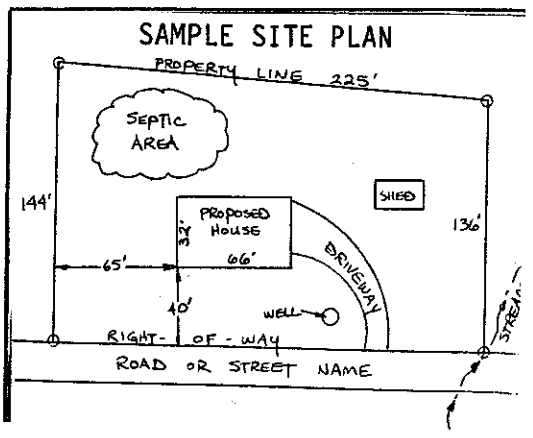


I, Ronald S. Hollifield, certify that this plat was drawn under my supervision (deed description recorded in book SEE TITLE BLOCK; map recorded in SEE TITLE BLOCK); that the boundaries have not been surveyed, lines platted from information as shown.

Witness my original signature, registration number, and seal this 1st day of August, 2007.

Ronald S. Hollifield, NCPLS 1404

8/17/07

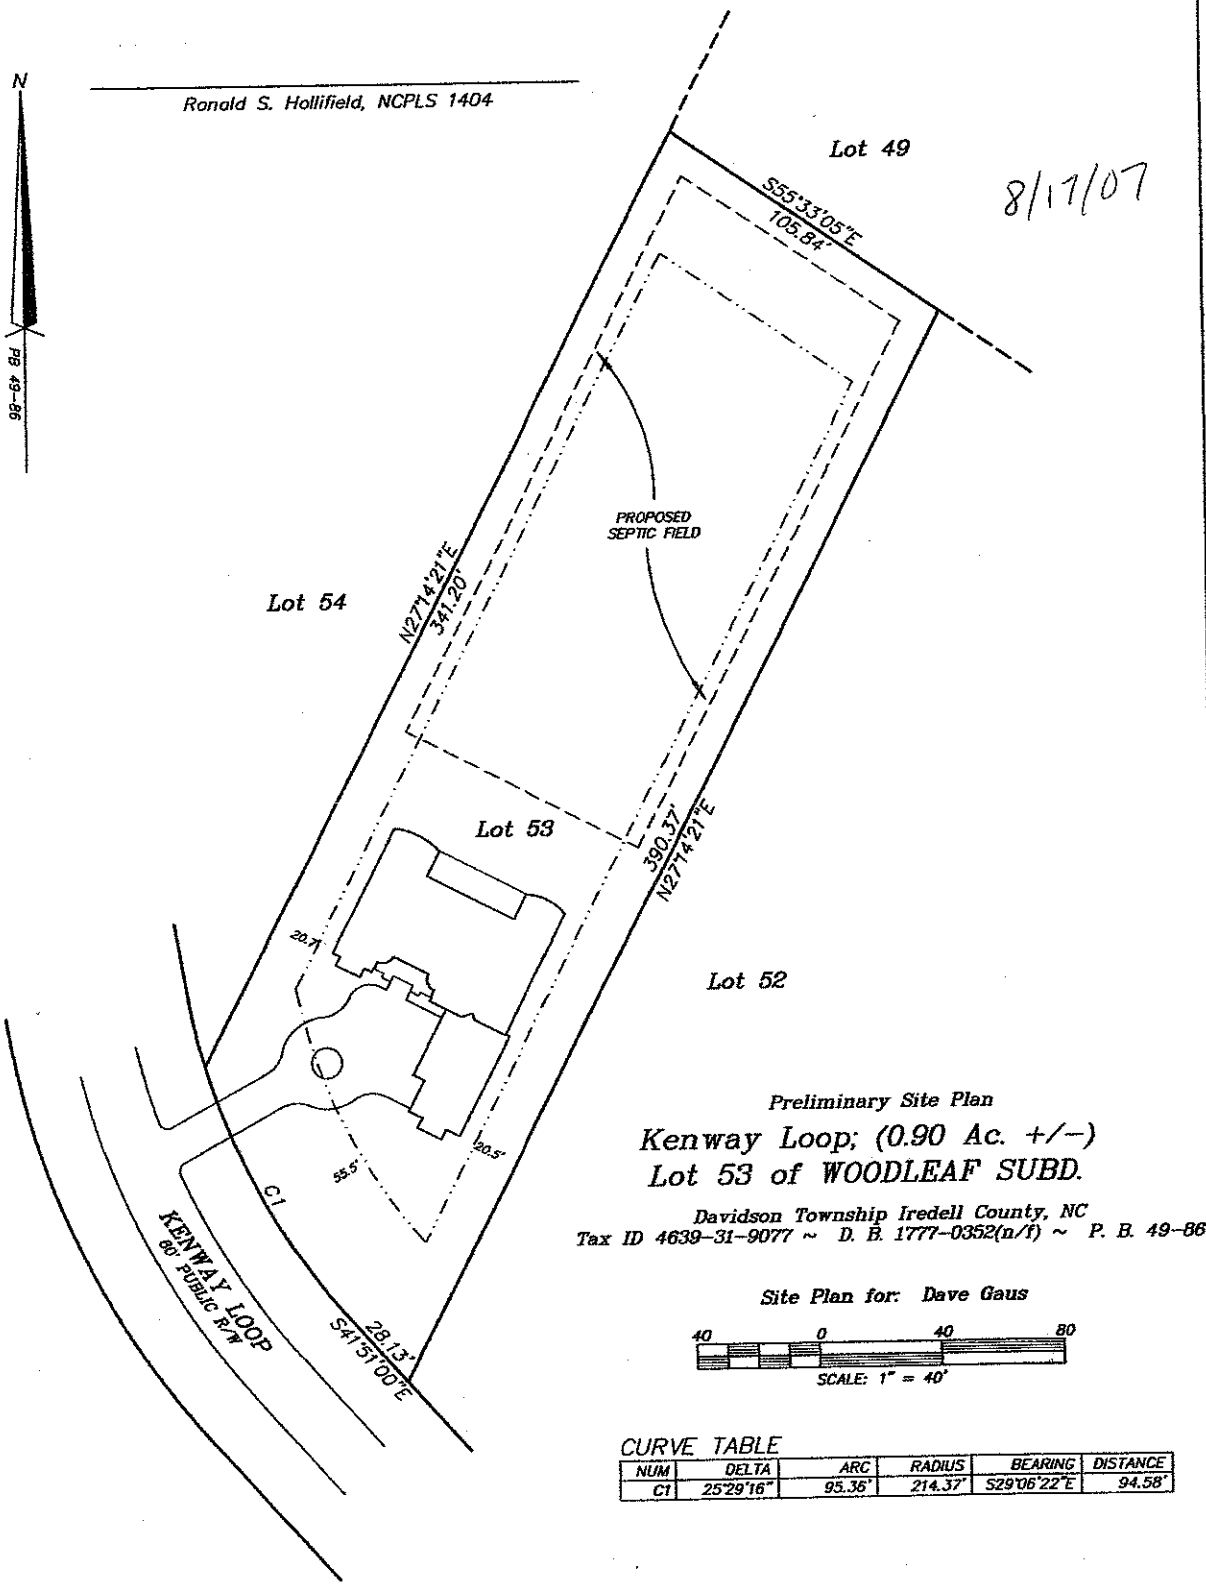

Preliminary Site Plan

Kenway Loop; (0.90 Ac. +/-)
Lot 53 of WOODLEAF SUBD.

Davidson Township Iredell County, NC
Tax ID 4639-31-9077 ~ D. B. 1777-0352(n/f) ~ P. B. 49-86

Site Plan for: Dave Gaus

40 0 40 80
SCALE: 1" = 40'

CURVE TABLE

NUM	DELTA	ARC	RADIUS	BEARING	DISTANCE
C1	25°29'16"	95.36'	214.37'	S29°06'22"E	94.58'

IREDELL COUNTY

IREDELL COUNTY HEATLH DEPARTMENT

PAGE 2: *SITE PLAN WORKSHEET*

SEE THE SAMPLE SITE PLAN BELOW. INCOMPLETE SITE PLANS WILL BE RETURNED TO YOU FOR COMPLETION AND MAY RESULT IN A DELAY IN THE ISSUANCE OF YOUR SEPTIC SYSTEM PERMIT!!!

Place an (X) beside each item as you complete the site plan:

____ **Property Line measurements are clearly identified…**
____ **All proposed structures are indicated…**
SHOW: proposed house or business footprint, wells, water lines, patios, pools and decks, and any other item that will occupy space on the site
____ **Front and side setbacks from property line…**
____ **Preferred driveway location and configuration, preferred well location…**
____ **Area you prefer your septic system to be placed…**
____ **North arrow, or other sufficient indicator of direction…**


Circle N/A on the following if appropriate:


____ **Location of septic systems and wells within 100' of your property… N/A**
____ **Location of easements and rights of ways on your property… N/A**
____ **Location of any designated wetlands on the property… N/A**

Signature: Rhonda Davis
Property owner or owner's legal representative signature (SIGNATURE REQUIRED)

8-15-07
DATE

USE THIS SPACE TO DRAW YOUR SITE PLAN

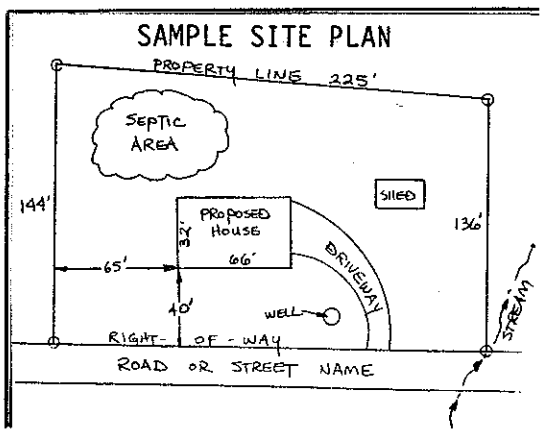

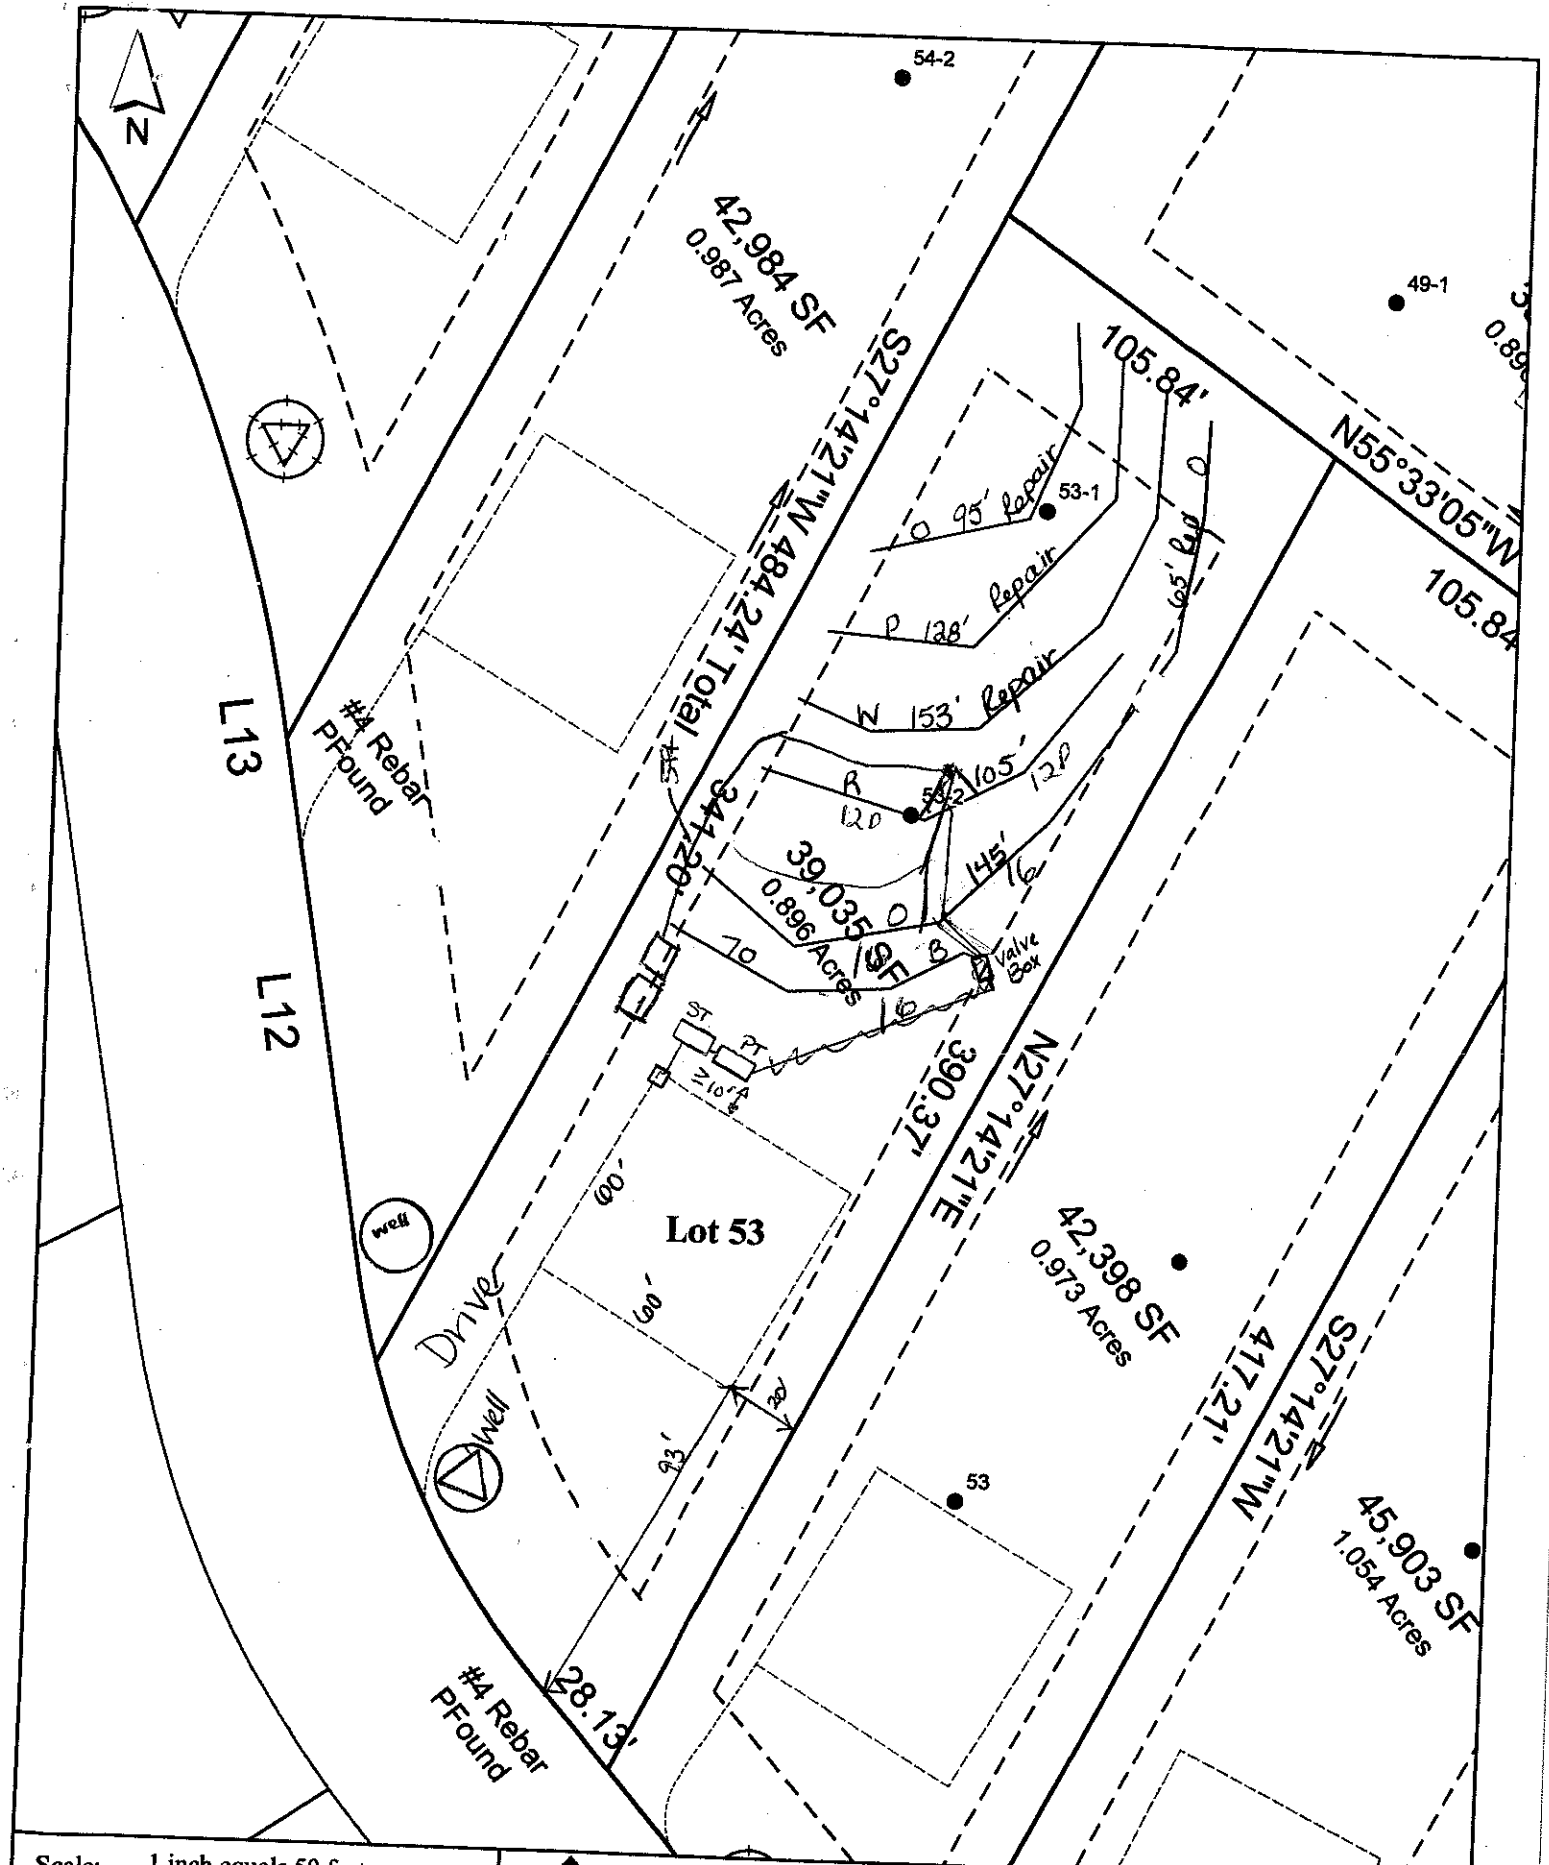

Scale: 1 inch equals 50 feet	S&ME ENVIRONMENTAL SERVICES · ENGINEERING · TESTING	Woodleaf - Phase I	FIGURE 1
Drawn by: JBP		Lot 53	
Reviewed by: PGP		Iredell County, NC	
Date: May, 2006		S&ME Project #1588-05-121	