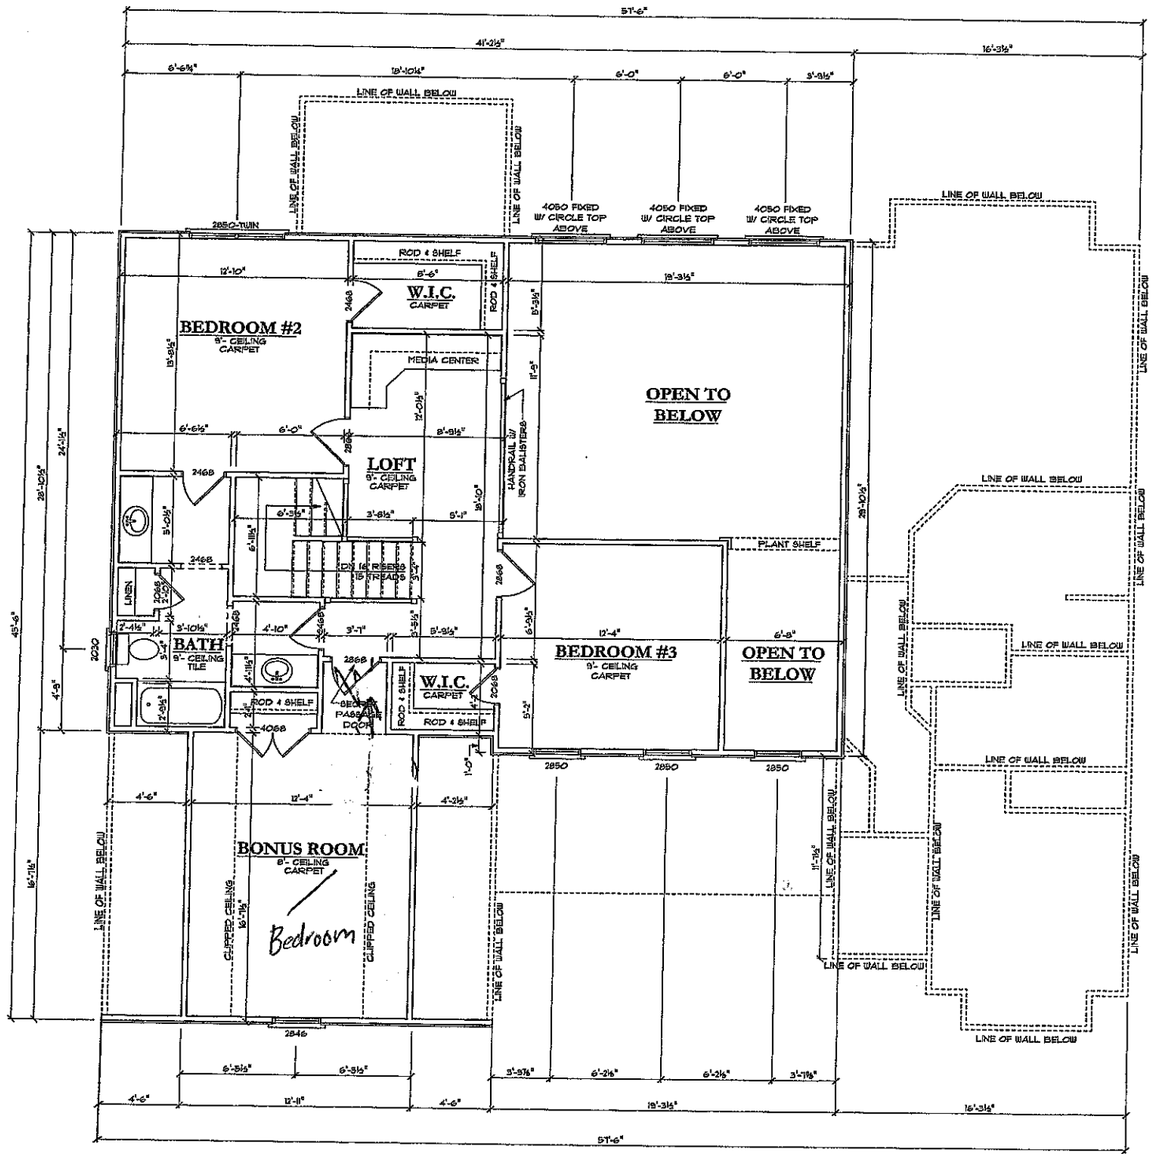


SECOND FLOOR PLAN

SCALE: 1/4" = 1'-0"

HEATED SQ. FTG.: **947 SQ. FT.**

SECOND FLOOR DOOR SCHEDULE	SIZE	HINGE DIRECTION	COUNT
2068_SMOOTH ROMAN INTERIOR	2'-0" x 6'-8"	L	1
2068_SMOOTH ROMAN INTERIOR	2'-0" x 6'-8"	R	1
2468_SMOOTH ROMAN INTERIOR	2'-4" x 6'-8"	L	1
2468_SMOOTH ROMAN INTERIOR	2'-4" x 6'-8"	R	2
2868_SMOOTH ROMAN INTERIOR	2'-8" x 6'-8"	L	3
4068_DOUBLE SMOOTH ROMAN INTERIOR	4'-0" x 6'-8"	LR	1

SECOND FLOOR WINDOW SCHEDULE	SIZE	COUNT
2030_DOUBLE HUNG	2'-0" x 3'-0"	1
2850_DOUBLE HUNG	2'-8" x 5'-0"	3
2846_DOUBLE HUNG	2'-8" x 4'-6"	1
2850-TWIN_DOUBLE HUNG	5'-4" x 5'-0"	1
4050 FIXED W/ CIRCLE TOP ABOVE	4'-0" x 1'-0"	3

Acknowledgement Of
Plans Submittal ONLY!
Date 7-16-06
Date 6/28/06

Engineer Seal

General Notes

McFarland Design Group or Robert S. McFarland assumes no liability for any home constructed from this plan. Release of these plans contemplates further cooperation among the owner and his agents and contractors in order to avoid errors in the plans. The McFarland Design Group or Robert S. McFarland assumes no designer of responsibility for all consequences arising out of such changes. Written dimensions on these drawings shall have precedence over scaled dimensions, contractor shall verify and be responsible for all dimensions and conditions on the job.

No.	Revision/Issue	Date

Titan Custom Builders
Edmonson Residence
Lot 1 Frost Cliff

McFarland Design Group INC.
332 NC Hwy 16 N., Denver NC 28037
704-489-2079/ Fax 704-489-2089

Second Floor Plan	
Date 6-12-06	Sheet A-5
Scale 1/4" = 1'-0"	
Drawn By: TTS	