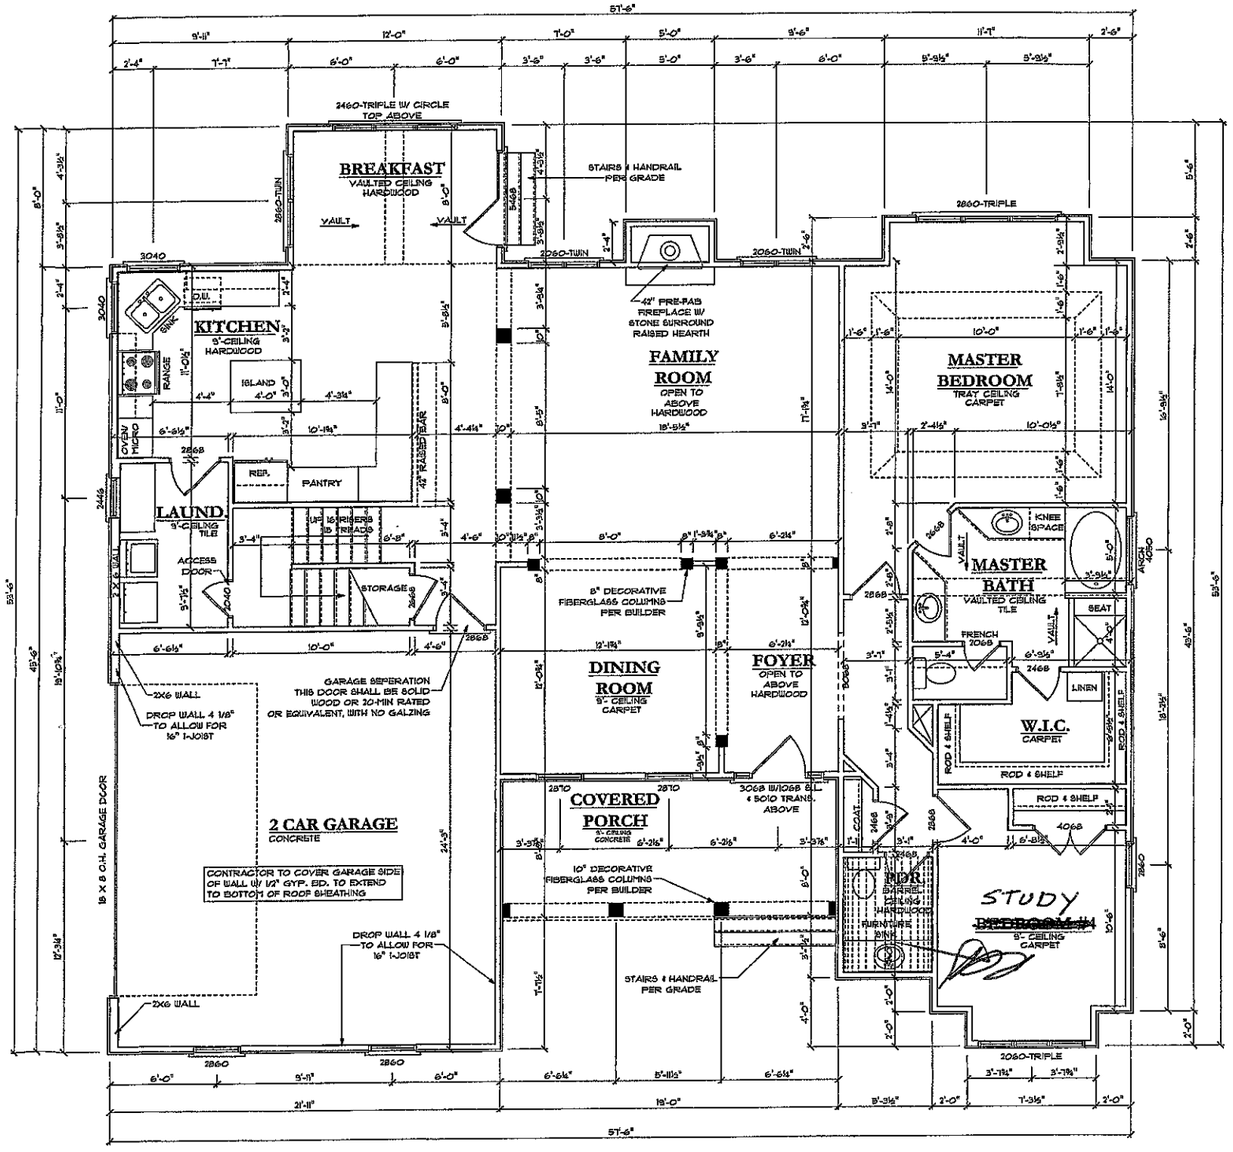


FIRST FLOOR DOOR SCHEDULE	SIZE	HINGE DIRECTION	COUNT
2868 STEEL 6-PANEL	2'-8" x 6'-8"	R	1
3068 W/ 1068 S.L. & 5010 TRANS. ABOVE	5'-0" x 7'-3½"	NA	1
5468_FRENCH CH / R	5'-4" x 6'-8"	RN	1
18'-0" X 8'-0" O.H. GARAGE DOOR	18'-0" x 8'-0"	U	1
2468 FRENCH INTERIOR	2'-4" x 6'-8"	R	1
2668_SMOOTH ROMAN INTERIOR	2'-6" x 6'-8"	L	1
2068_SMOOTH ROMAN INTERIOR	2'-0" x 4'-0"	L	1
2468_SMOOTH ROMAN INTERIOR	2'-0" x 6'-8"	L	1
2468_SMOOTH ROMAN INTERIOR	2'-4" x 6'-8"	L	1
2468_SMOOTH ROMAN INTERIOR	2'-4" x 6'-8"	R	1
2668_SMOOTH ROMAN INTERIOR	2'-6" x 6'-8"	R	1
2868_SMOOTH ROMAN INTERIOR	2'-8" x 6'-8"	L	3
4068_DOUBLE SMOOTH ROMAN INTERIOR	4'-0" x 6'-8"	LR	1

FIRST FLOOR WINDOW SCHEDULE	SIZE	COUNT
2846_DOUBLE HUNG	2'-4" x 4'-6"	1
2860 _DOUBLE HUNG	2'-8" x 6'-0"	3
4050_ARCH TOP FIXED	4'-0" x 5'-0"	1
3040_ATRIUM	3'-0" x 4'-0"	2
2860-TWIN_DOUBLE HUNG	5'-4" x 6'-0"	1
2860-TRIPLE_DOUBLE HUNG	8'-0" x 6'-0"	1
2460-TRIPLE W/CIRCLE TOP ABOVE	7'-0" x 9'-6"	1
2060-TWIN_DOUBLE HUNG	4'-0" x 6'-0"	2
2060-TRIPLE_DOUBLE HUNG	6'-0" x 6'-0"	1
2860 W/ 2810 TRANS. ABOVE	2'-8" x 7'-0"	2

Acknowledgement Of
Plans Submittal ONLY!

Date 7-10-06

Date 6/28/2006

MAIN FLOOR PLAN

SCALE: 1/4" = 1'-0"

FIRST FLOOR HEATED SQ. FTG.: 1,897 SQ. FT.
SECOND FLOOR HEATED SQ. FTG.: 947 SQ. FT.
TOTAL HOUSE UNDER FOOTING
UNDER ROOF: 3,526 SQ. FT.

Register Seal

General Notes

McFarland Design Group or Robert S. McFarland assumes no liability for any home constructed from this plan. Release of these plans contemplates further cooperation among the owner and his contractor from whom all questions relating to the plans should be directed. McFarland Design Group are unauthorized and shall relieve the designer of responsibility for all consequences arising out of such changes. Written dimensions on these drawings shall have precedence over scaled dimensions, contractor shall verify and be responsible for all dimensions and conditions on the job.

No.	Revision/Issue	Date

Titan Custom Builders
Edmonson Residence
Lot 1 Frost Cliff

McFarland Design Group INC.
332 NC Hwy 16 N., Denver NC 28037
704-489-2079/ Fax 704-489-2089

First Floor Plan

Date	Sheet
6-28-06	A-4
Scale 1/4" = 1'-0"	
Drawn By: TTS	