
PATIO NOT SHOWN ON SITE PLAN. MAINTAIN 5' SEPERATION FROM DRAINFIELD IF USED.

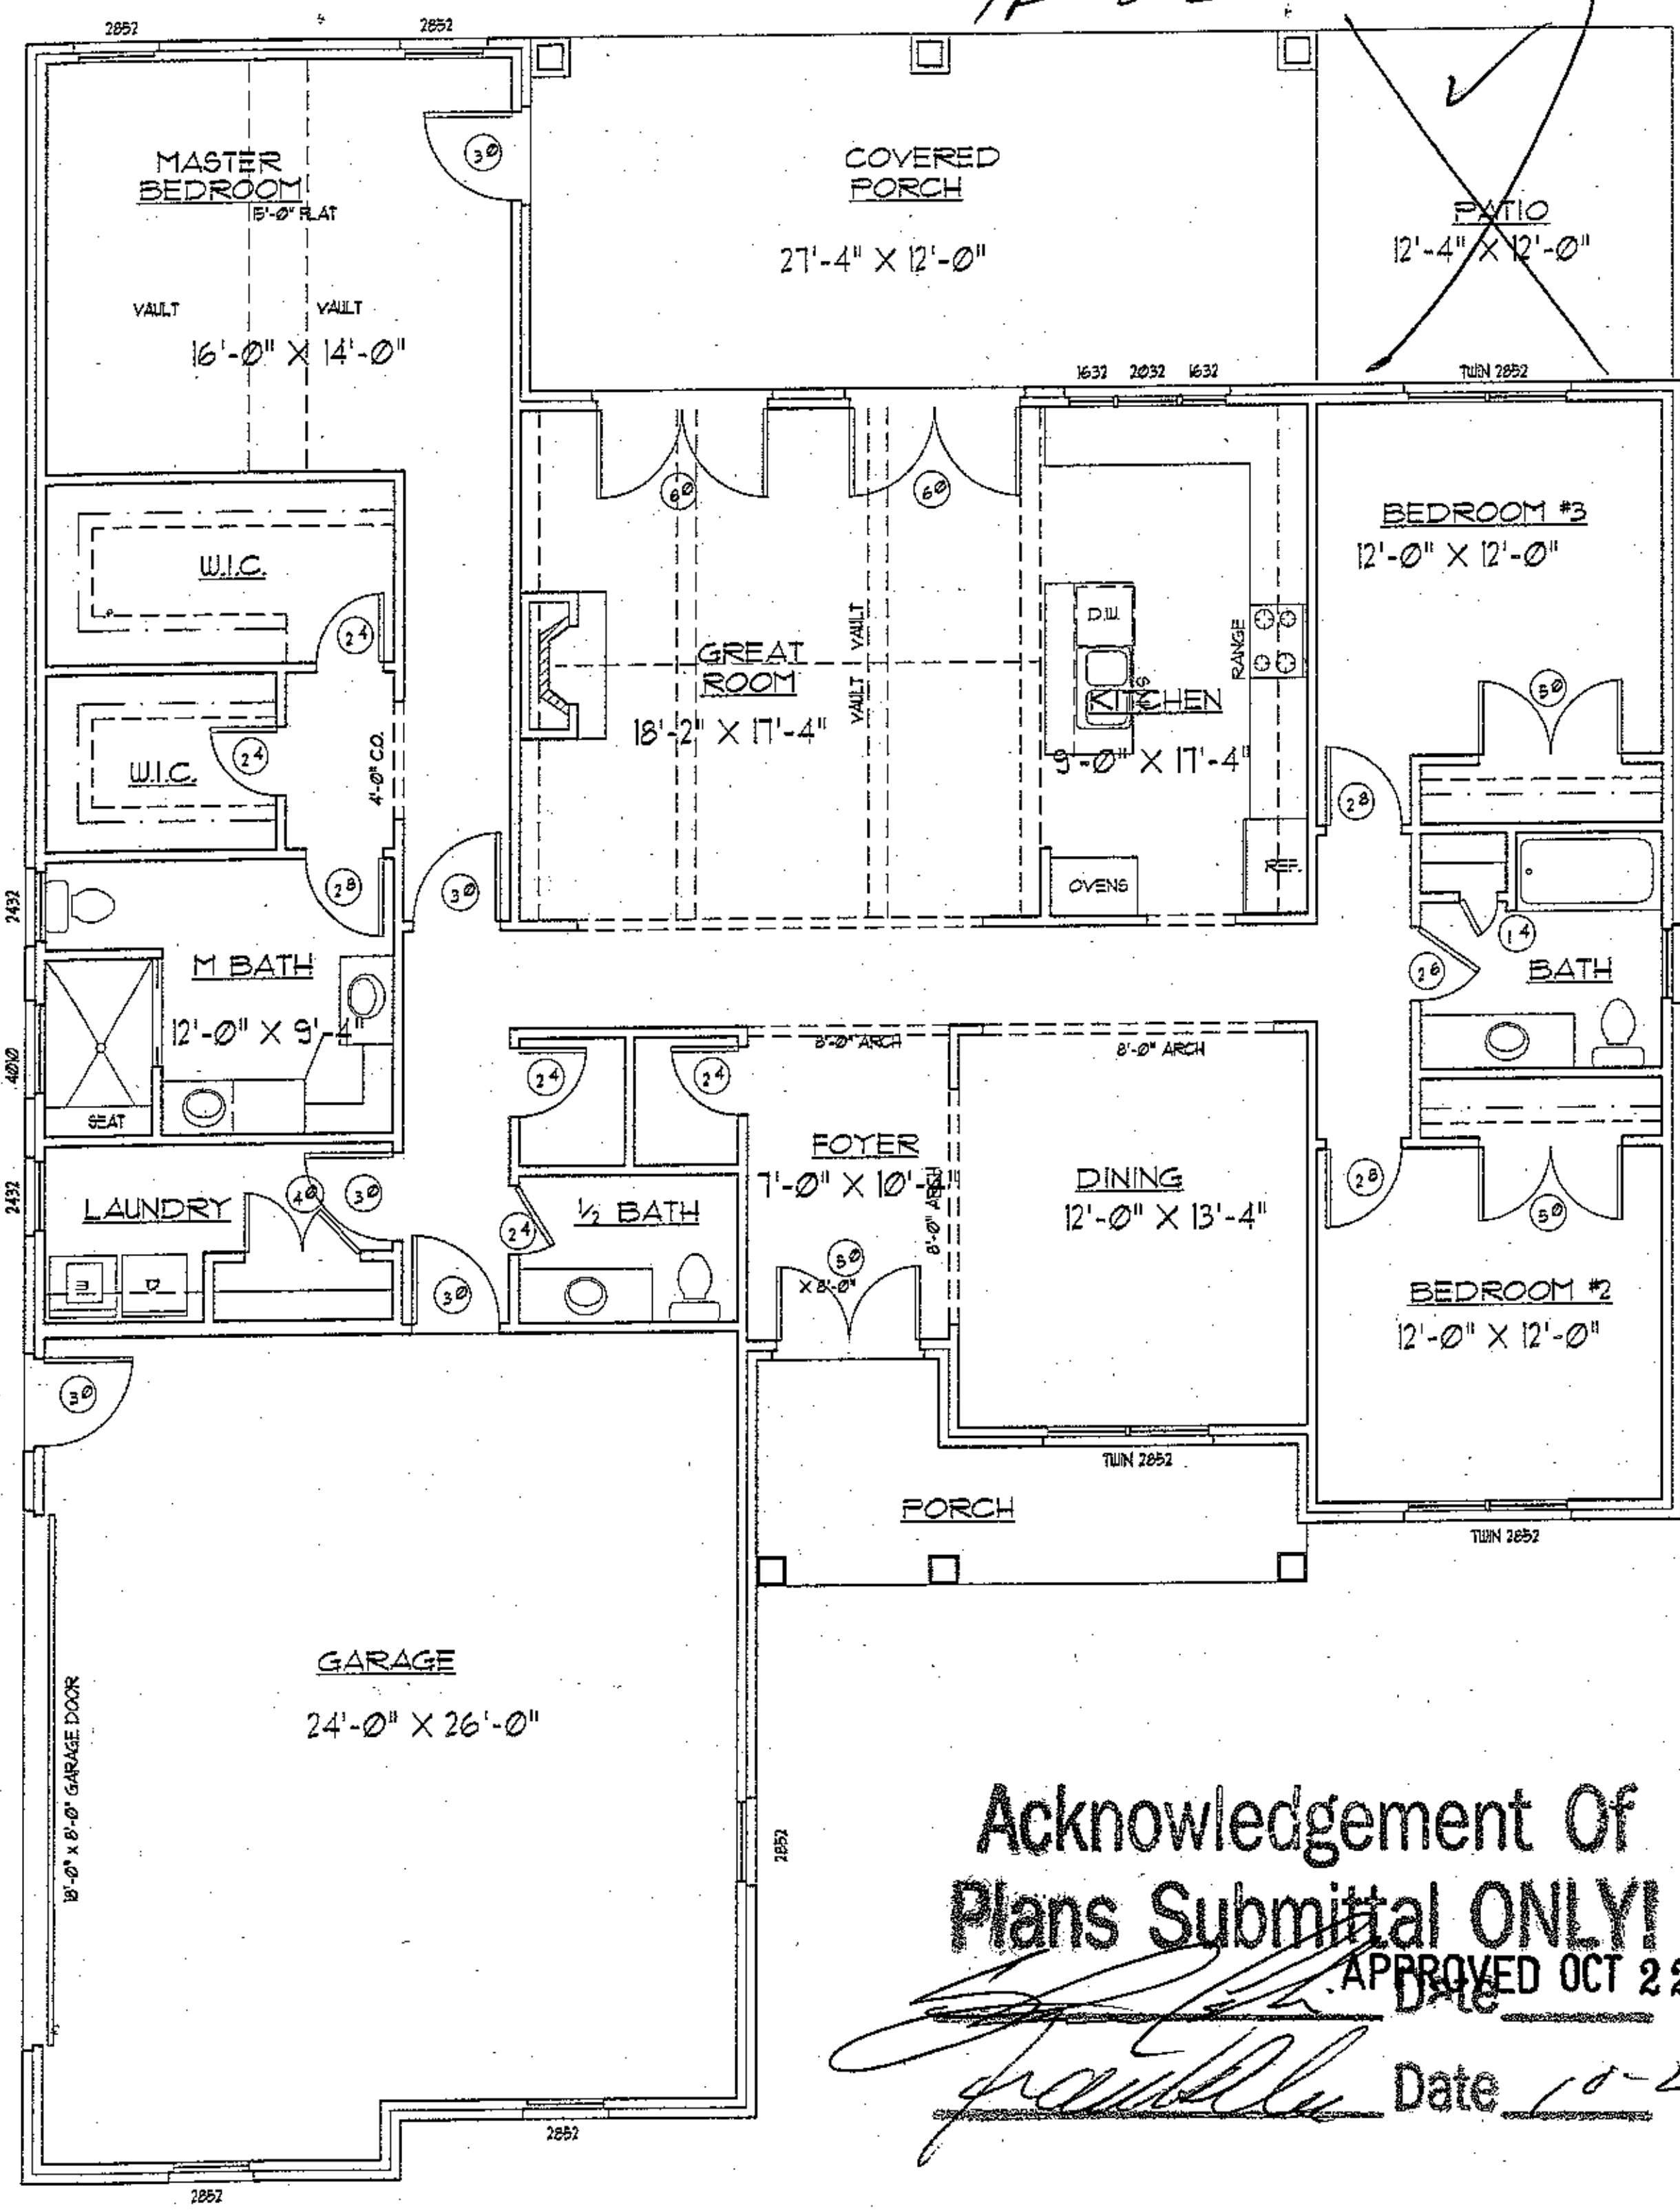

FLOOR PLAN
SCALE 1/4" = 1'-0"
2188 HEATED SQUARE FEET

Acknowledgement Of Plans Submittal ONLY!

APPROVED OCT 22 2014

Date

Date 10-24-14

RODNEY DANIELS
131 11th Ave Blvd S.E. Hickory, N.C. 28602
PHONE AND FAX (828) 328-9486

DANIELS
* RESIDENTIAL DESIGN *

A NEW RESIDENTIAL PROJECT FOR
JEANNETTE STEPPAN

drawn by DANIELS

project no. 14042

date 3-31-14

revised

sheet no. A-2 of FOUR